


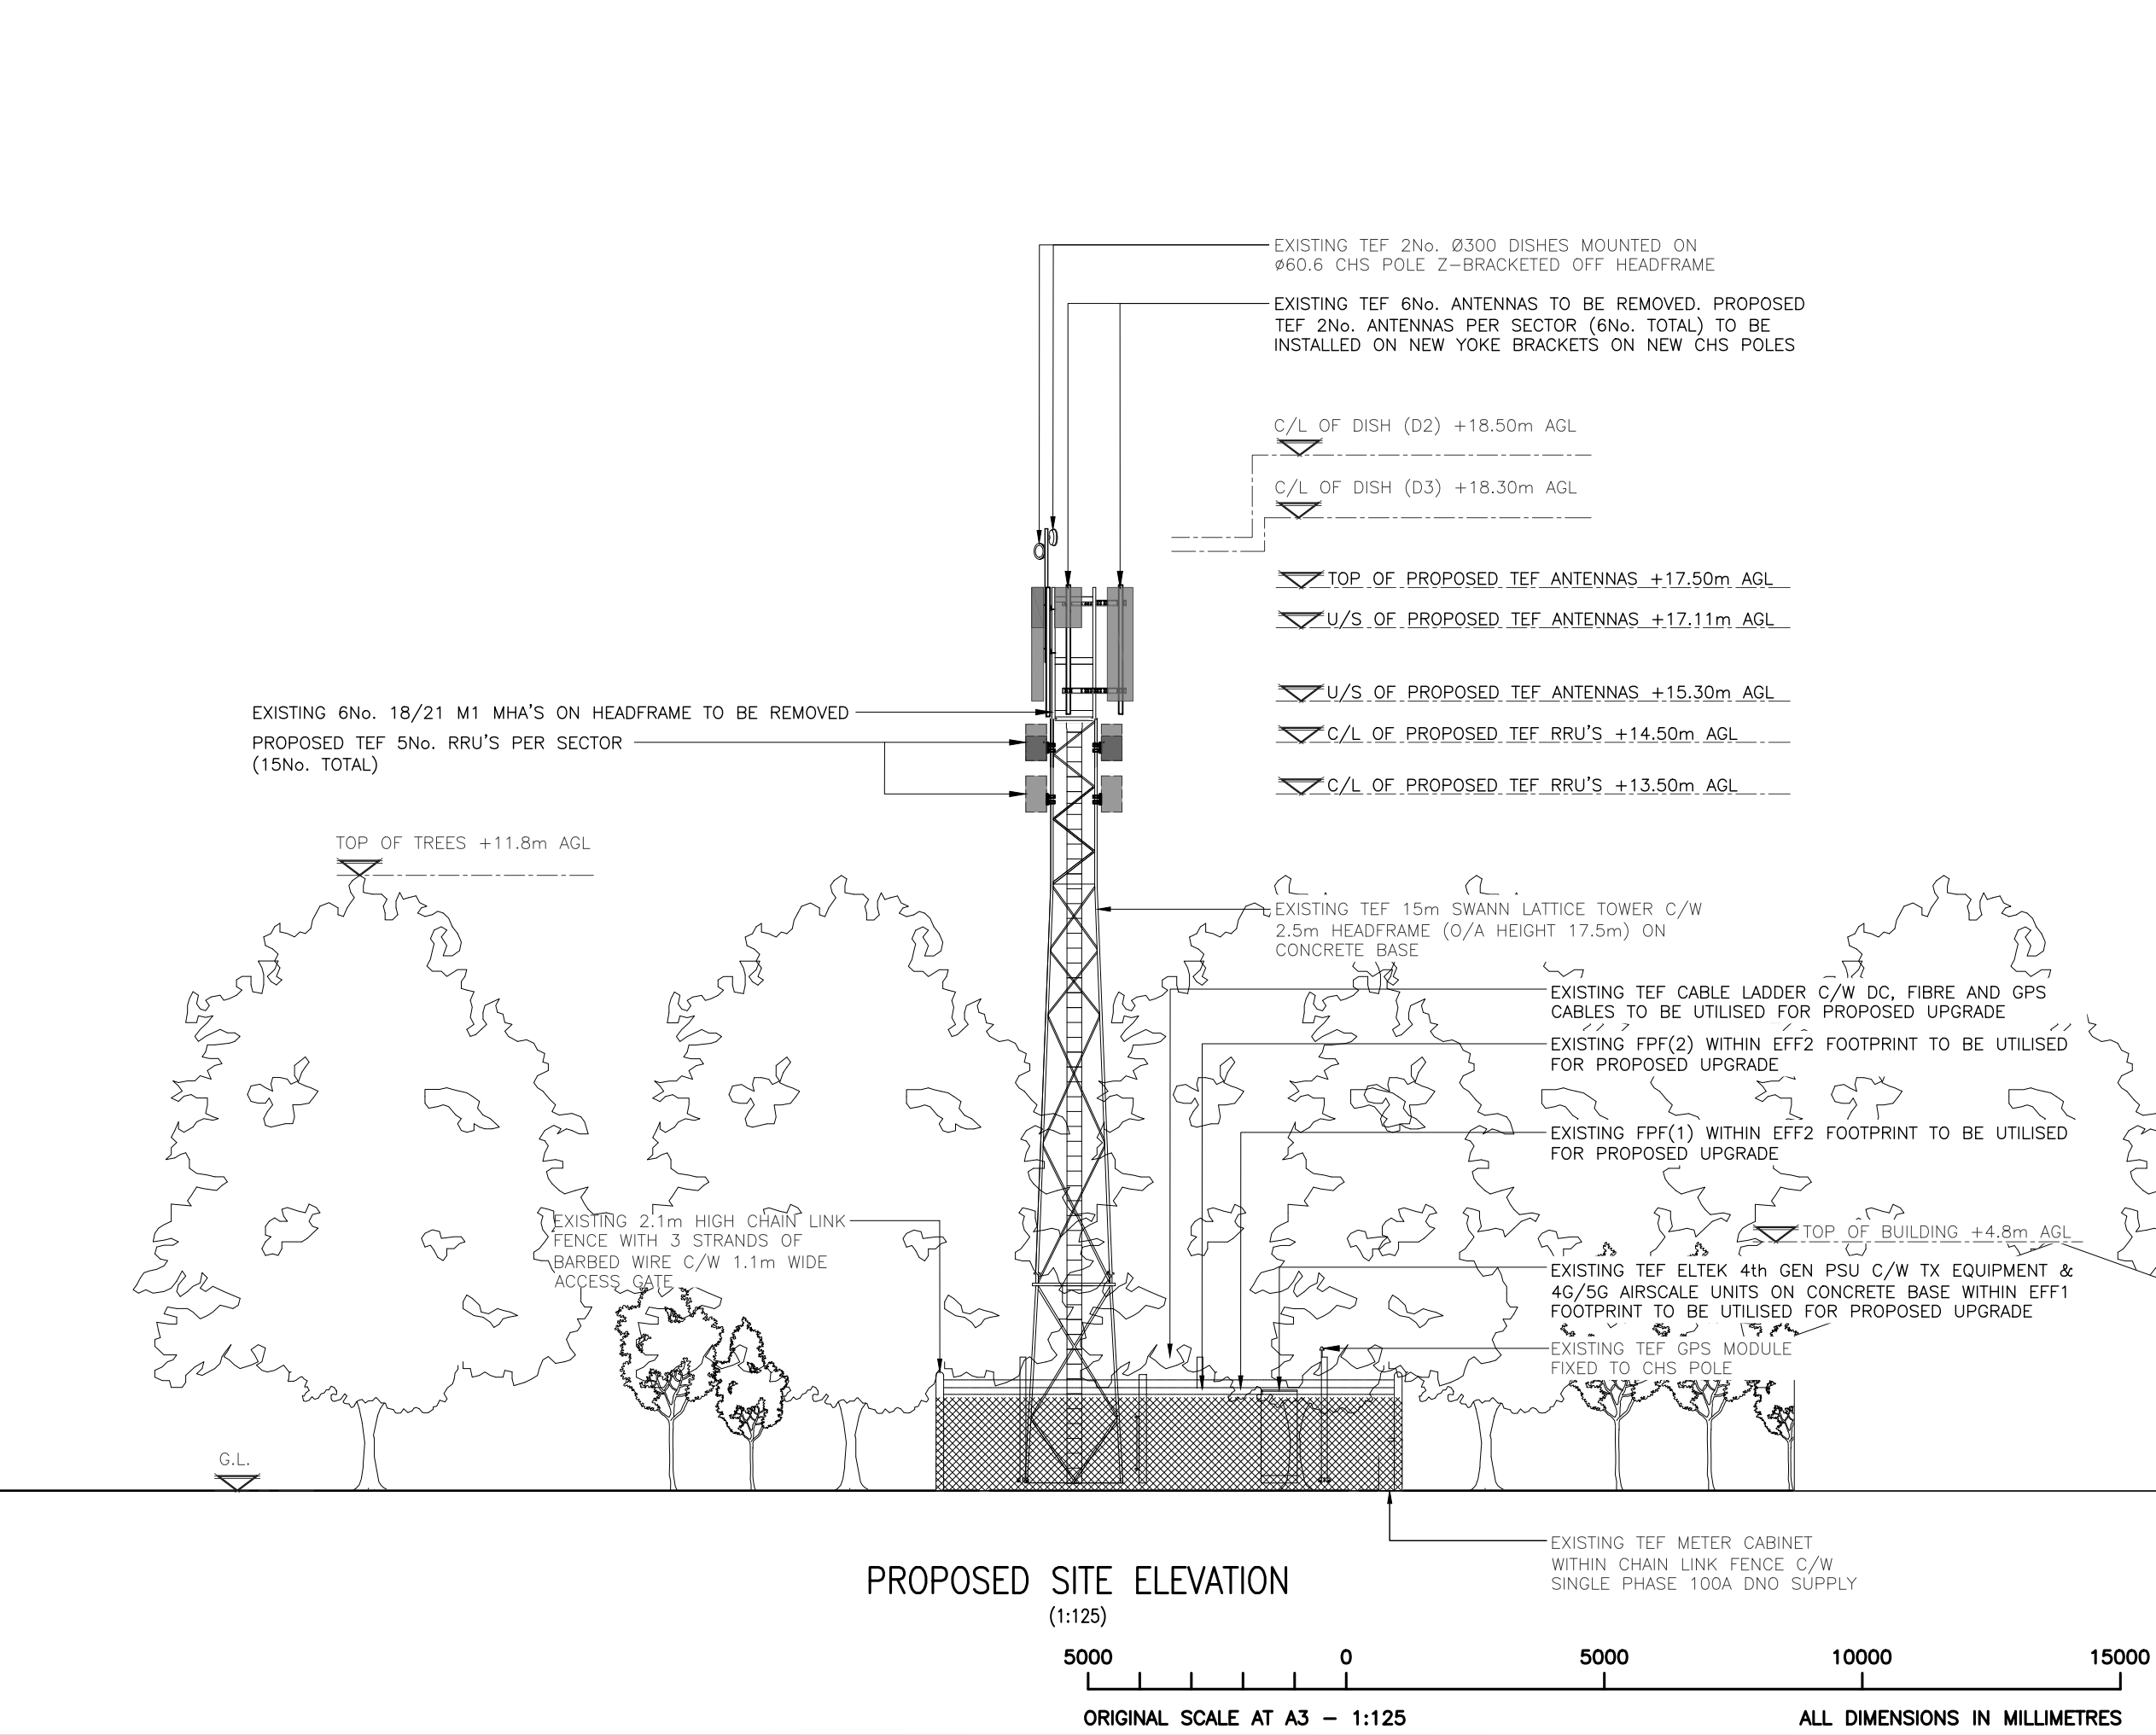

These drawings comply with TEF Standard ICNIRP guidelines,
Designed in accordance with Cornerstone documents: SDN0007 & SDN0006 v2.0

Notes
N/A

ALL DIMENSIONS ARE IN mm UNLESS NOTED OTHERWISE

N.G.R E:524672 N: 220962

NOTES:

A	PLANNING ISSUE	MA	MH	08.07.25
REV	MODIFICATION	BY	CH	DATE



Cell Name	Opt.
KNEBWORTH GOLF CLUB	-

Cell ID No				
CSID	—	VF	✓	TEF
10779325	—			2164
Project No.	—	TM Cell ID	—	N/A
—	—			—

Site Address / Contact Details
KNEBWORTH GOLF CLUB DEARDS END LANE KNEBWORTH HERTFORDSHIRE SG3 6NA

Drawing Title:	PROPOSED SITE ELEVATION
----------------	-------------------------

Purpose of issue:	PLANNING	Dwg Rev:
Drawing Number:	301	A

Drawing Number: 301				A
Surveyed By: SY		Original Sheet Size: A3		Pack Issue:
Drawn: MA	Date: 08.07.25	Checked: MH	Date: 08.07.25	A