


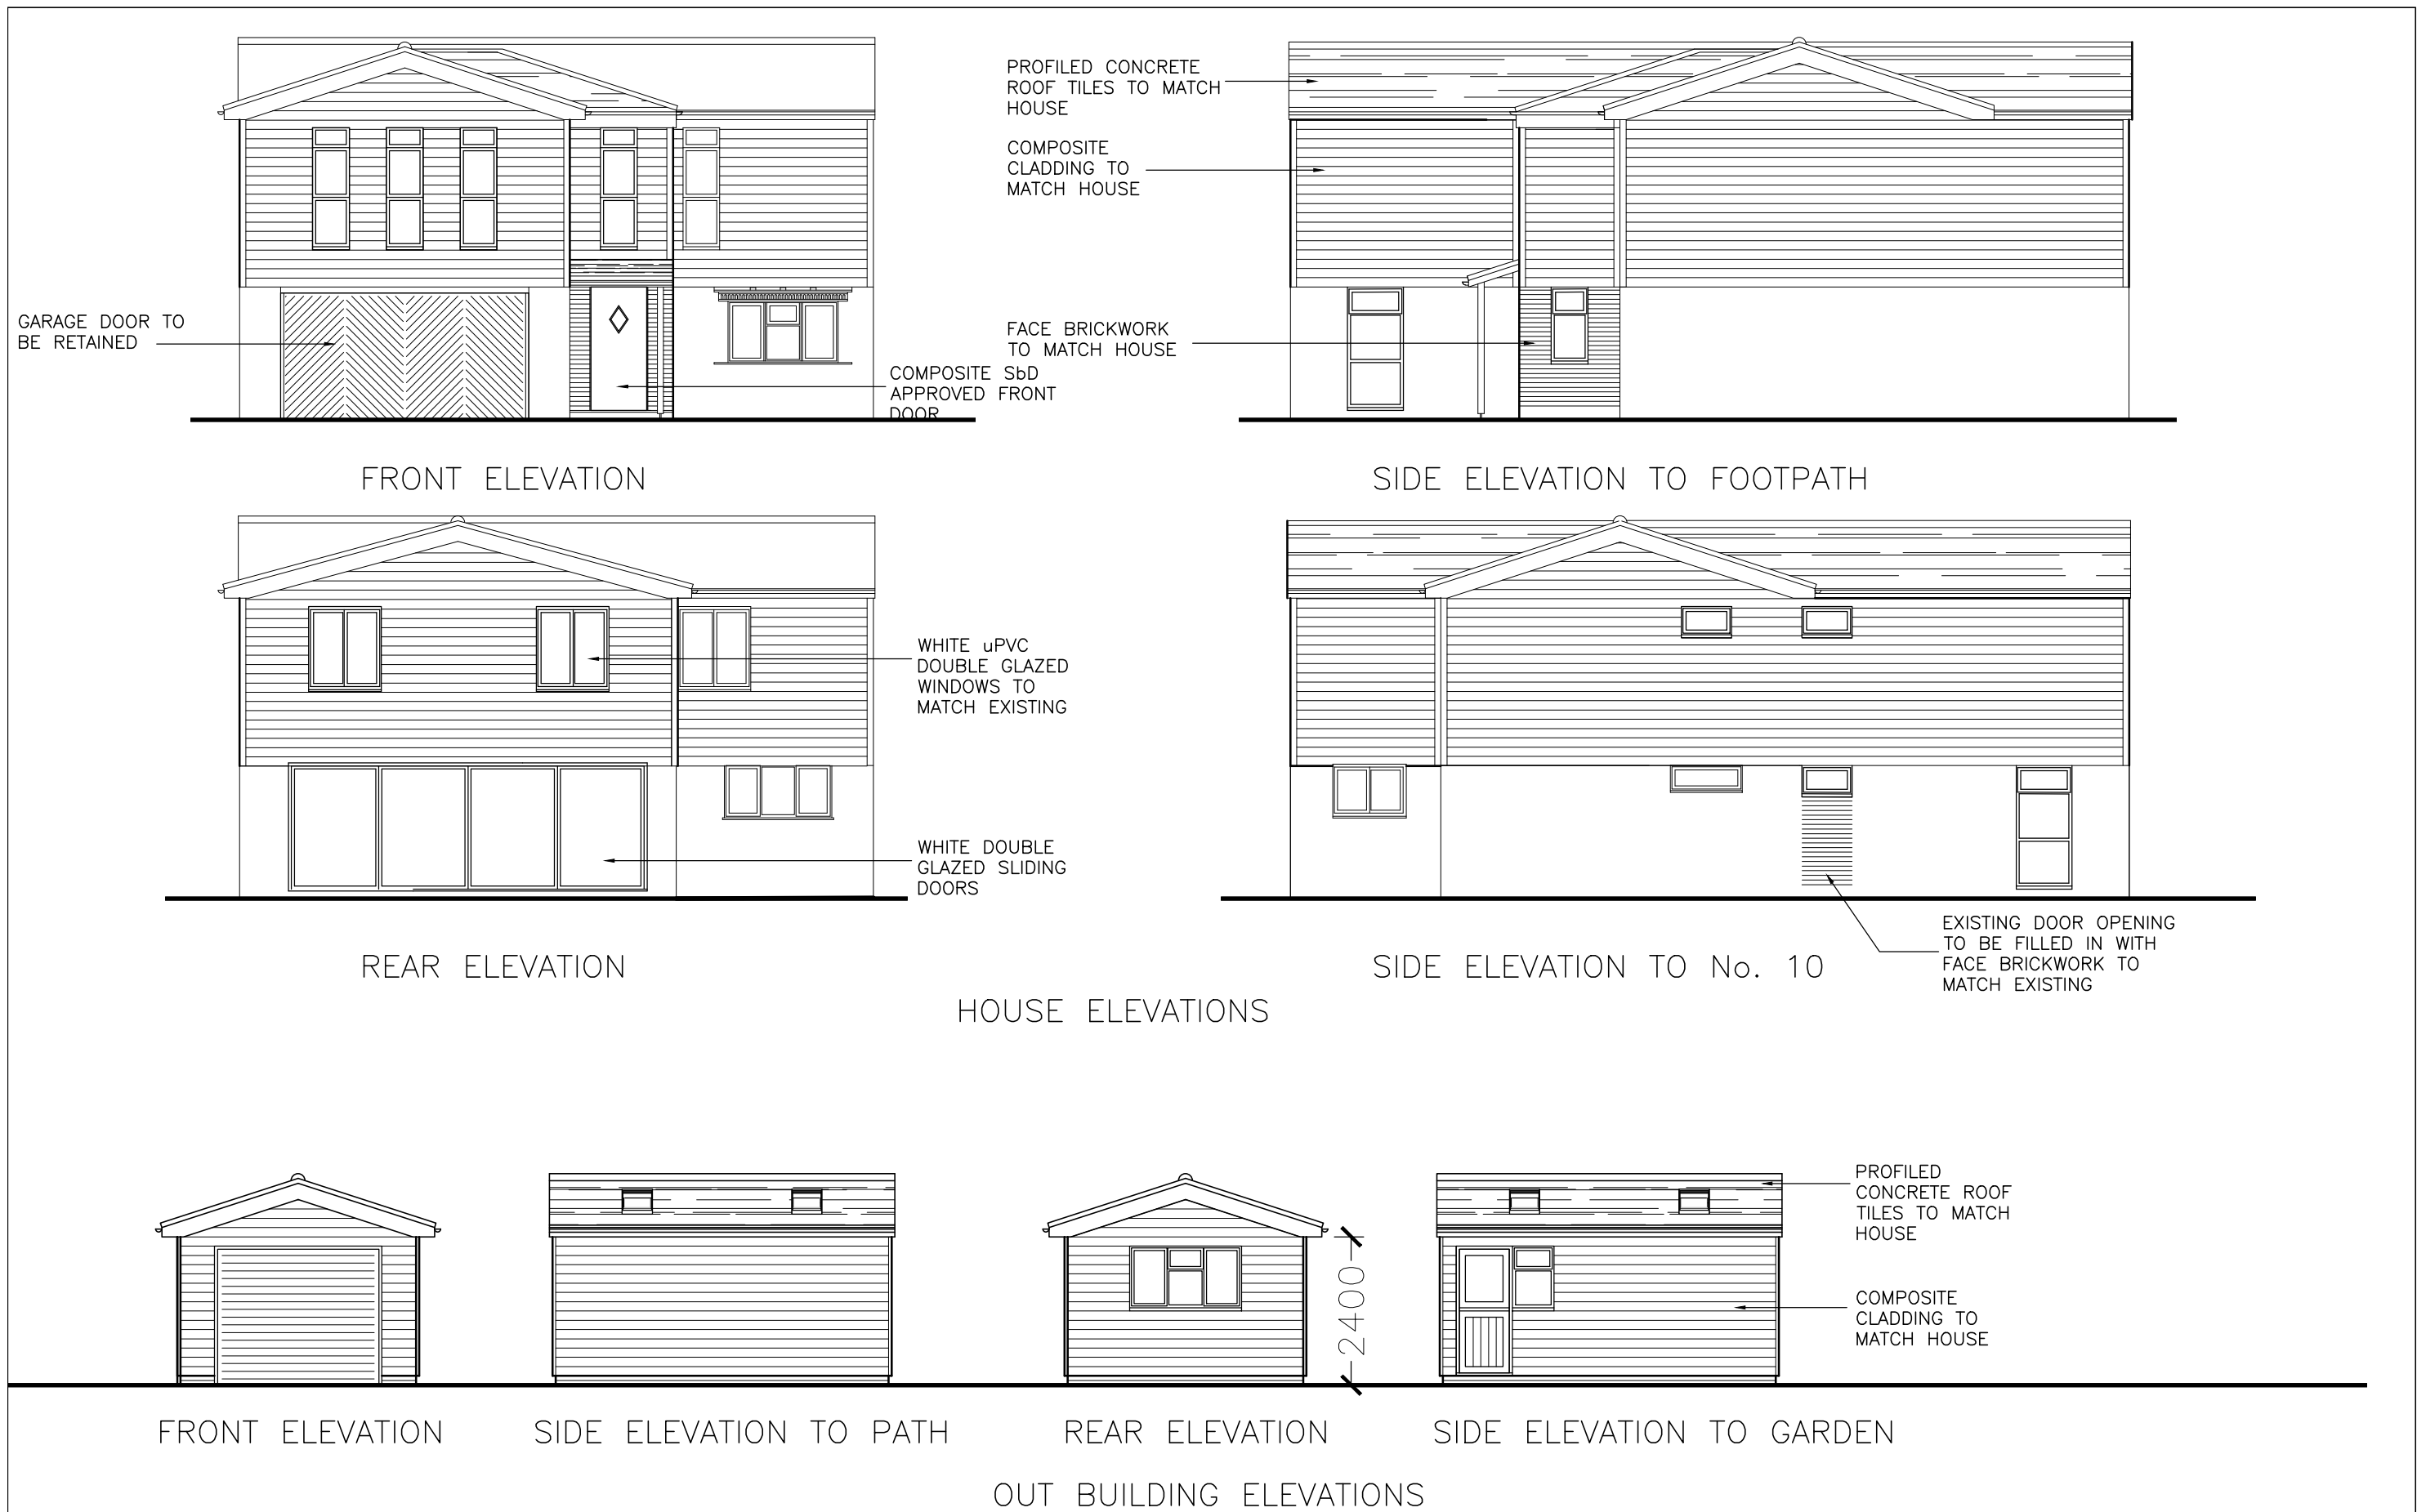

NOTES AND REVISIONS All stated dimensions must be verified on site. Lobs Design must be advised of any discrepancies. This drawing must be read together with the specification/Bill of Quantities and related drawings. This drawing is for the purpose of obtaining Planning & Building Regulations Approval only. Should the contractor use them to build from then they assume full responsibility for the design.	B A	OUT BUILDING REDUCED IN HEIGHT	ipl	26.06.26	-	-	Client	Mr A Sykes 11 Pear Tree Dell Letchworth Garden City, SG6 2SW	Drawing Title Elevations Proposed	 LGCHF Garden City Heritage Awards Winning Designer	Lobs Design Architectural Services Unit 3.1, The Pixmore Centre, Pixmore Avenue, Letchworth Garden City Hertfordshire, SG6 1JG M: 07960 006077 E: info@lobs-design.co.uk		
		OUT BUILDING REDUCED IN HEIGHT, WINDOW TO FIRST FLOOR SIDE ELEVATION OMITTED, REAR WINDOWS RECONFIGURED	ipl	02.06.26	-	-						Project Single Story Rear Extension, Second Floor Front extension, Garage Conversion, Internal Alterations & Detached Garage.	Scale As Shown
	REV	DESCRIPTION	DRWN	DATE	REV	DESCRIPTION	DRWN	DATE	Project No LD778				Drawing No P03
	02.06.26 0												