




Location Plan 1:5000

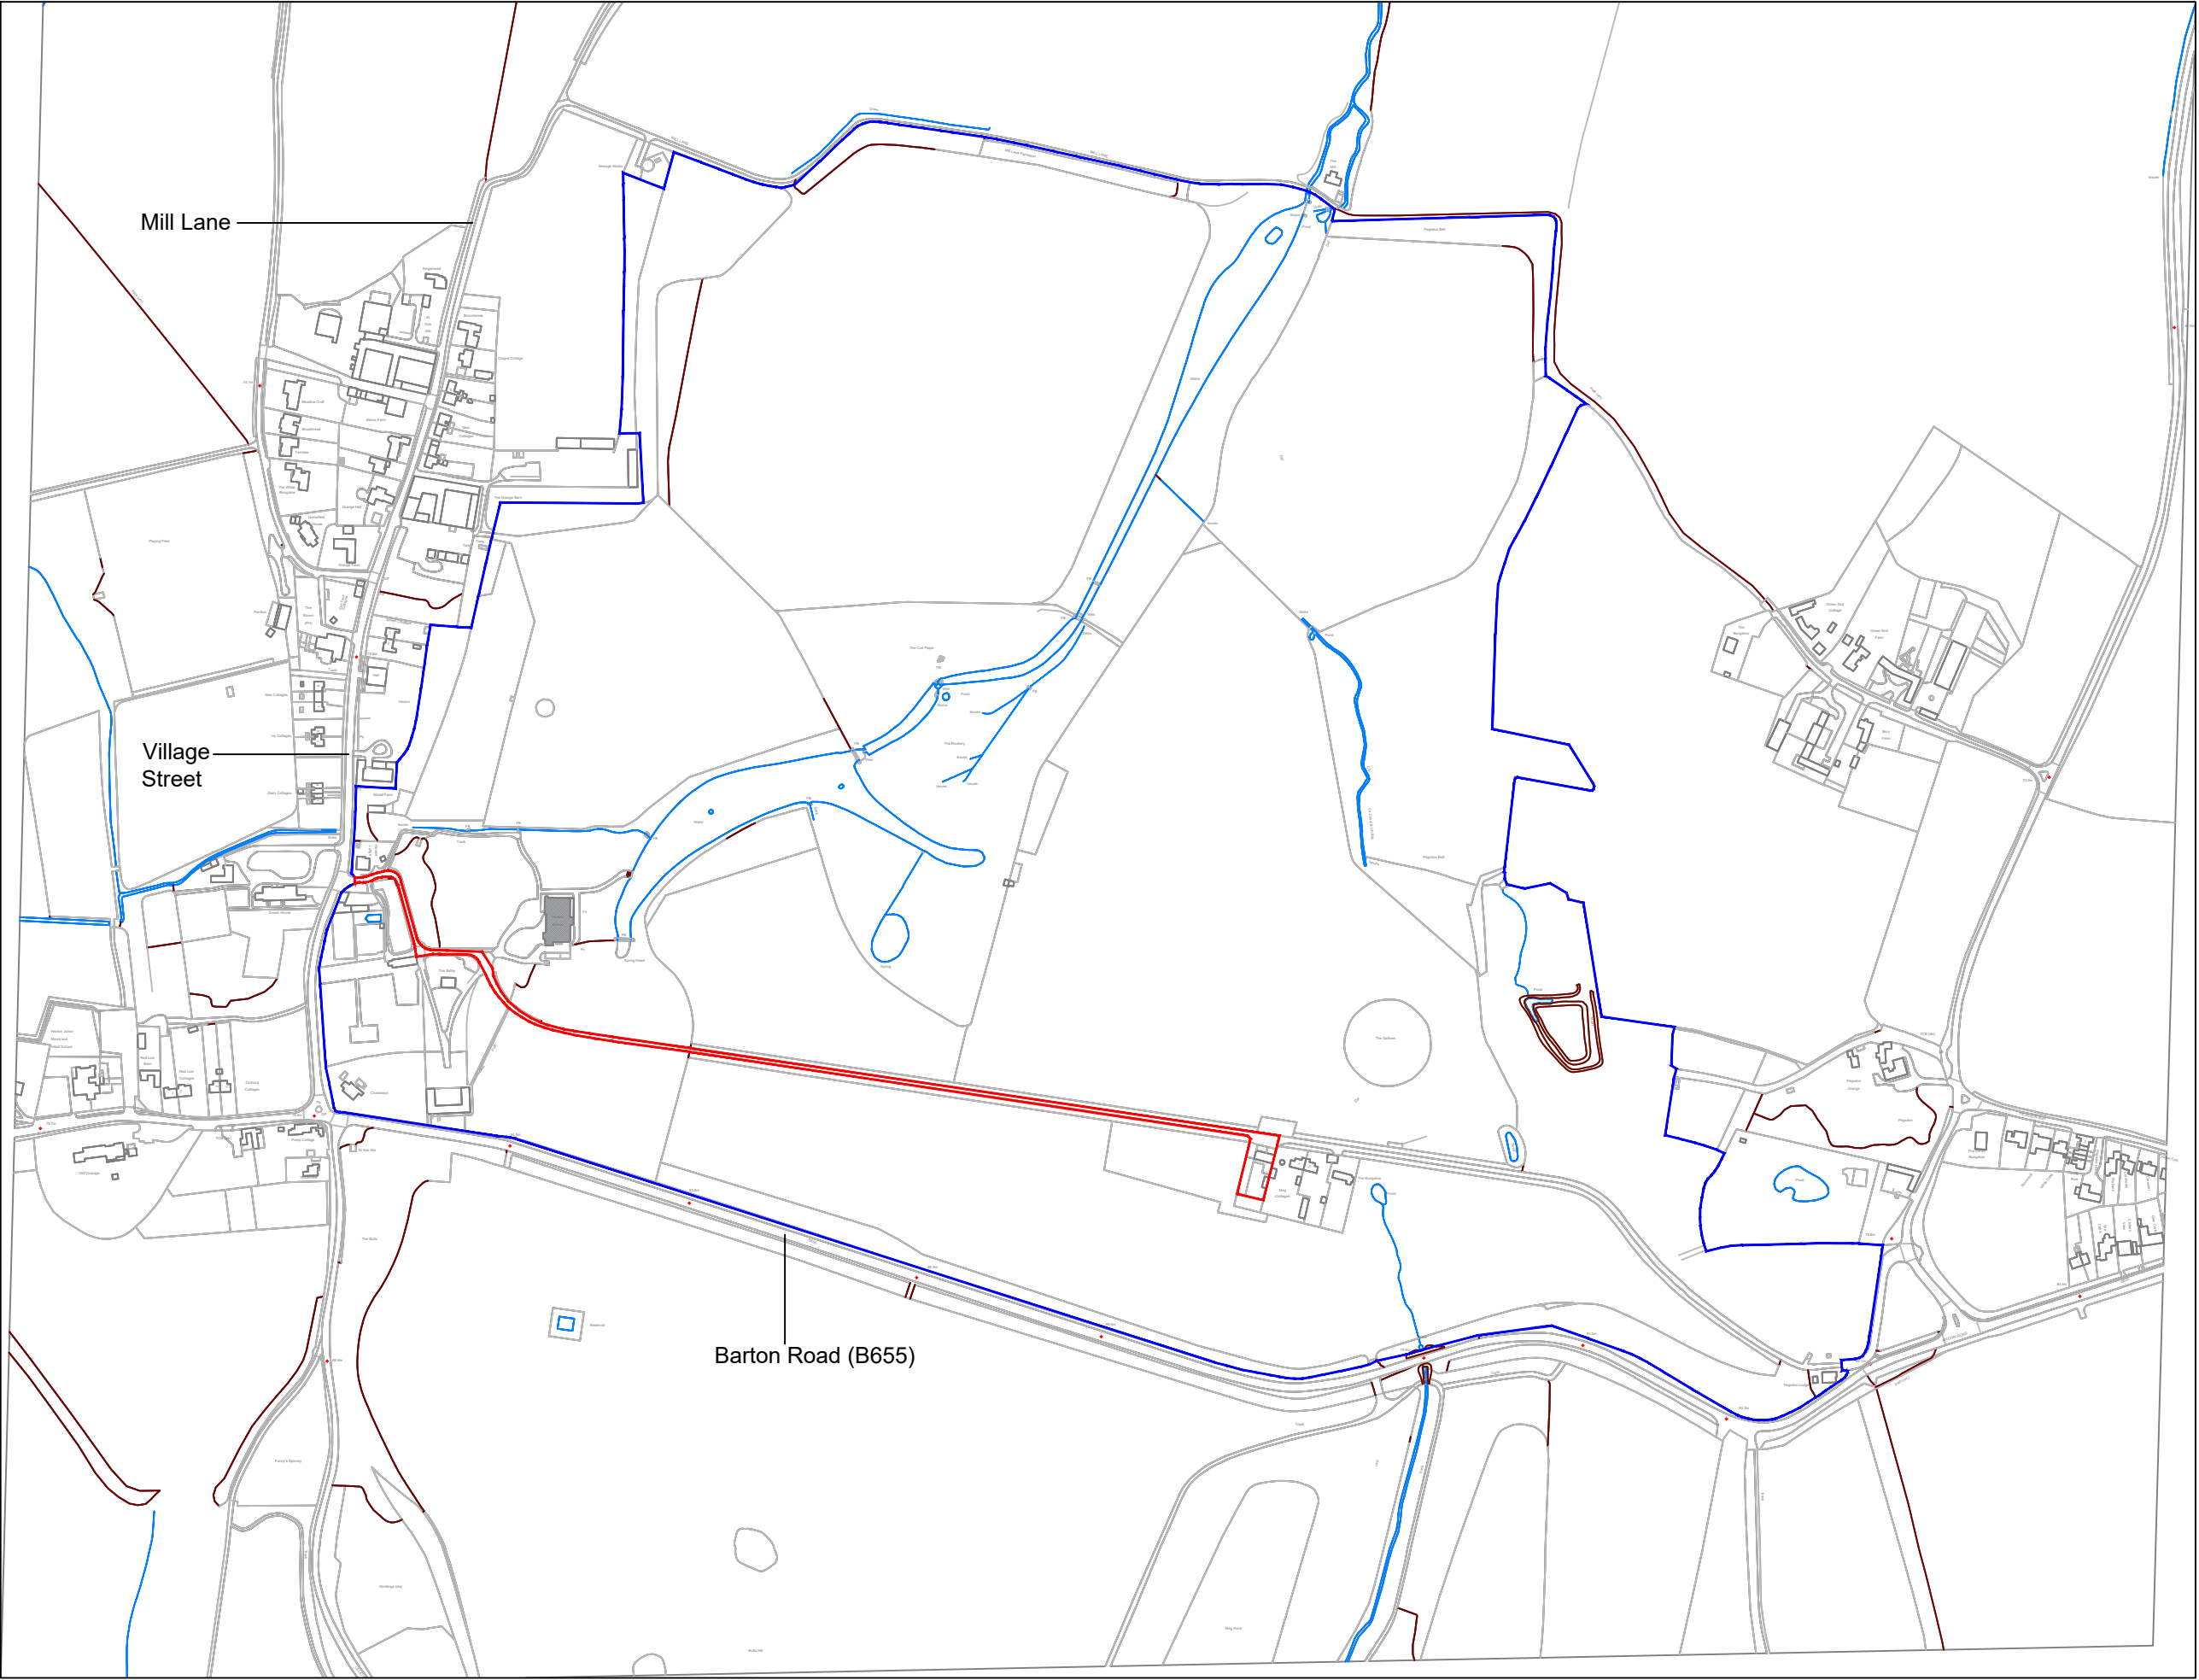


Site Plan 1:1250

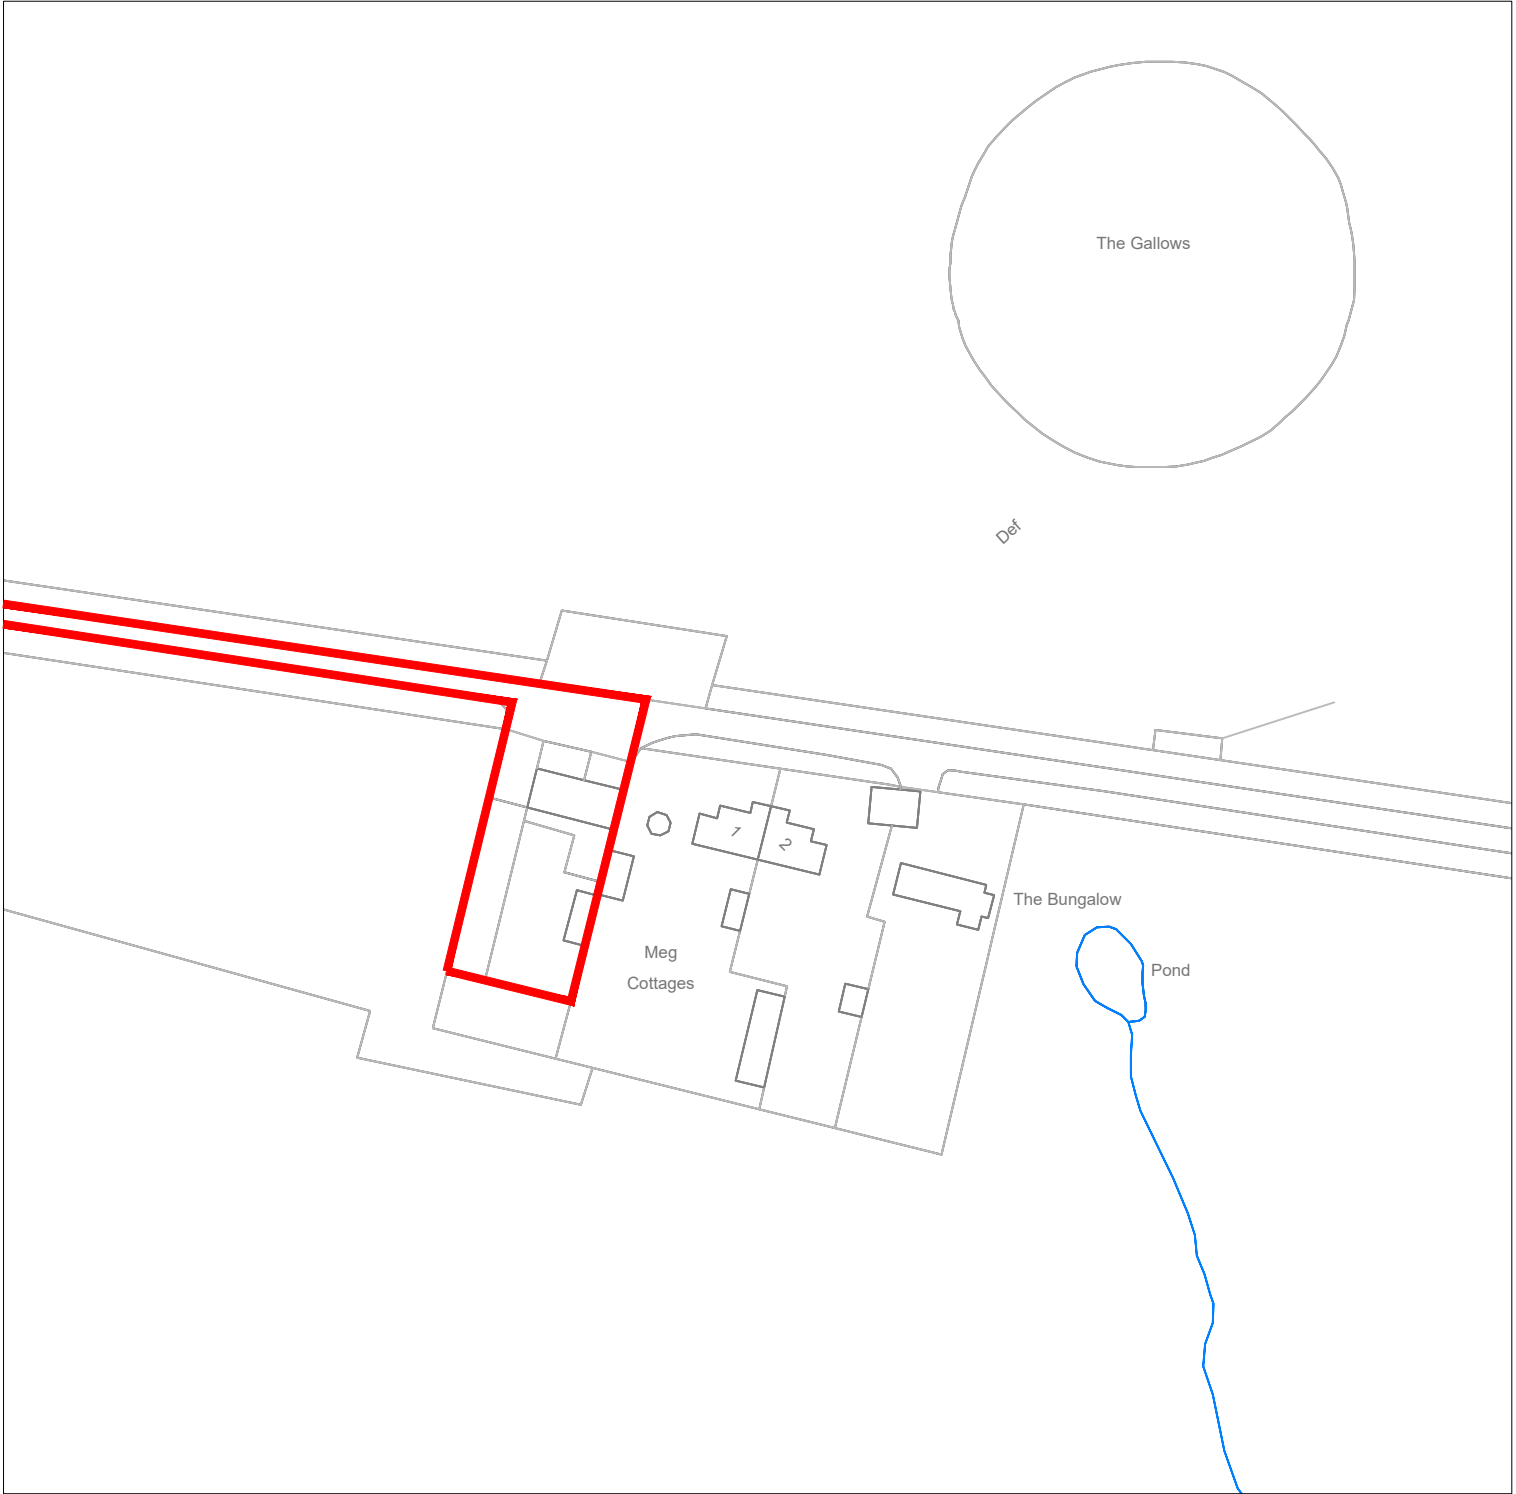

1:1250 Scale Bar

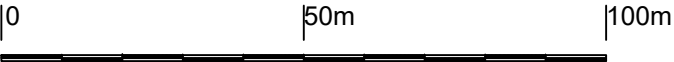

1:5000 Scale Bar

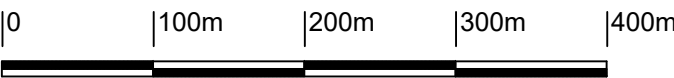

Architech Limited
Architectural and Building Consultants
Tel. 01462 634293 / 07768 123899

Project
The Kennels, Hexton Manor,
Hexton, Hertfordshire

Title
Proposed New Three Bedroom
Dwelling

Date	Scale	Status
April 2023	1:5000 1:1250	Planning

2023 / 27 / 103		A2
-----------------	--	----