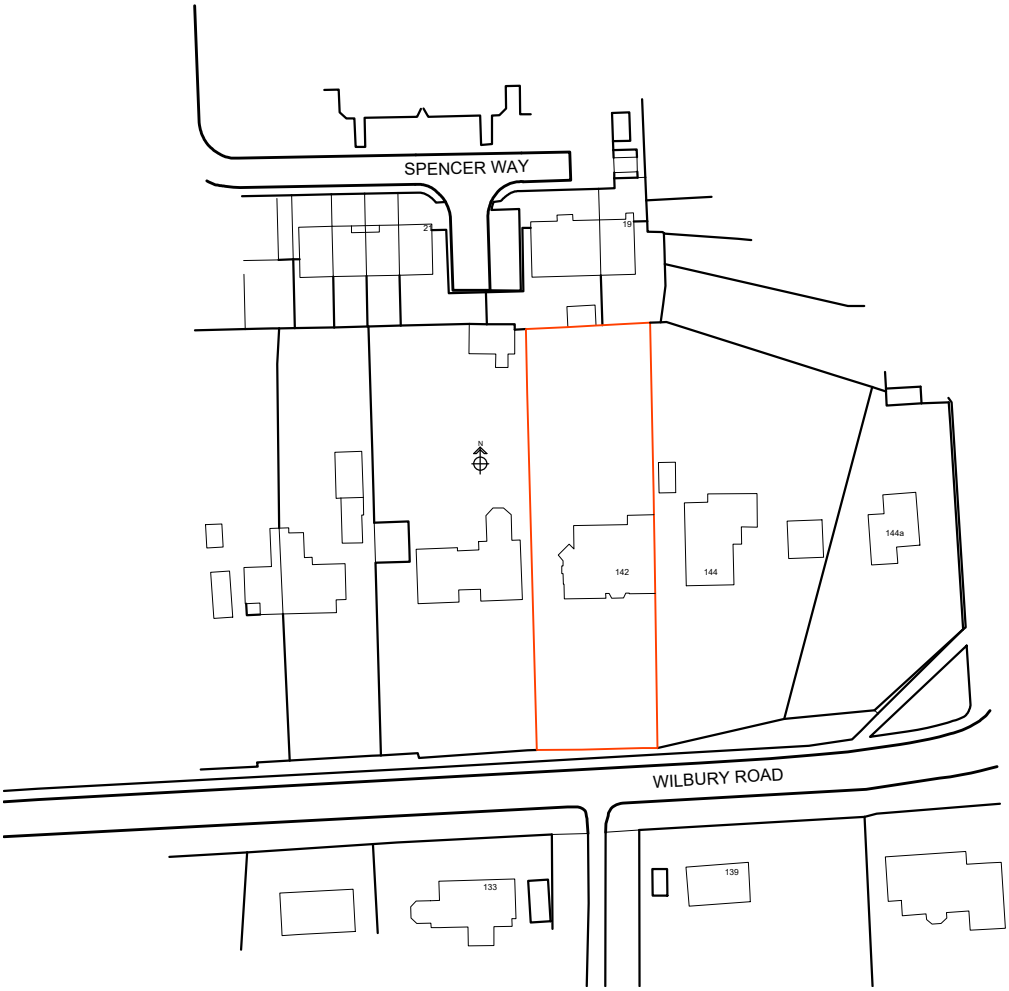



Ordnance Survey (c) Crown Copyright 2018. All rights reserved. Licence number 100022432

THIS DRAWING PRINTED ON A4 SIZE PAPER

HOME EXTENSION DESIGNS
60 BRIDGE ROAD EAST
WELWYN GARDEN CITY
HERTS AL7 1JU
tel : 01707 393971
fax : 01707 393980
e:stuartc@hed.co.uk

Project: 142 Wilbury Road,
Letchworth Garden City

LOCATION PLAN

1:1250

 

Drawing Title:	LOCATION PLAN		
Drawn By:	NIALL	Scale: 1:1250	Date: Feb 2018
Drg Status:	PLANNING		Checked:
Drawing No:	4354-OS1		Revision: