


Site Location Plan
A4 @ 1:2500
Land on the north side of Stevenage Road, Ashbrook, Hitchin
Drawing Number: SM/ASH/001-26

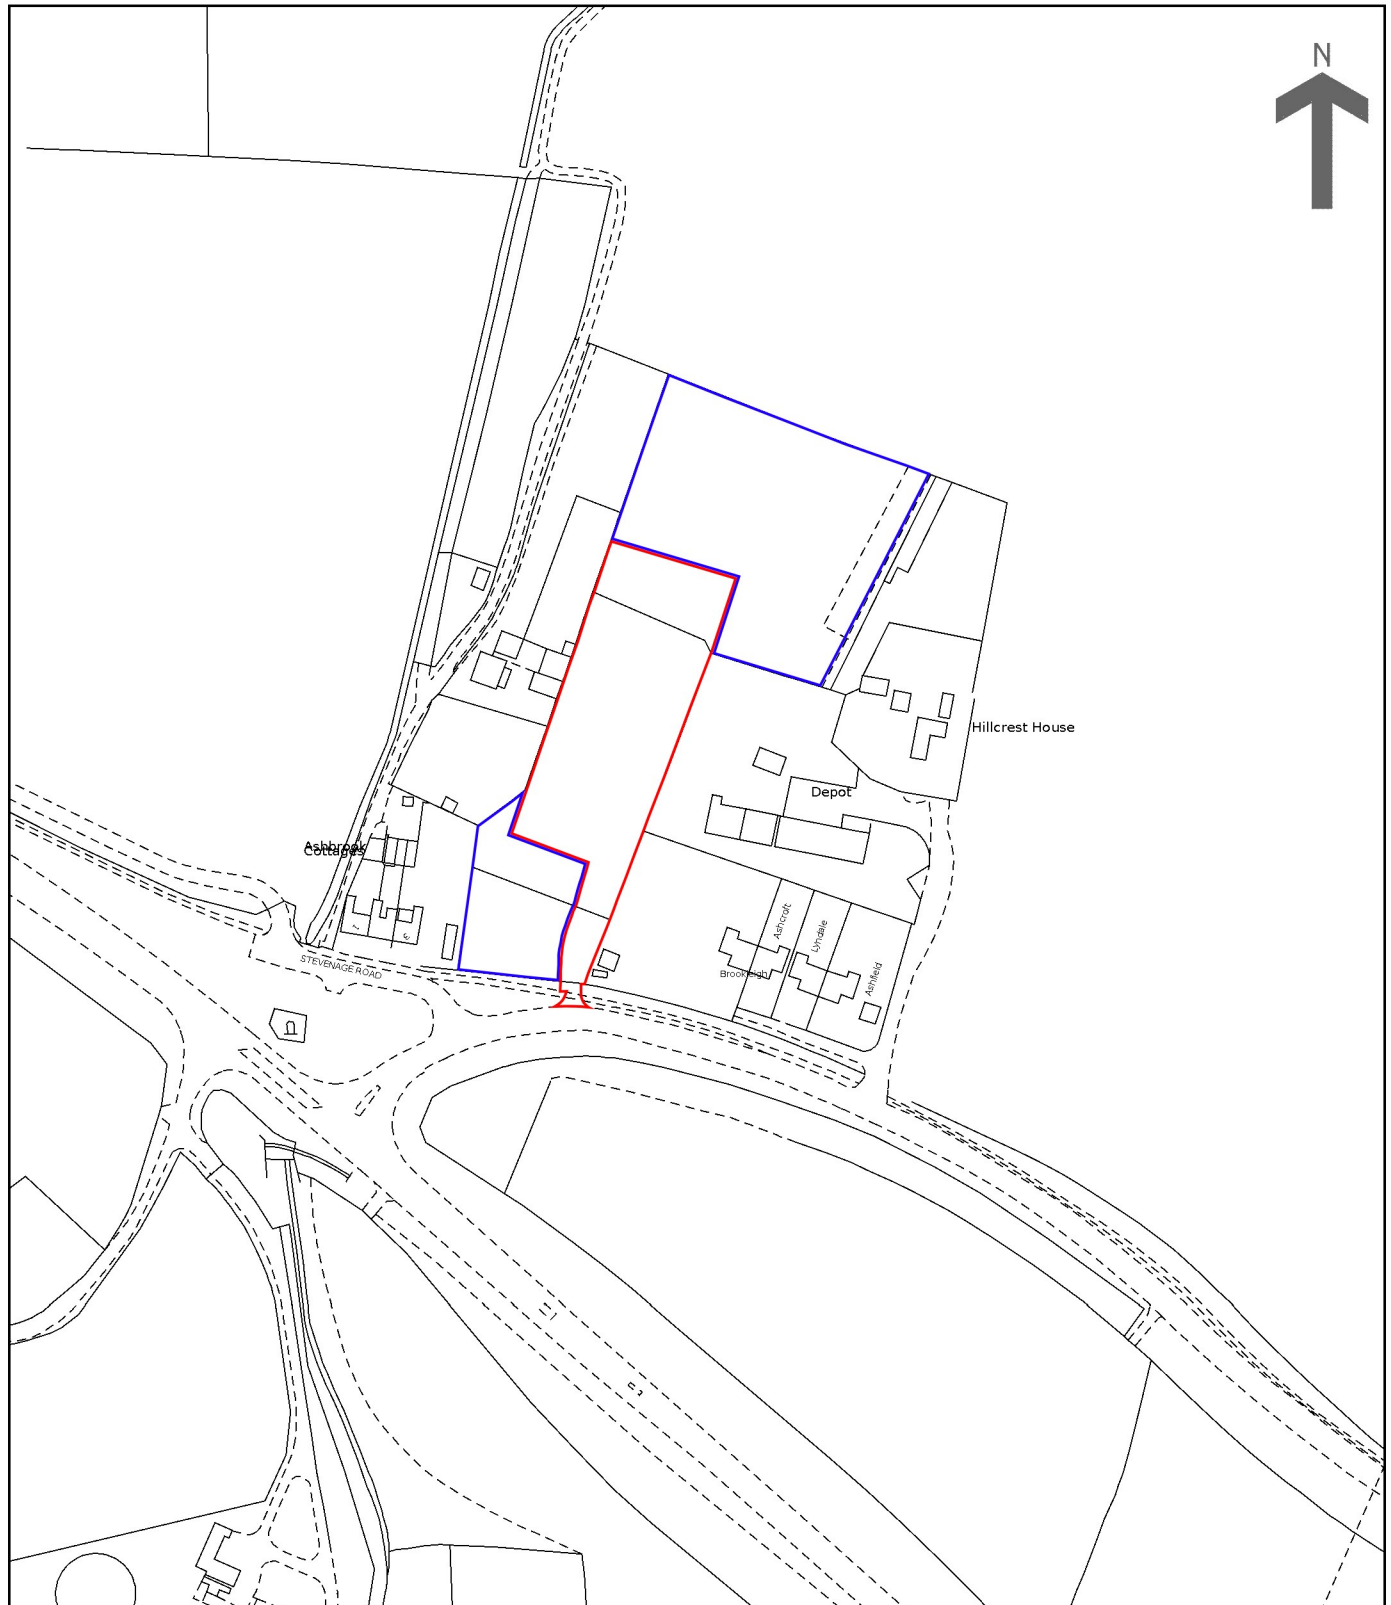

0 20 40 60 80 100 120 140 160 180 200
Scale - Metres 1:2500

- Application site edged in red
- Land edged in blue also in the applicants ownership