
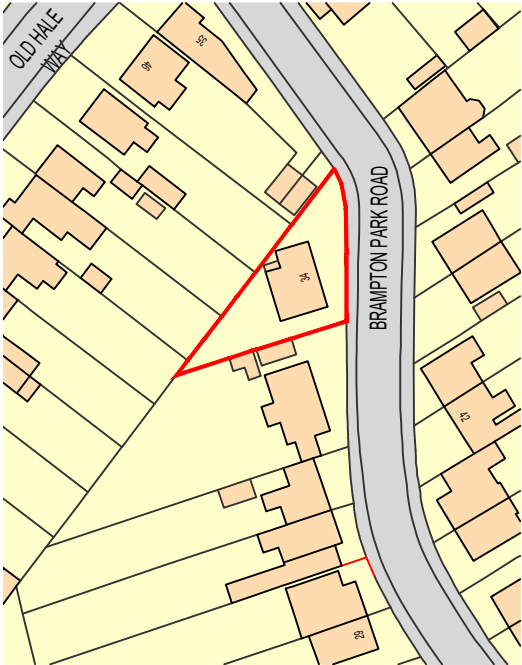



All dimensions to be checked on site.
Figured dimensions to be read in preference to scaled.

Diazo Architects Limited accepts no responsibility for any unauthorised amendments to the drawing and does not permit unauthorised copying of the drawing.


This drawing is copyright and remains the property of Diazo Architects Limited unless otherwise agreed.

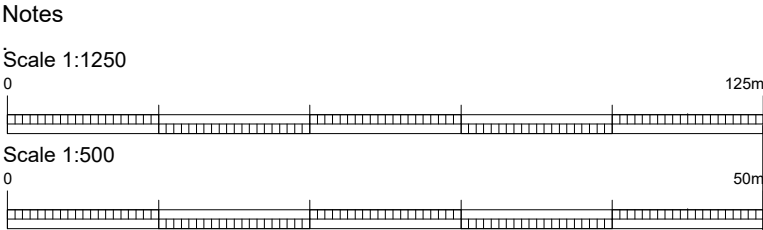

Site Location Plan 1 : 1250

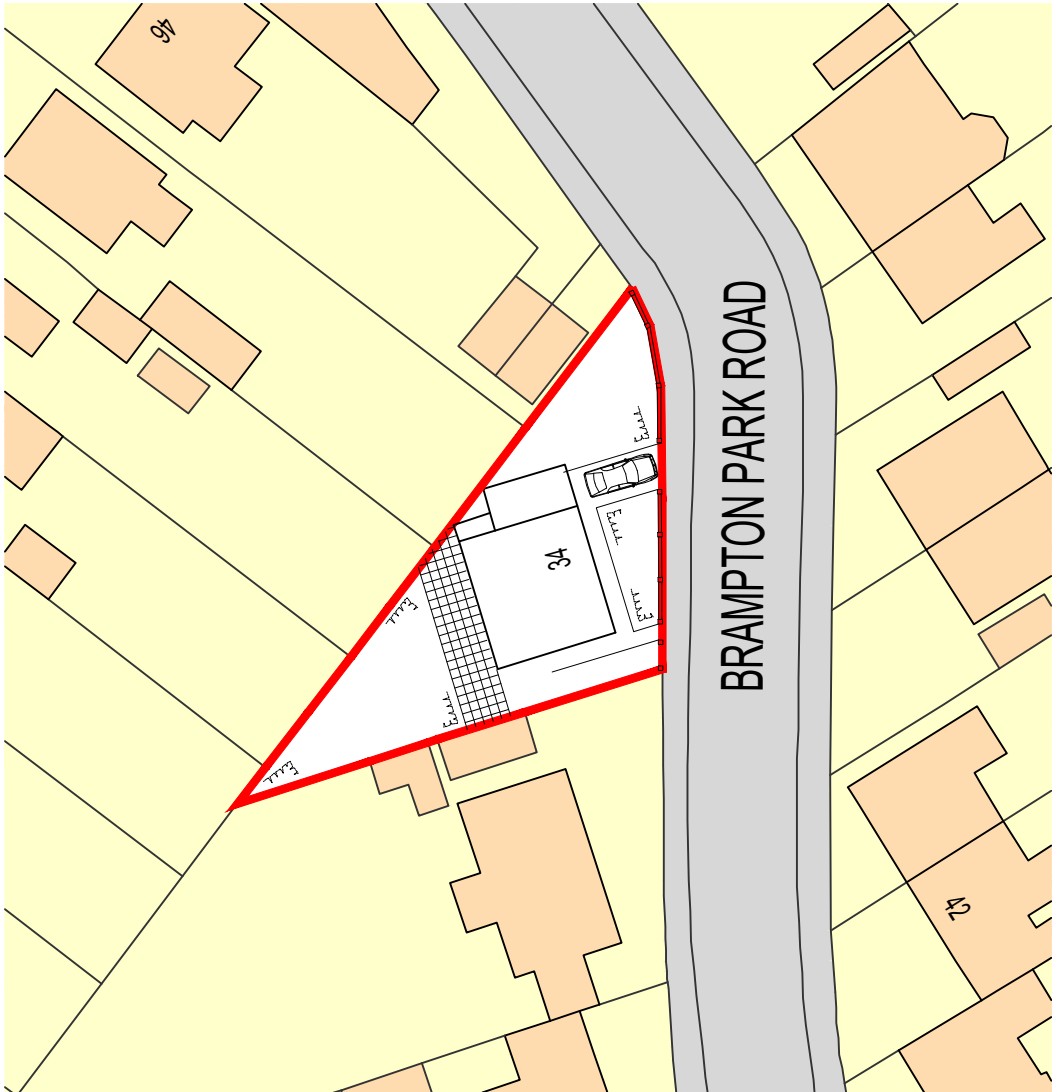

Existing Block Plan 1 : 500

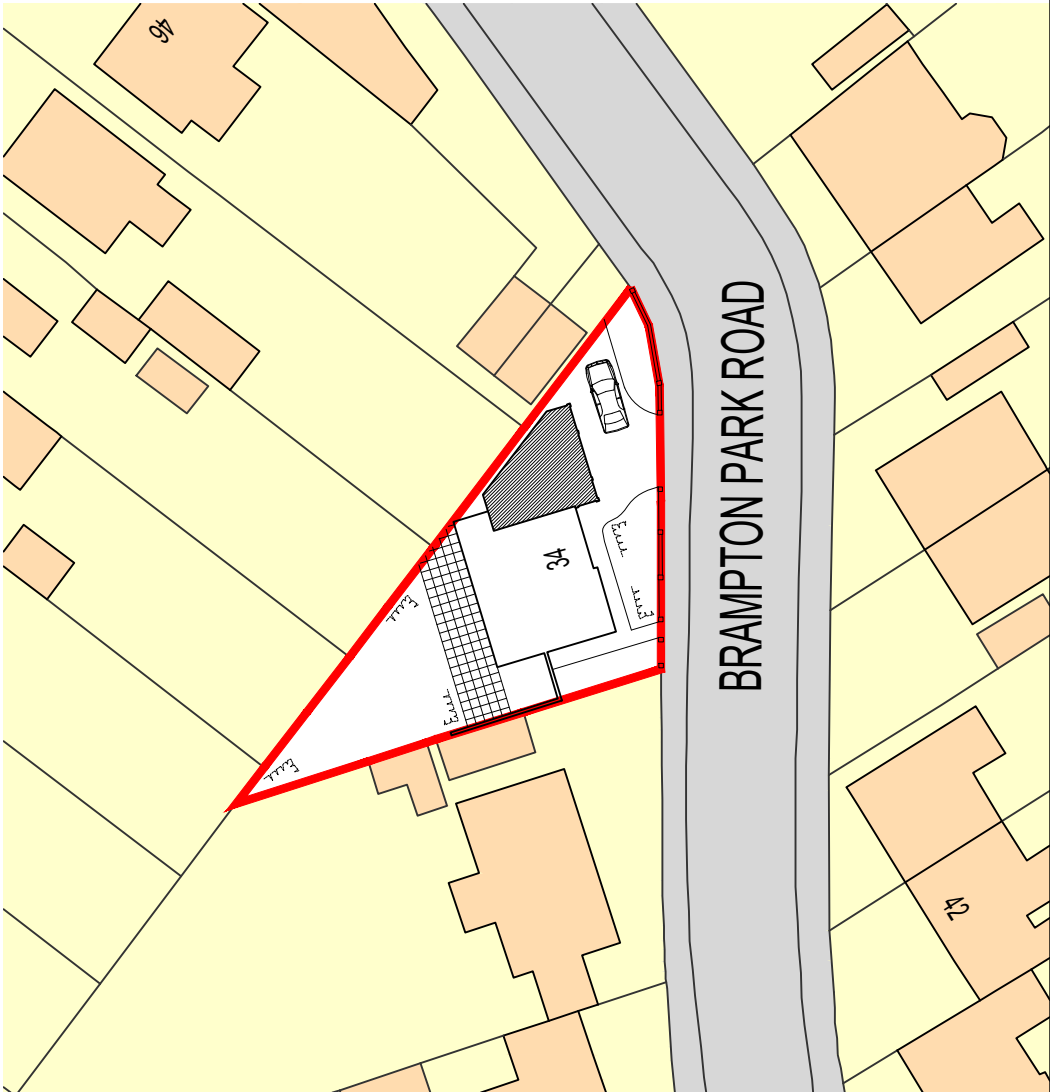

Proposed Block Plan 1 : 500

FOR PLANNING ONLY

Revision		
Date	Rev	Rev
-	-	-

Client	Mr Chris Dawson	Scale 1:1250_1:500@A3	Drawn PM	Checked -	Date APR-25
Job title	34 Brampton Park Road, Hitchin	Job number 0304_25	Drawing number PL101		Rev -
Drawing title	Site Location Plan & Block Plans				
The Workshop, Upper Floors, 89 Bancroft, Hitchin, Hertfordshire, SG5 1NQ . T . 07770844110 . W. www.diazoarchitects.com					

