
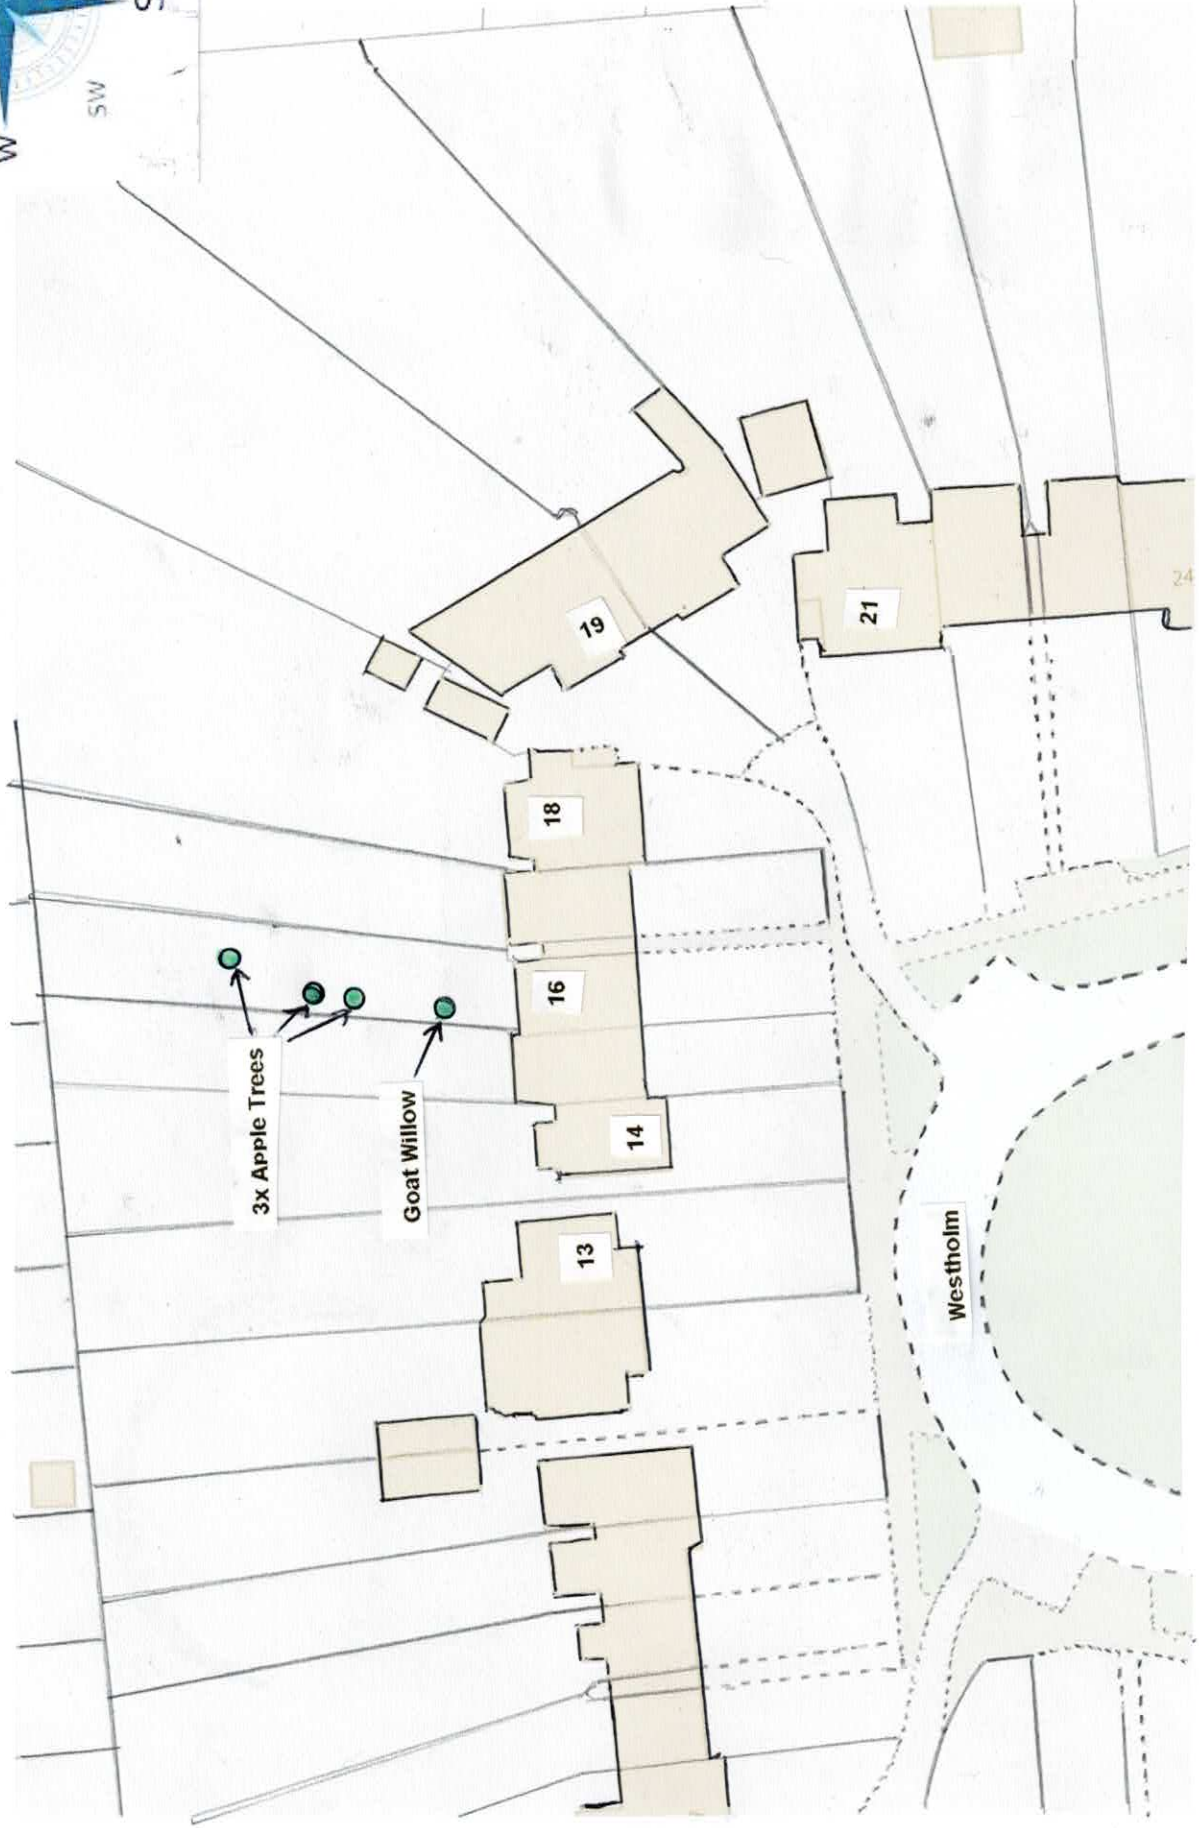


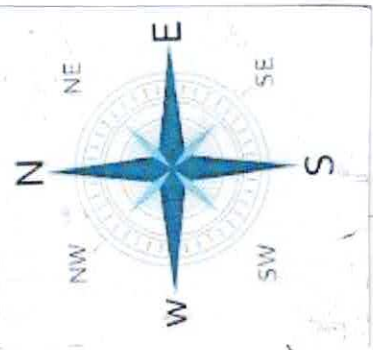

Planning for tree work at 16, Westtholm, Letchworth SG6 4JB