


GENERAL NOTES

This scheme is subject to Town Planning and all other necessary consents. Dimensions, areas and levels where given are only approximate and subject to site survey. All dimensions are to be checked on site. Do not scale other than for Planning purposes. This drawing is to be read in conjunction with all relevant consultants' and/or specialists' drawings/documents and any discrepancies or variations are to be notified to the architects before the affected work commences. All queries relating to design of foundations, floor slabs and any structural elements are to be referred to the structural engineering consultant for resolution. All feasibility studies are subject to full site survey. The workmanship of all relevant trades and building operations shall comply with the recommendations of British Standard (BS) 8000:1989 parts 1-15 inclusive.


All design and construction is to be in accordance with the Construction, Design and Management Regulations 2015



Existing North Elevation

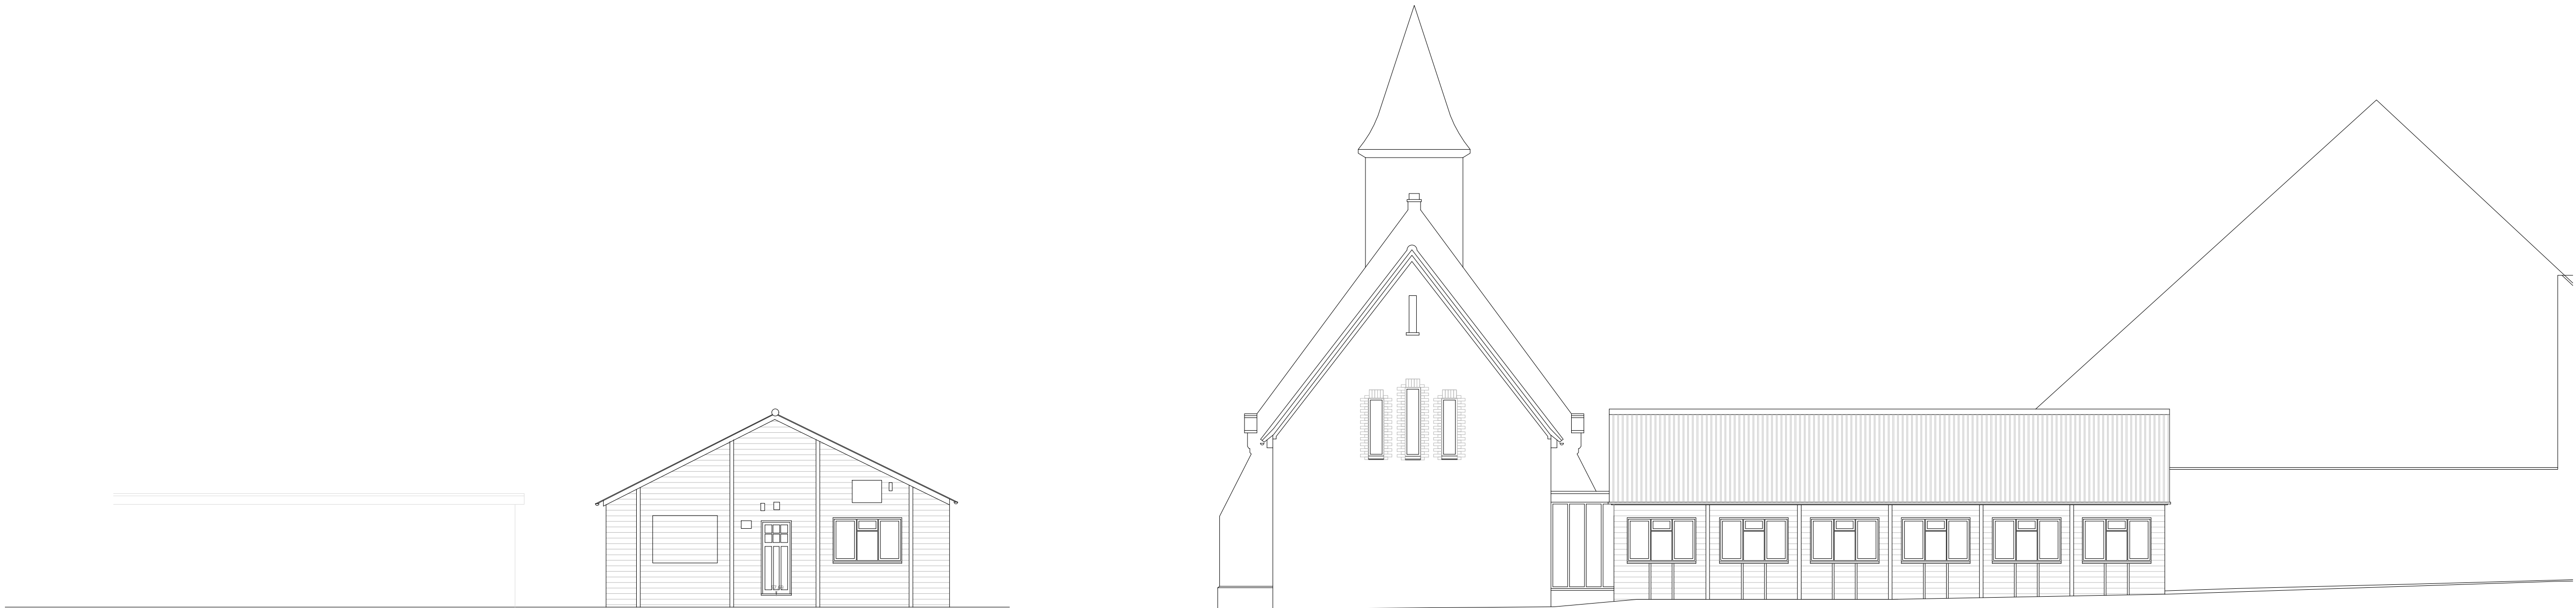

Existing North Elevation (Internal)

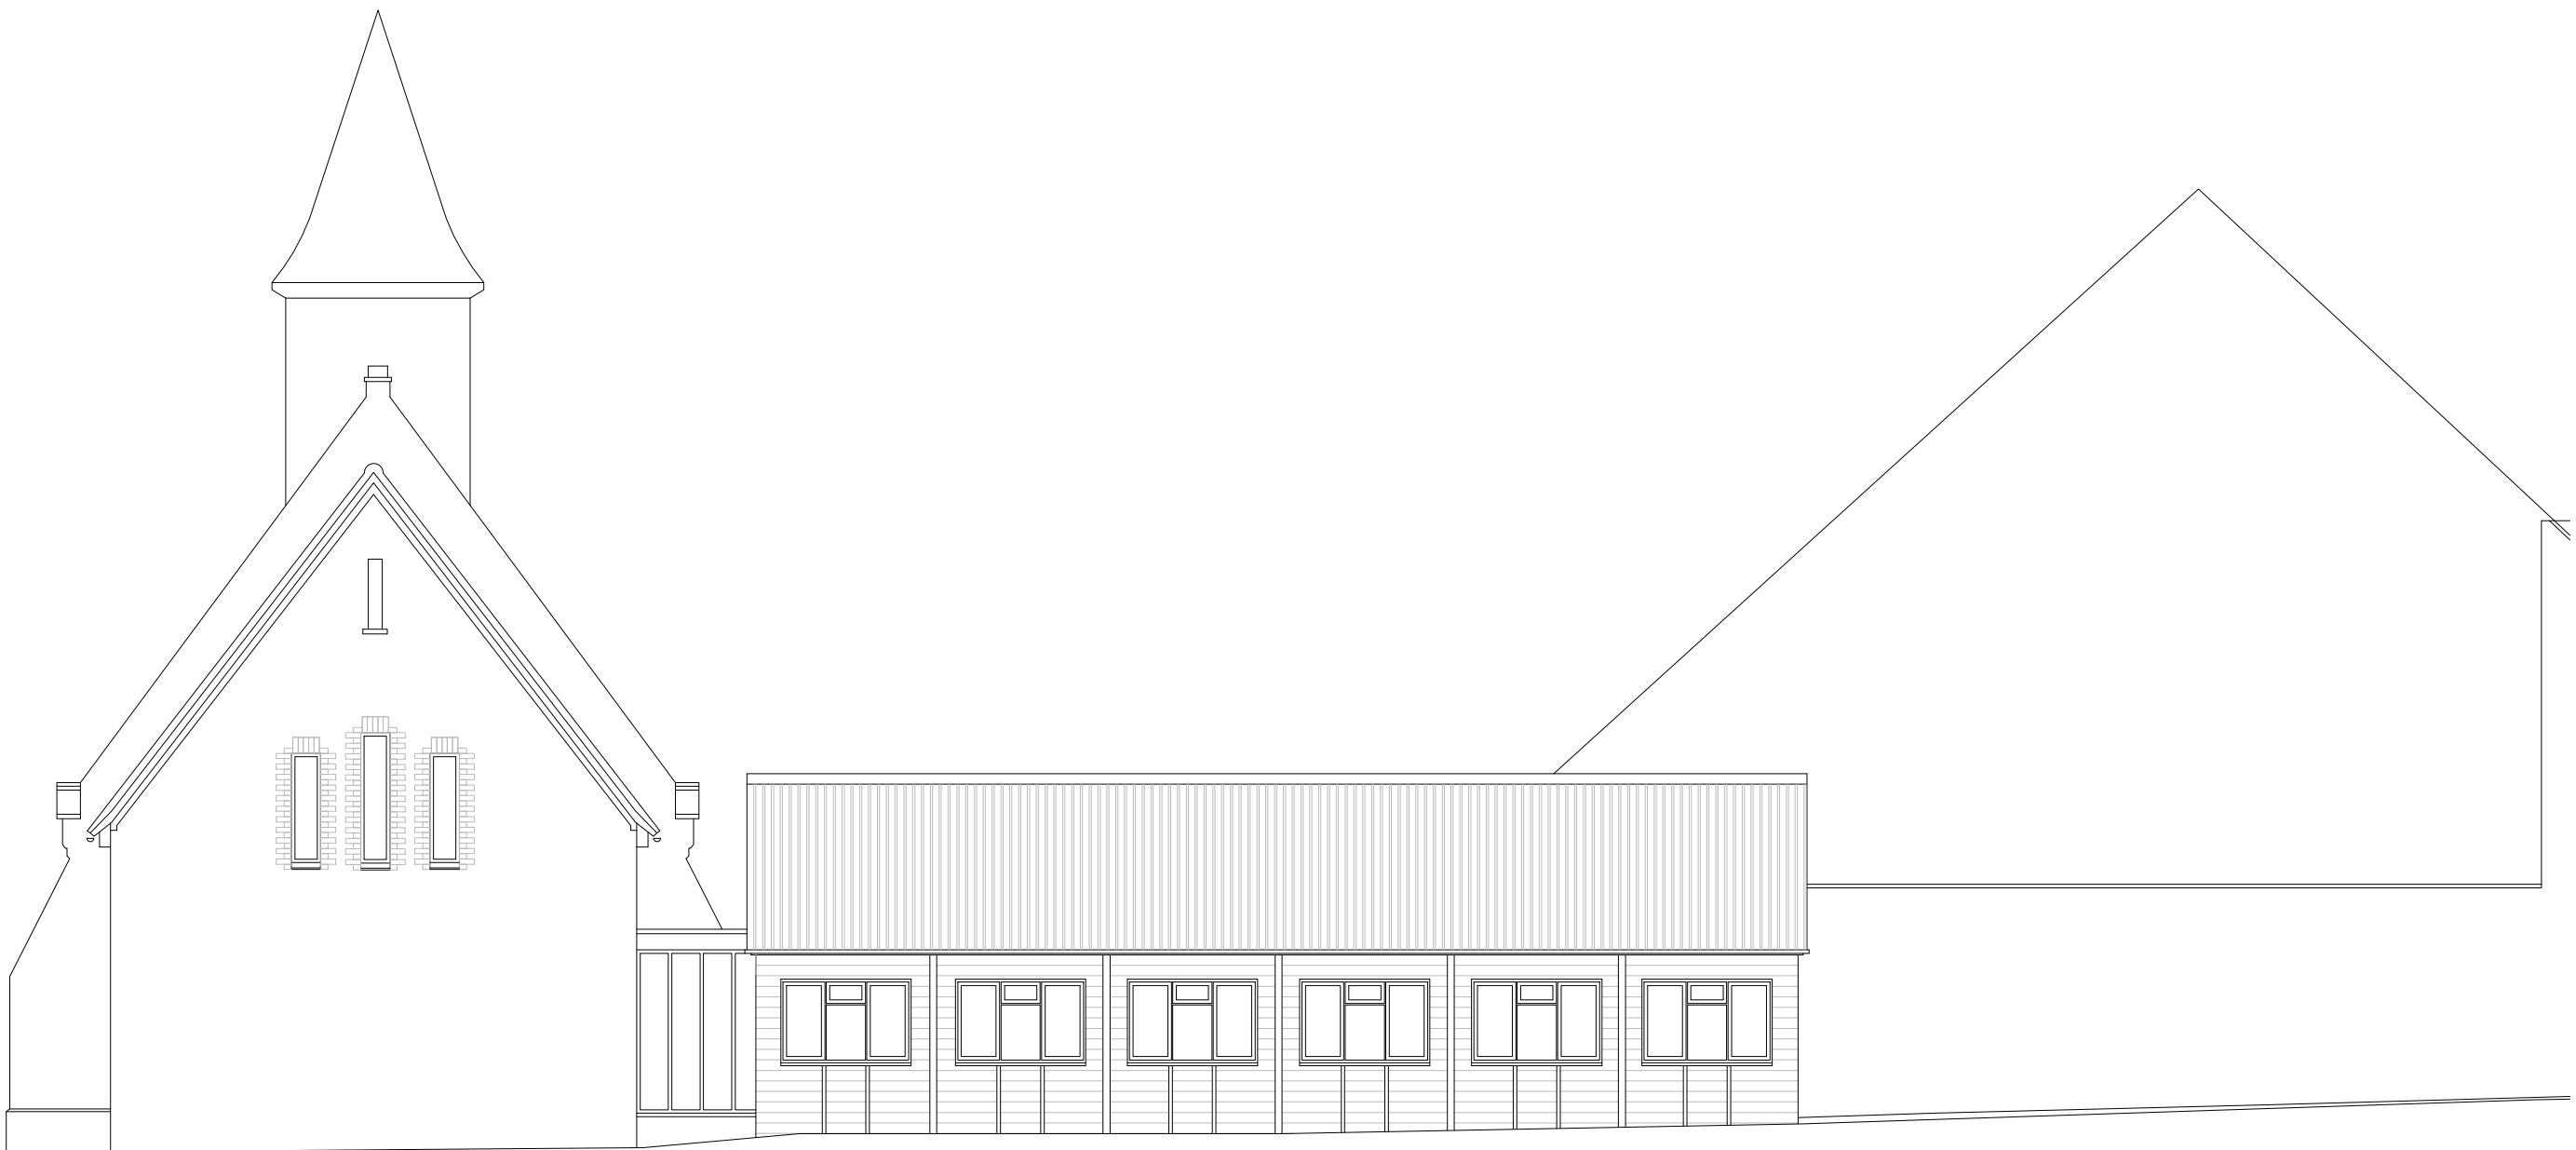

Existing North Elevation



Existing South Elevation



Existing North Elevation

Scale @ 1:100
5m 4m 3m 2m 1m 0m

REV	DATE	BY
-----	------	----

CLIENT

Our Lady & St
Andrews Church

PROJECT

Replacement Scout
Hut, 16 Nightingale
Road, Hitchin, Herts

DRAWING

Existing Elevations

CHQ

ARCHITECTS

CHQ Architects Ltd.
The Mallings, 44 Whitehorse Street
Baldoak, Hertfordshire SG7 6QQ
Telephone: (01462) 885110
Email: design@chq-architects.co.uk
www.chq-architects.co.uk

DATE	10.05.2024	DRAWN	LW
SCALE	1:100	CHECKED	

16346-24-EX.003