

Exit Lobby | Retail Area | Loading Bay, Bin Store Area

Warehouse to roof height | Staff Area

Staff Area | Retail Area

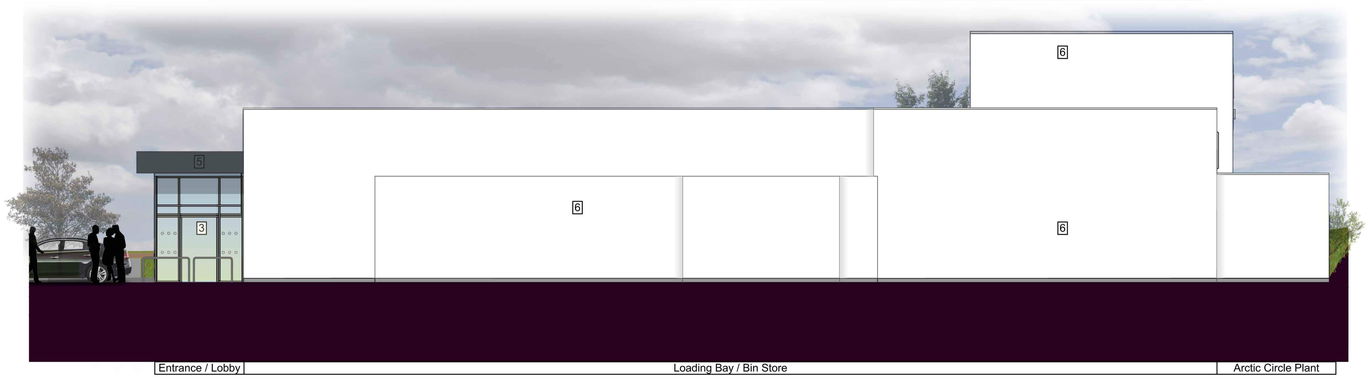

Entrance / Lobby | Loading Bay / Bin Store | Arctic Circle Plant

1. Signage opportunity

2. Curtain Walling with acid etched glass. ppc RAL 7016 Anthracite Grey

3. Automatic Sliding Doors in RAL 7016 Anthracite Grey Frame

4. Full height glazing in RAL 7016 Anthracite Grey Frame

5. Flat roof Canopy over Lobby Area in RAL 7016 Anthracite Grey/ soffit colour RAL 9010 White. Canopy length/ size dependant on strutctural grid

6. White render

7. External doors and frames in aluminium, ooc RAL 7016 Anthracite Grey

8. Roller Shutter

9. Recessed panels formed in render

NOTES - All dimensions to two decimals palces and subject to confirmation on finishes

Elevations are indicative and subject to design development and requirements of LPA

Rev	Drawn	Date	Description
P10	SM	22/11/2016	Amendments to meet client's requirements
P11	SM	14/12/16	Change grey render with wthite render
P12	BW	28/01/2018	New totem sign in new location included
P13	BW	22/05/2018	Totem signage locations and size updated.
P14	SM	19/07/2018	Totem size reduced, trespa colour changed

Purpose Of Issue: Preliminary; Comment; Approval; Tender; Construction; Planning; Building Regulations; Record Drawing

Risk Assessment. Ref. | Hazard / Design Action

Project title : **Letchworth**

Client : **Aberdeen Asset Management**

Birmingham
58 Oxford Street Digbeth Birmingham B5 5NR
birmingham@seymourharris.com
www.seymourharris.com
0121 600 7420

Drawing title : ALDI Proposed Elevations

Drawing No.: **SK(0)A100**

Scale : 1:100 | Orig : A1 | Revision No.: P14

Job No.: 15.036 | Date : 14/12/16

Drawn : SM | Reviewed : JA

© Seymour Harris Architecture. Do not scale. Use only written dimensions. In the event of discovering any discrepancies, contact the Architect immediately for clarification.

CAD File Name : 15.036 Letchworth Business Park