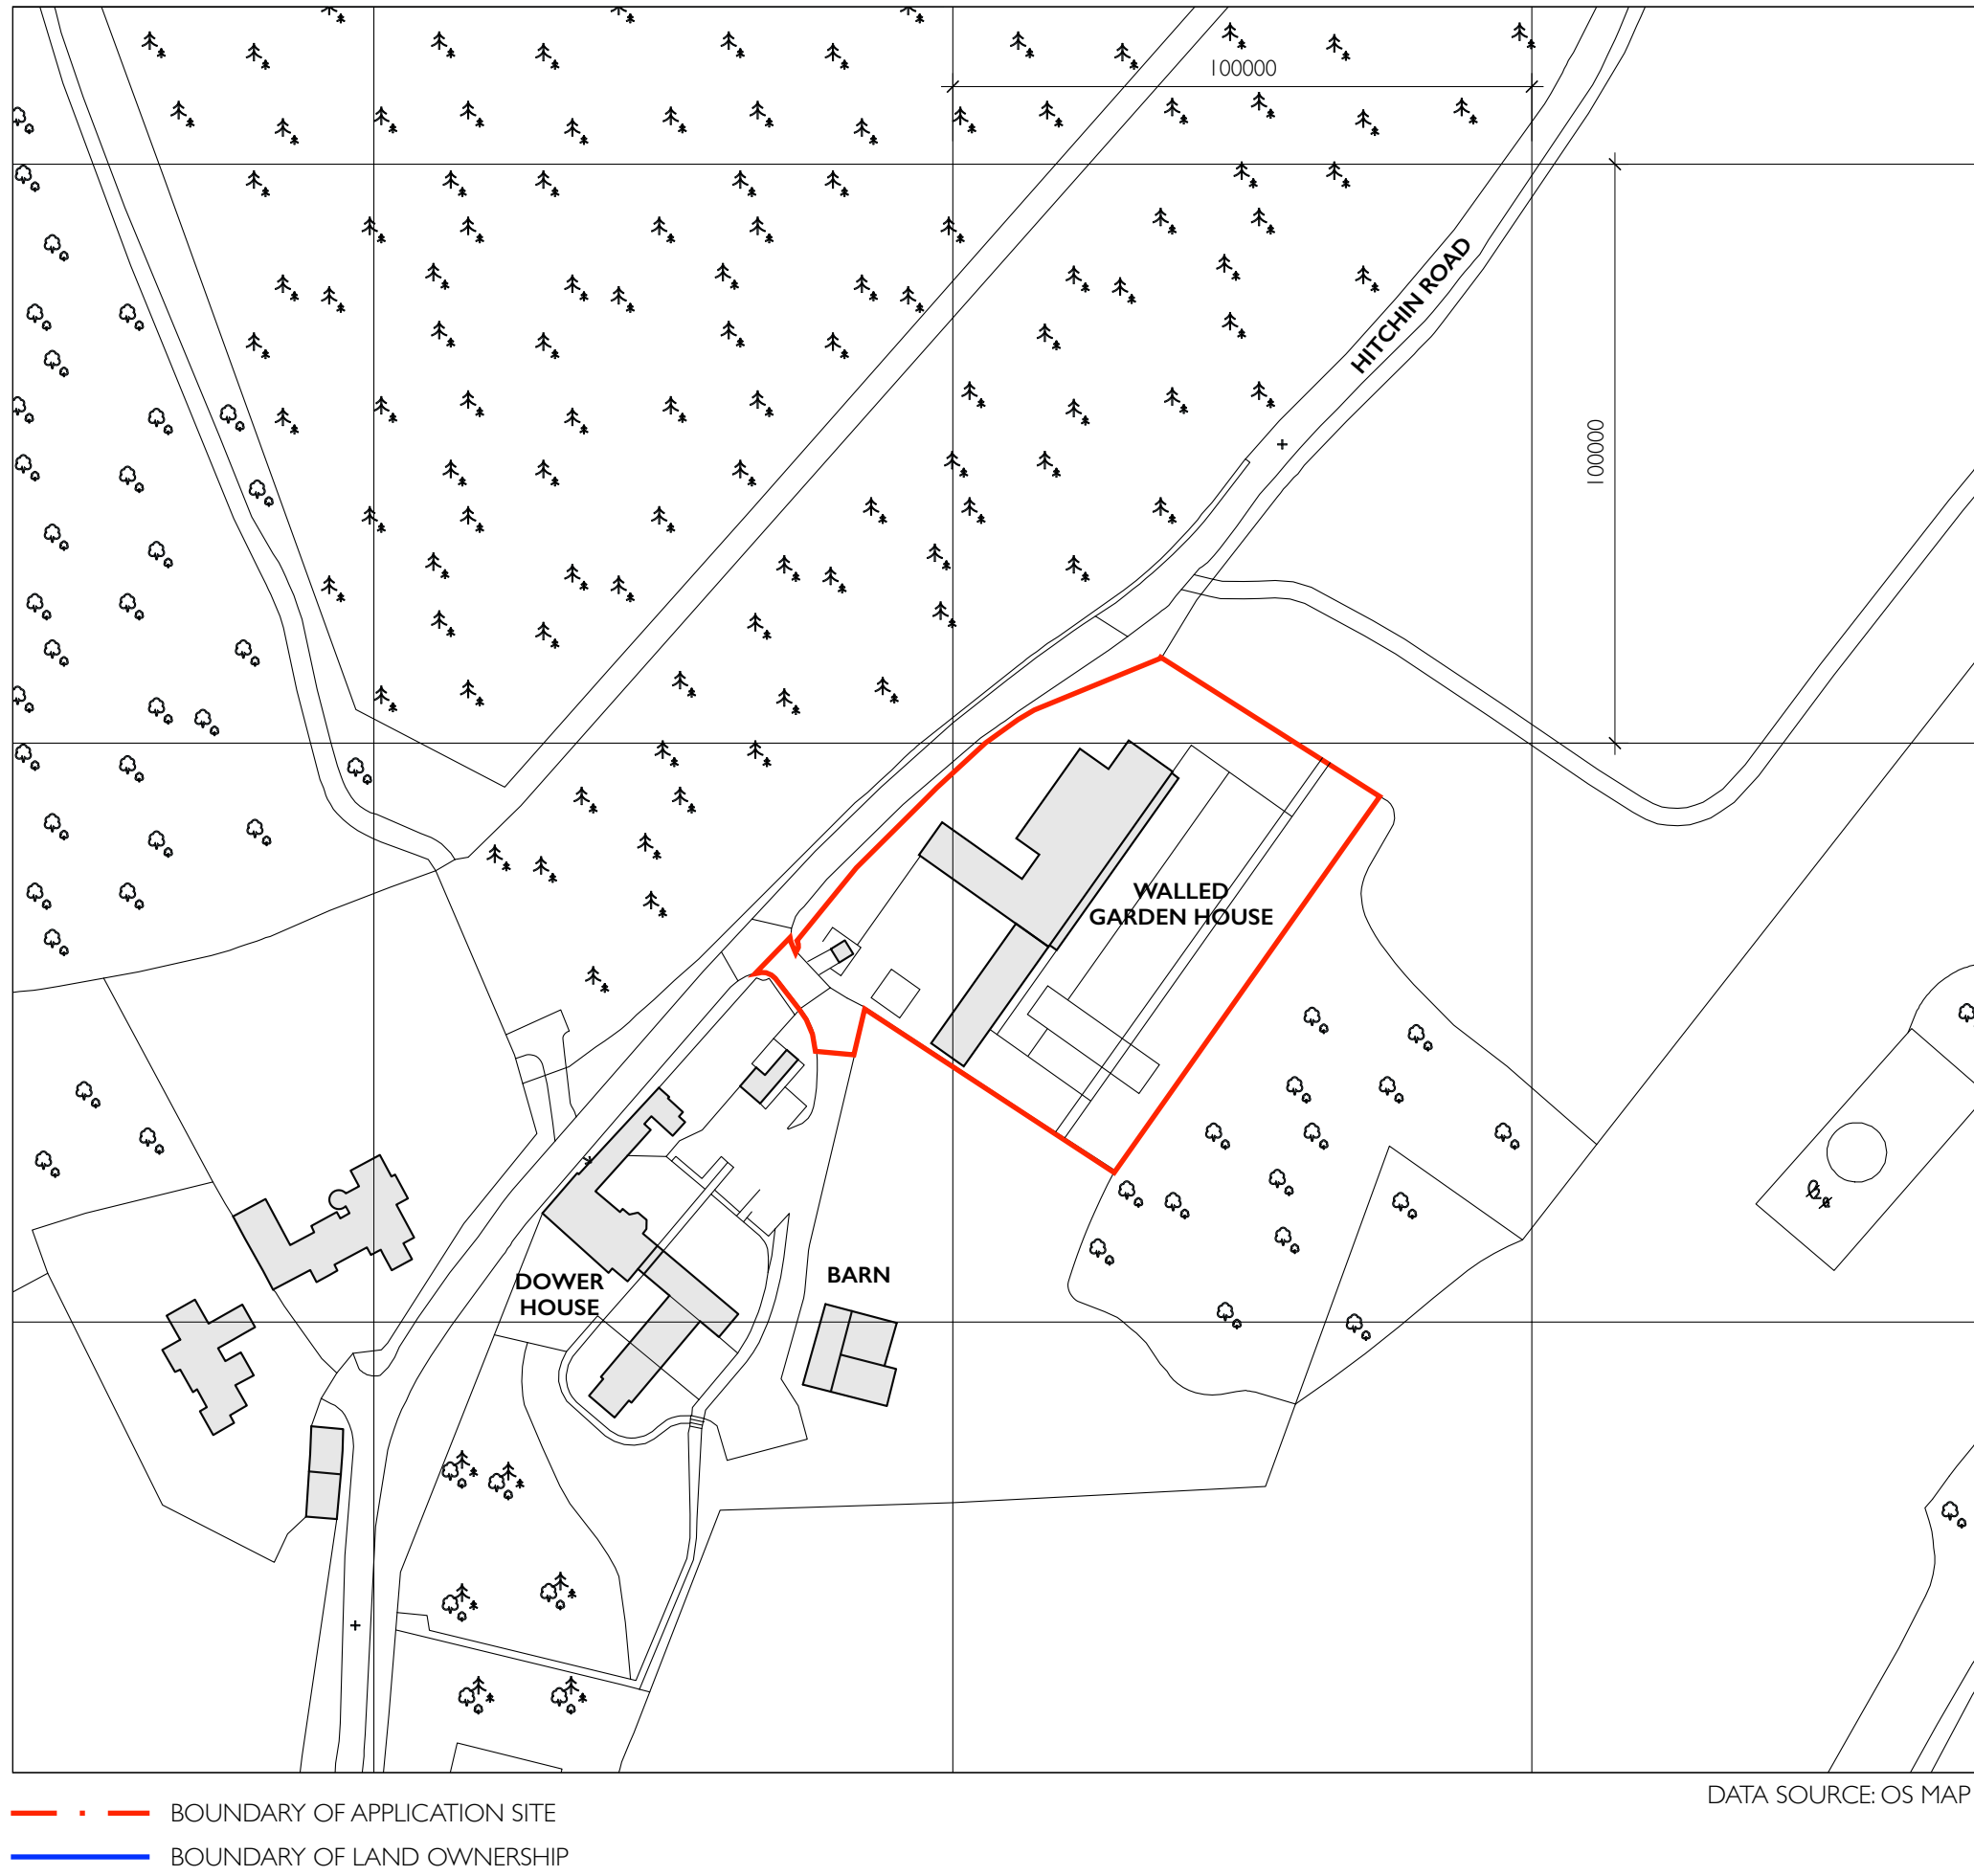


MAW MODERN ARCHITECTURE WORKSHOP LTD Bedford Heights Brickhill Drive Bedford MK41 7PH info@maw.design www.maw.design	NOTES Do not scale from this drawing, except for the purposes of planning. Refer to dimension information where shown. All copyrights reserved by Modern Architecture Workshop Ltd, no copying without prior permission.	DRAWING REVISION INFORMATION Rev: Date: Description: Rev: Date: Description:	CLIENT Mr Sat Lally Walled Garden PH Ltd 126 Osidge Lane London N14 5DN SITE Walled Garden Hitchin Road Preston Hertfordshire SG4 7TZ	Project Title: WALLED GARDEN PRESTON - HOUSE & GARDENS <table><tr><td>RIBA Stage:</td><td>Date:</td><td>Checked By:</td><td>Scale:</td></tr><tr><td>STAGE 2+</td><td>JULY 2024</td><td>MB</td><td>1:1250 @ A1 1:2500 @ A3</td></tr></table>	RIBA Stage:	Date:	Checked By:	Scale:	STAGE 2+	JULY 2024	MB	1:1250 @ A1 1:2500 @ A3	Drawing Title: SITE LOCATION PLAN <table><tr><td>Drawing Status:</td><td>Drawing Number:</td><td>Revision:</td></tr><tr><td>PLANNING</td><td>AL(0)001</td><td>-</td></tr></table>	Drawing Status:	Drawing Number:	Revision:	PLANNING	AL(0)001	-
	RIBA Stage:	Date:	Checked By:	Scale:															
	STAGE 2+	JULY 2024	MB	1:1250 @ A1 1:2500 @ A3															
Drawing Status:	Drawing Number:	Revision:																	
PLANNING	AL(0)001	-																	