




Front Elevation


Side Elevation

Rear Elevation



Flank Elevation

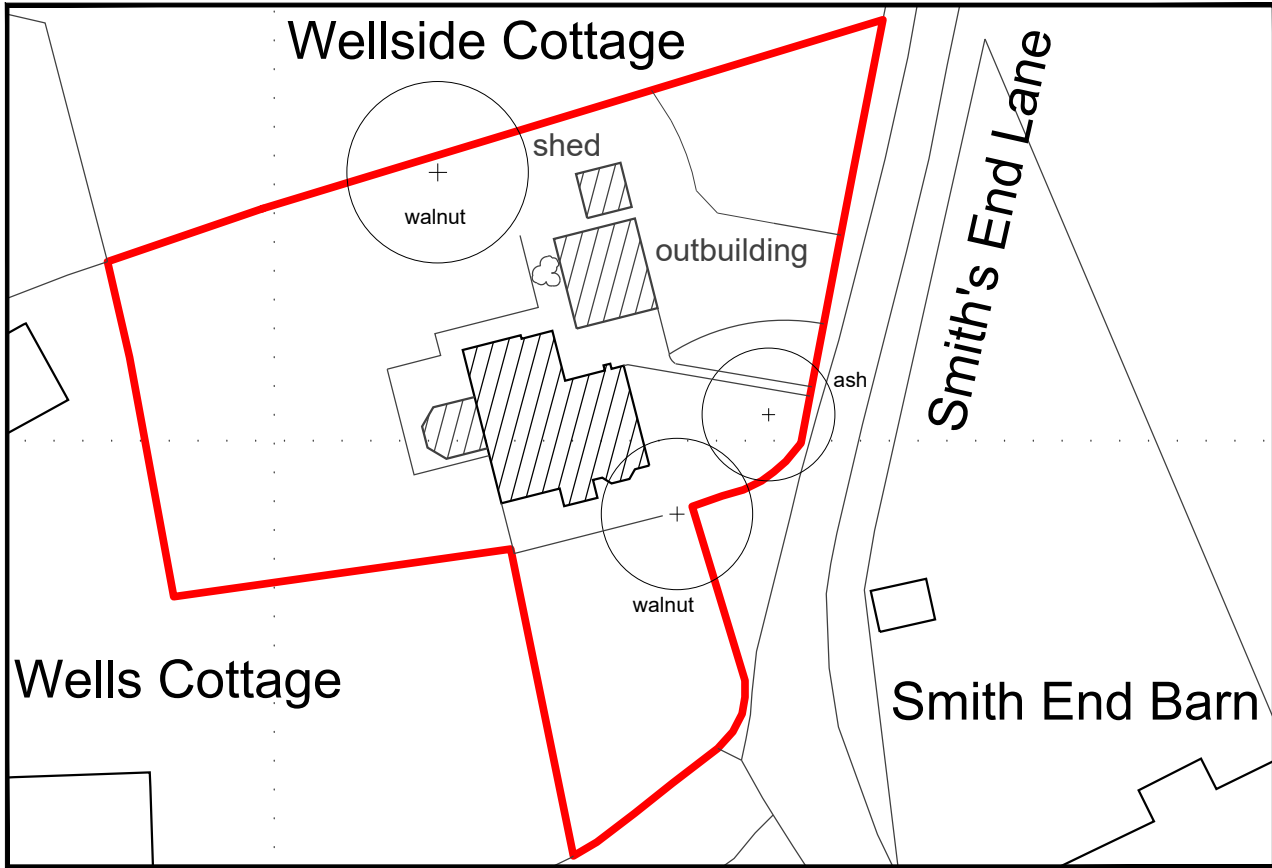


Site Plan 1:500

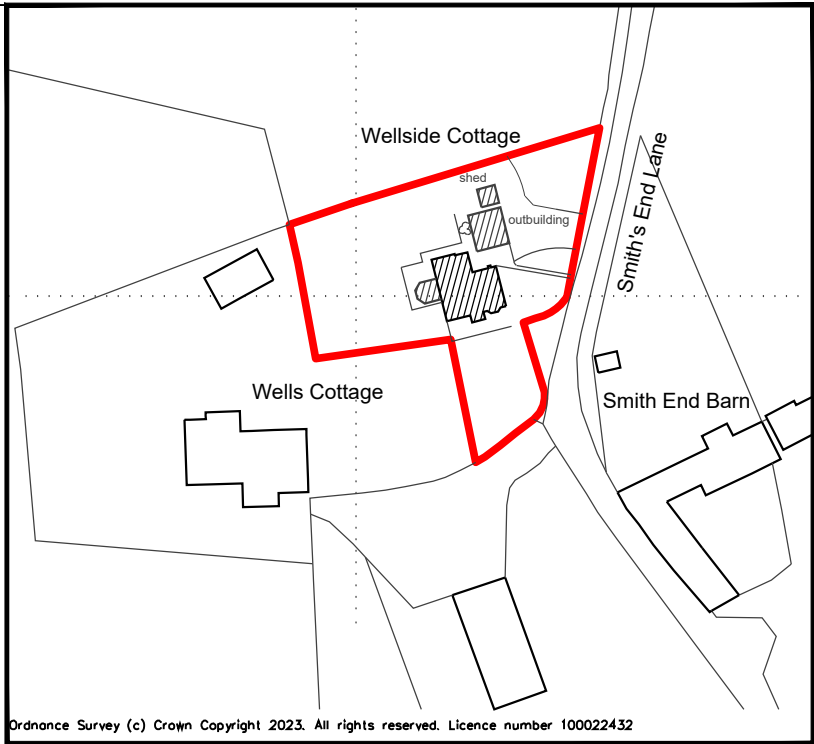

Location Plan 1:1250

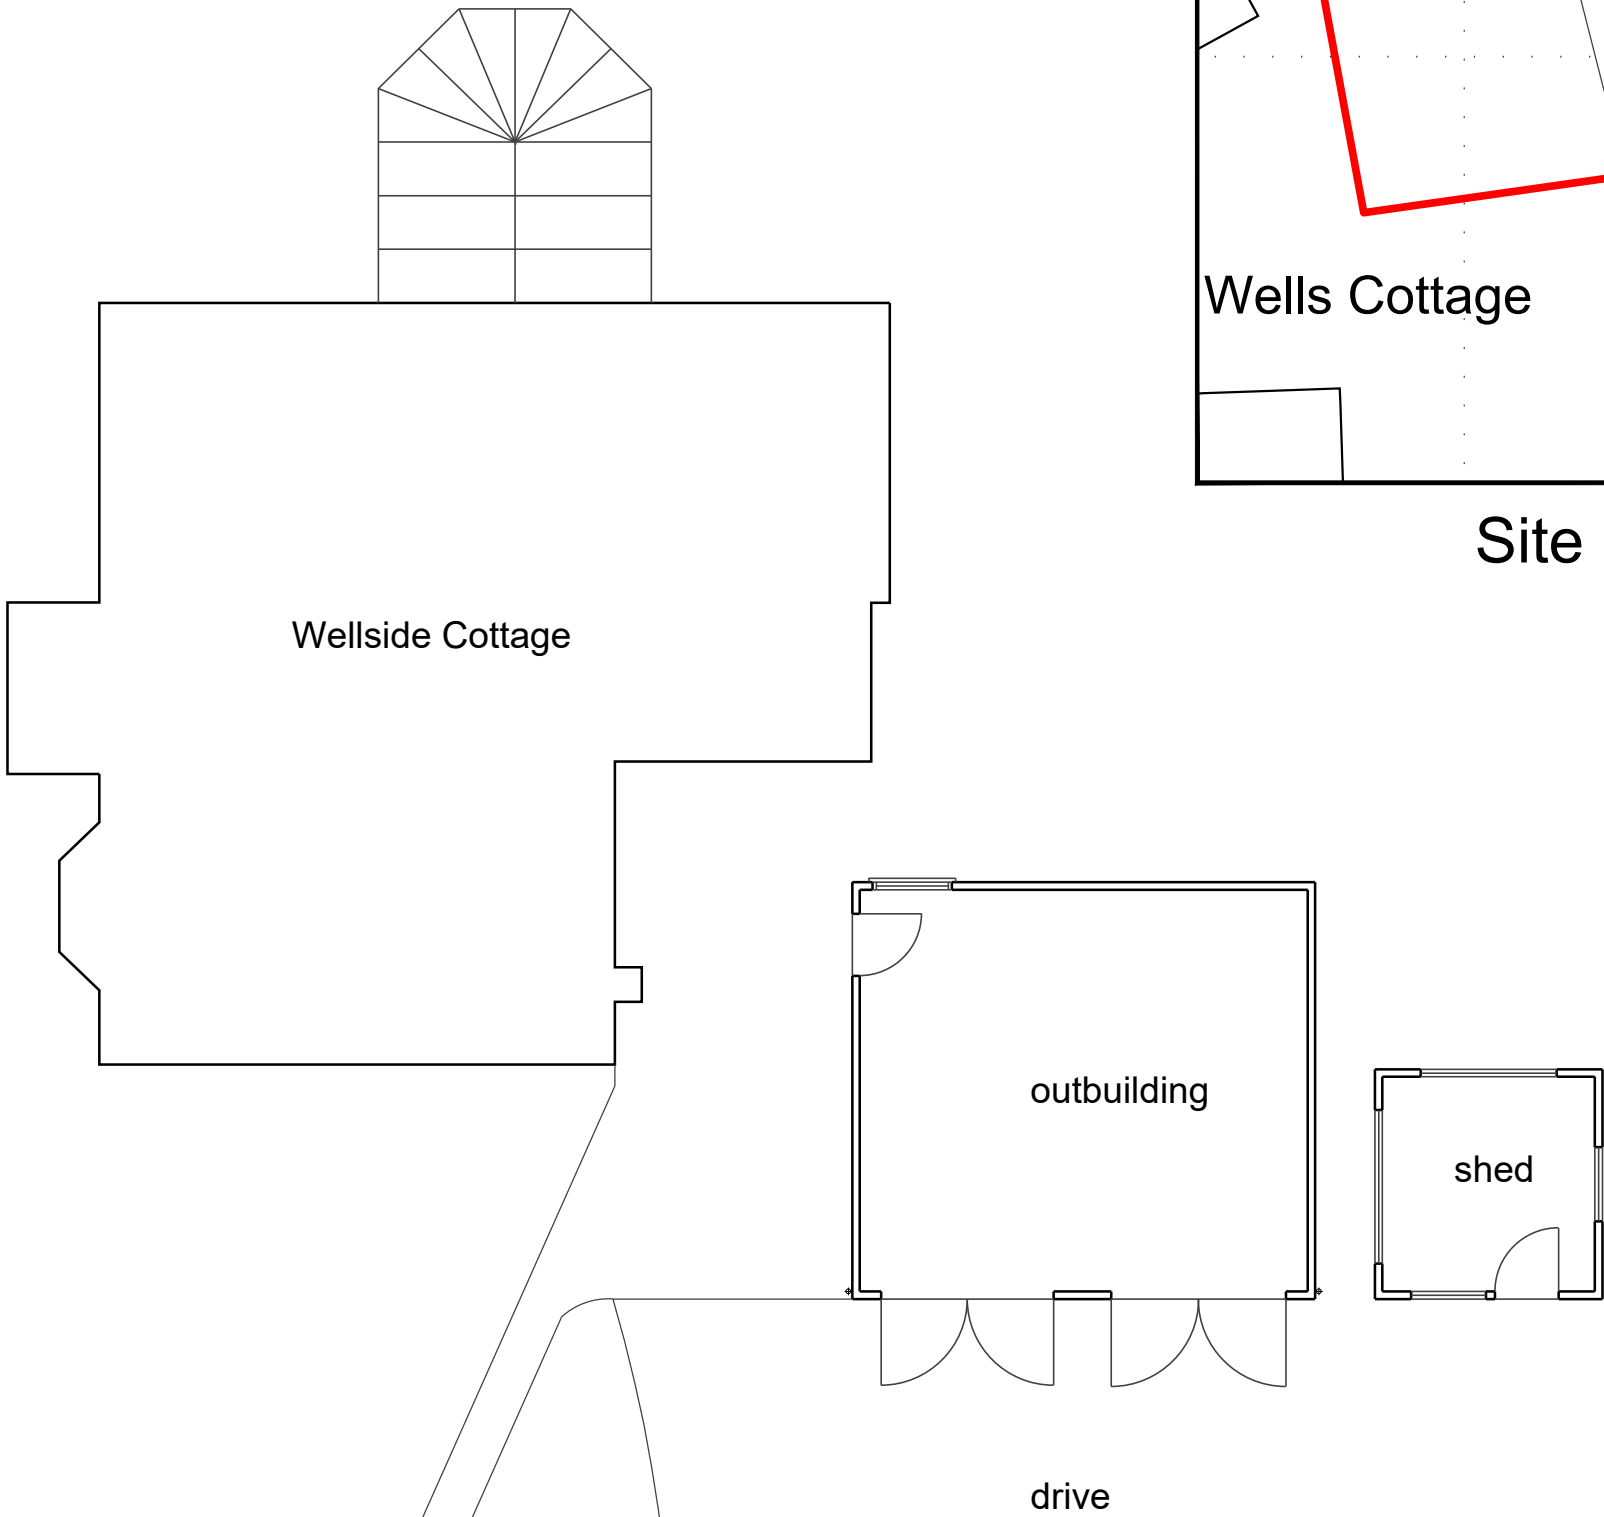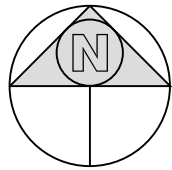

Floor Plan

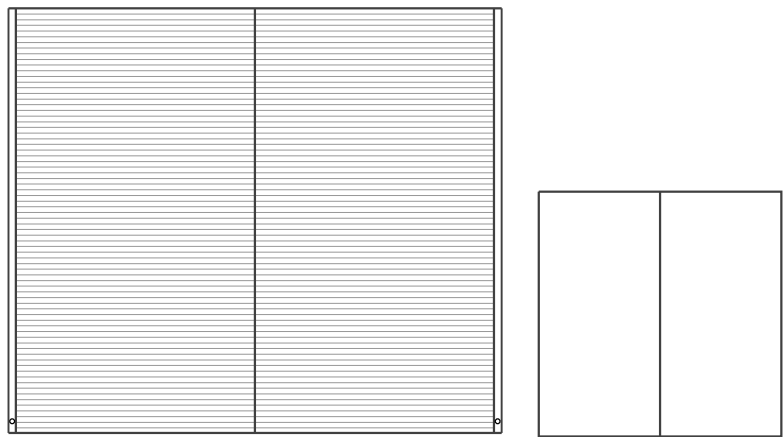

Roof Plan

notes:

- any discrepancies should be reported immediately
- all dimensions should be checked on site prior to commencement of work
- site/survey based on ordnance survey information provided by prodatsystems plc, (www.promap.co.uk) prodatsystems plc does not guarantee that all past or current uses or features will be identified in the product
- the product does not give details about the actual state or condition of the site nor should it be used or taken to indicate or exclude actual suitability or unsuitability of the site for any particular purpose, or relied upon for determining salability or value, or used as a substitute for any physical investigation or inspection.
- © HERTFORD PLANNING SERVICE
- note when printing off pdf's it is the responsibility of the user to verify that the resulting prints are to scale on the appropriate sized sheet. also that the scale bars on the plan measure correctly.

Date	Description	Rev



Hertford
Planning
Service

Westgate House, 37-41 Castle Street,
Hertford, Herts SG14 1HH
Tel: 01992 552173
Email: contact@hertfordplanning.co.uk
www.hertfordplanning.co.uk



Description	
Project	Wellside Cottage Smiths End Lane Barley SG8 8LJ
Drawing	EXISTING OUTBUILDINGS Plans and Elevations

Date	October 2023
Scale	1:100
Sheet size	A2
Drawn	

20673-S002

1:2500	0	1	50m	100m	200m
1:1250	0	1	25m	50m	100m
1:500	0	5m	10m	20m	40m
1:200	0	2m	4m	8m	16m
1:100	0	1m	2m	4m	8m
1:50	0	0.5m	1m	2m	4m