



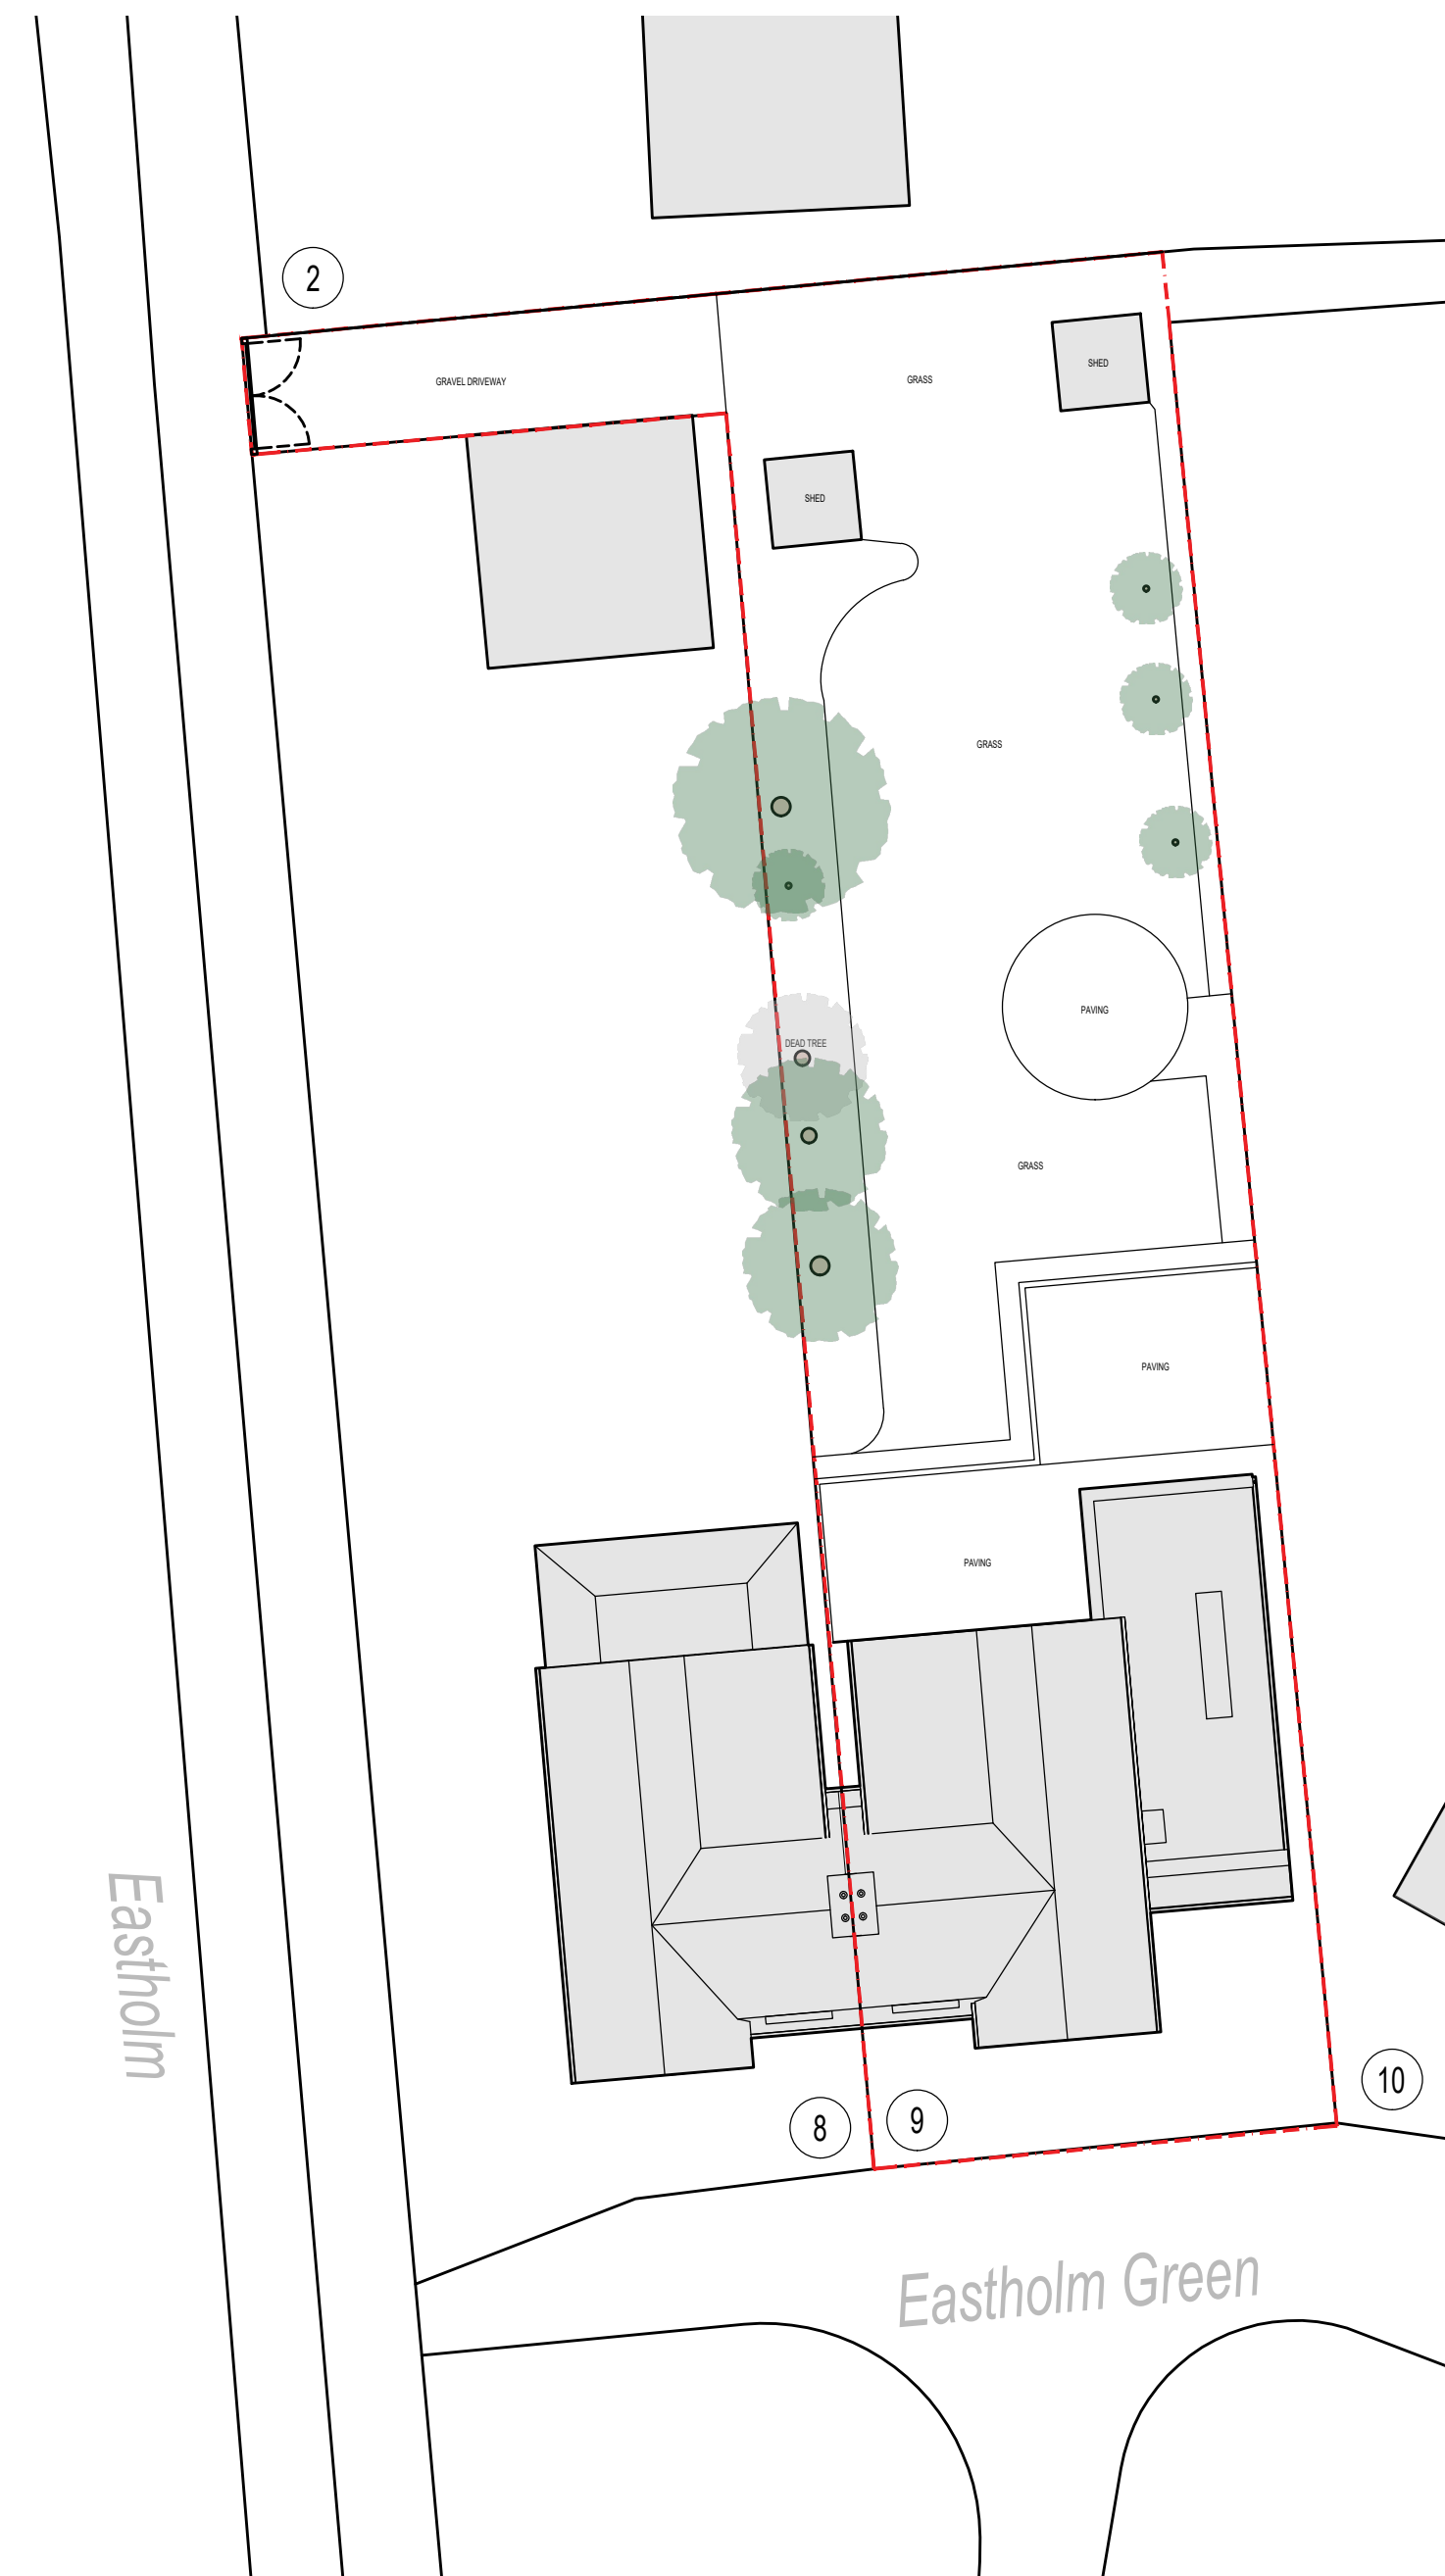

EXISTING BLOCK PLAN @ 1 TO 200

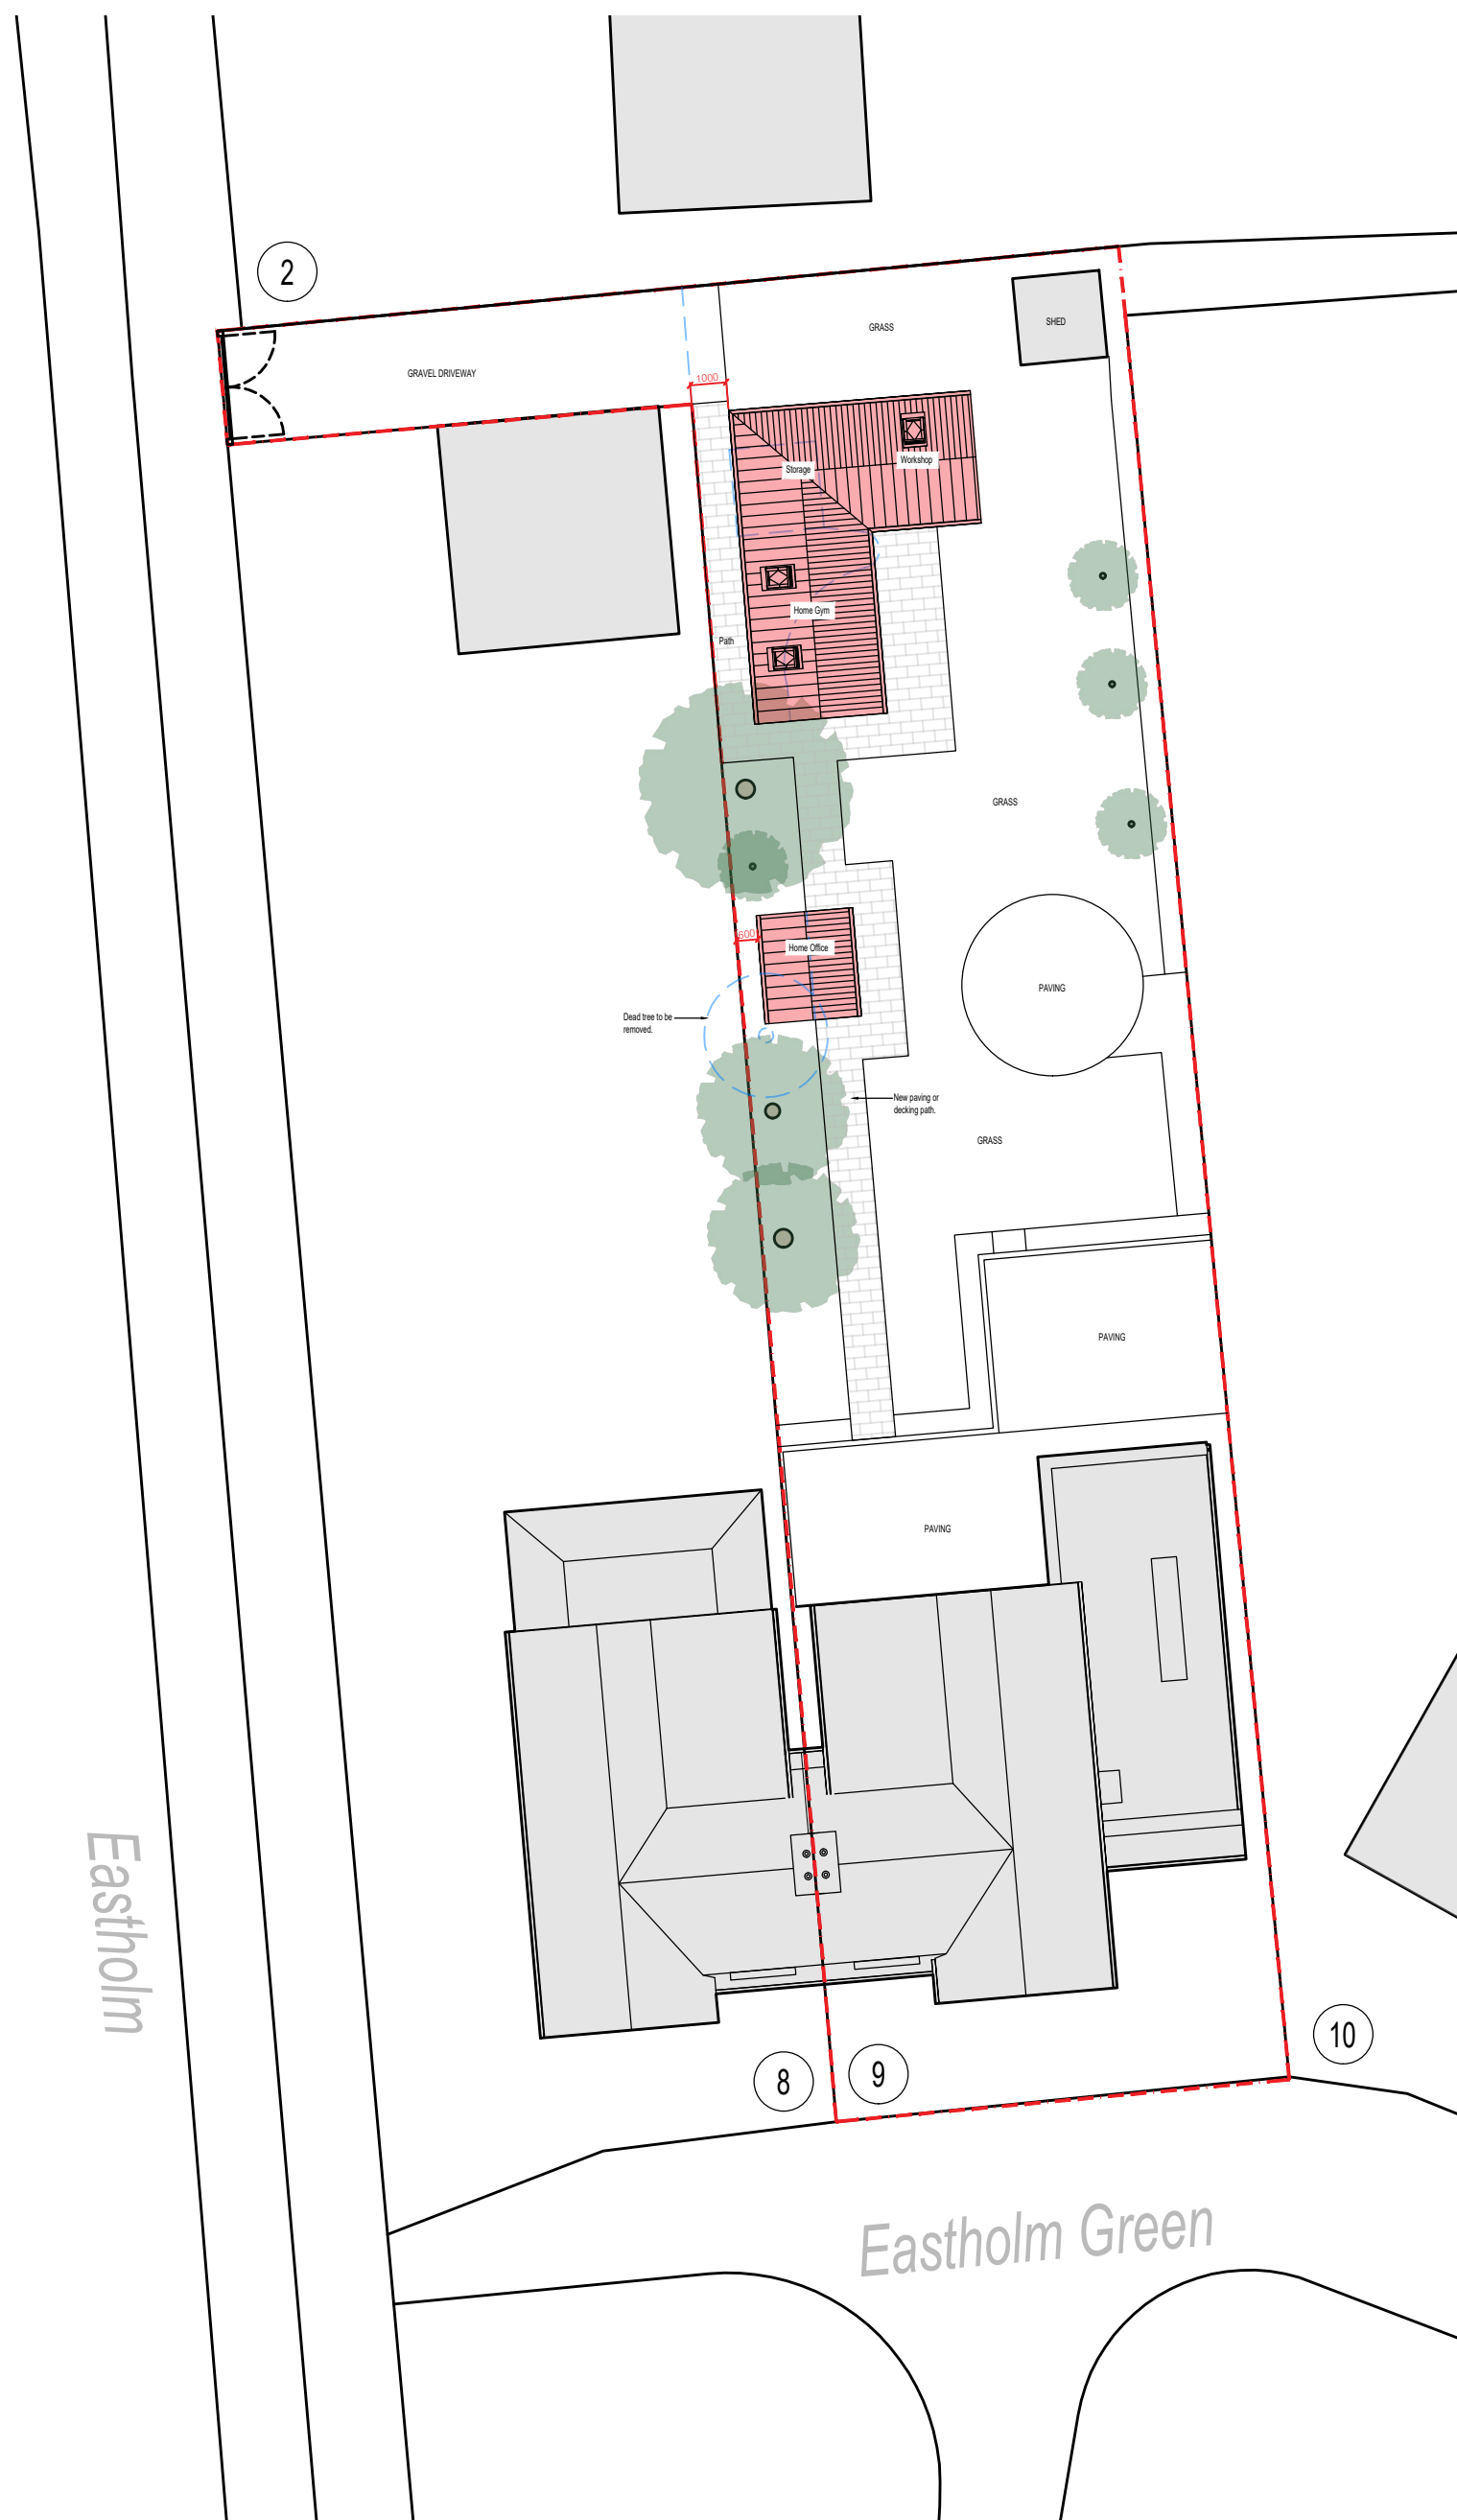

PROPOSED BLOCK PLAN @ 1 TO 200

CENTRE COORDINATES: 522190 , 233790



SITE LOCATION PLAN @ 1 TO 1250

1 20.10.25 Site boundary adjusted on site location plan

Rev. | Date | Details | Drawn | Checked

Issued for:

PLANNING

Project/Client:

Project No:

Proposed Outbuildings

9 Eastholm Green.

Dwg No: Rev:
A110 1

Scale:
As Indicated at A2

Drawing:

North:

Site & Location Plans

Drawn By: Date:

Checked By: Date:



D.Chandler Architectural Design Ltd.

Devonshire Business Centre, Works Rd, Letchworth, SG6 1GJ

Tel : 07901 864 742 - Email : daniel@dcarchitectural.org

