




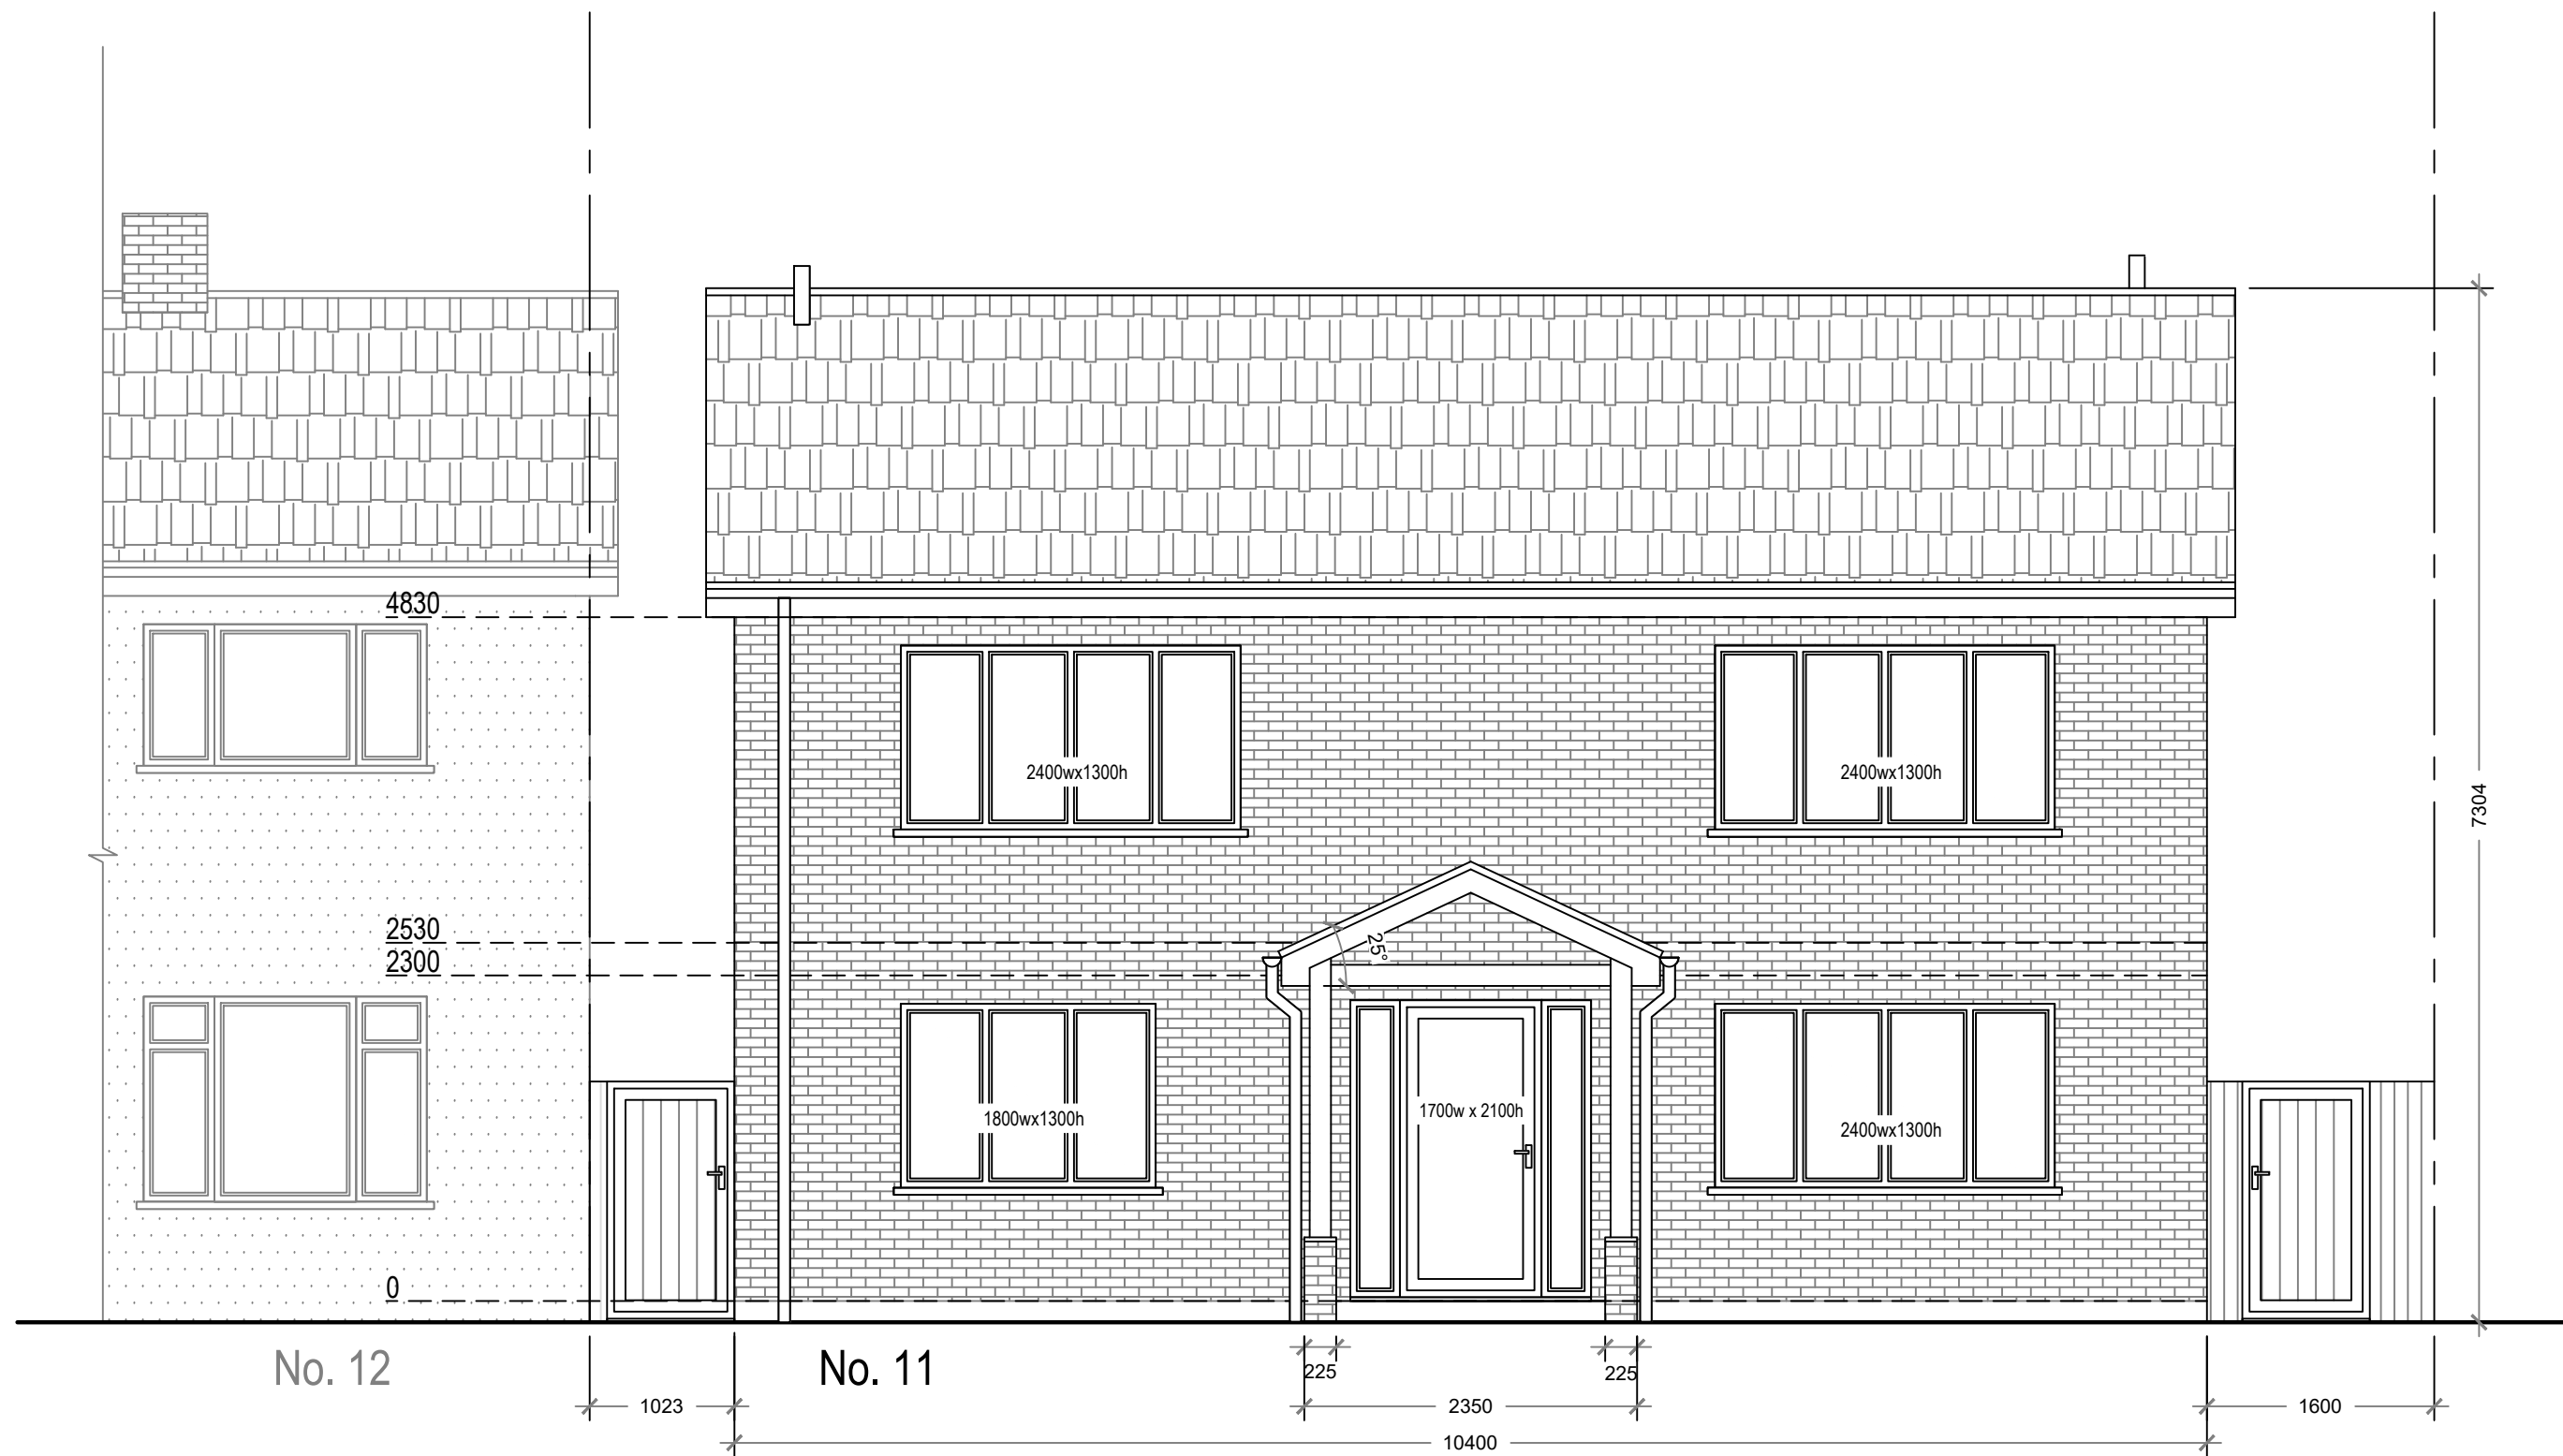


Proposed East Elevation

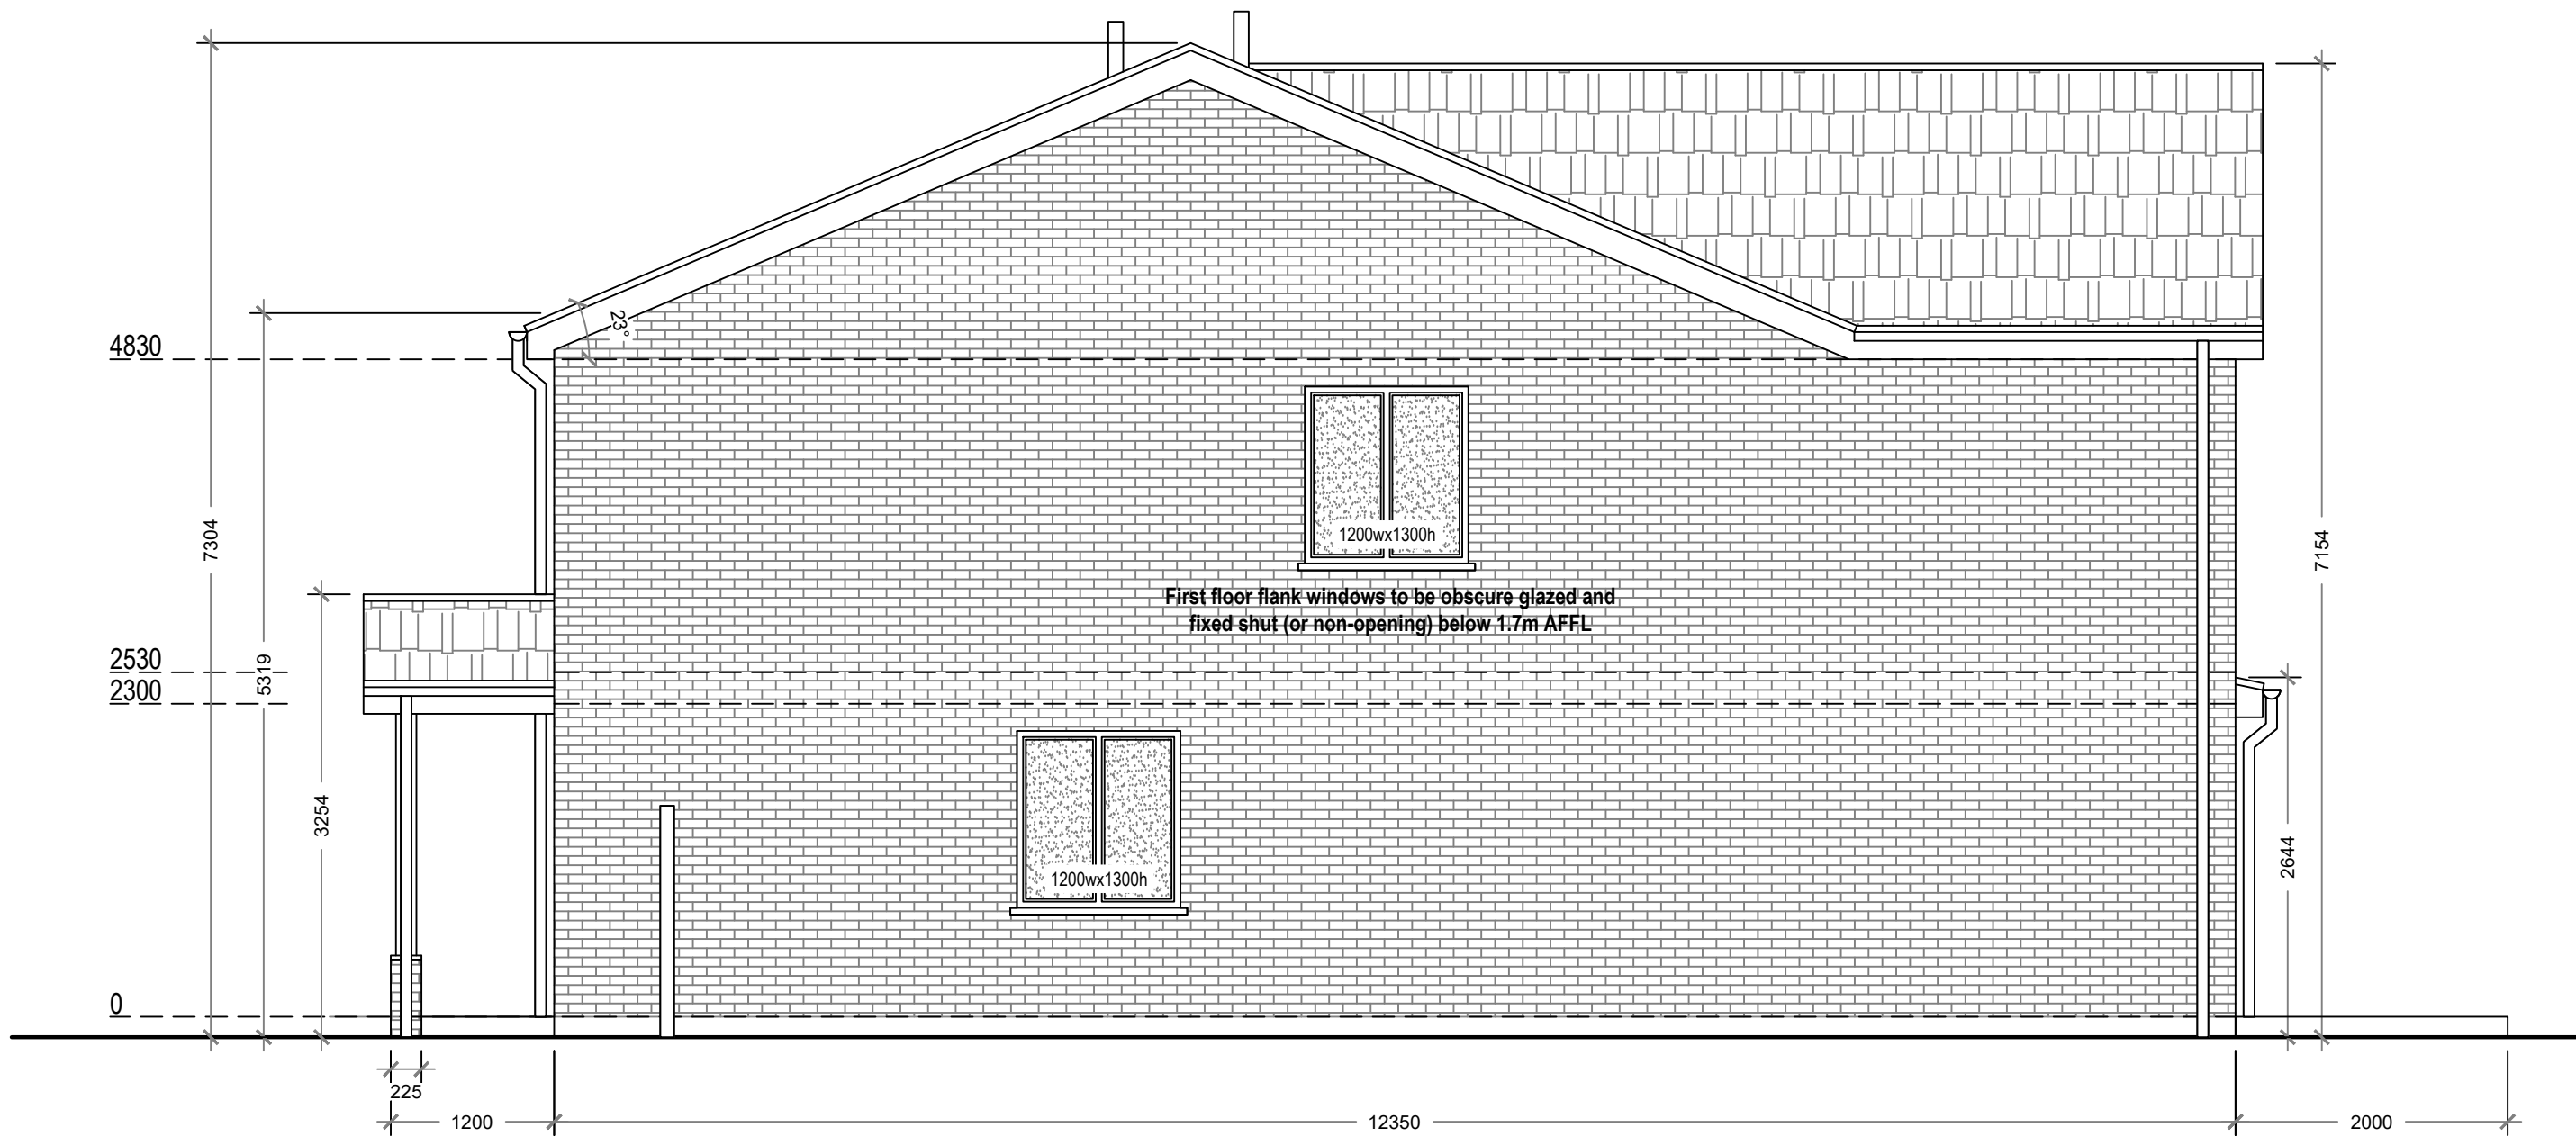


Proposed North Elevation

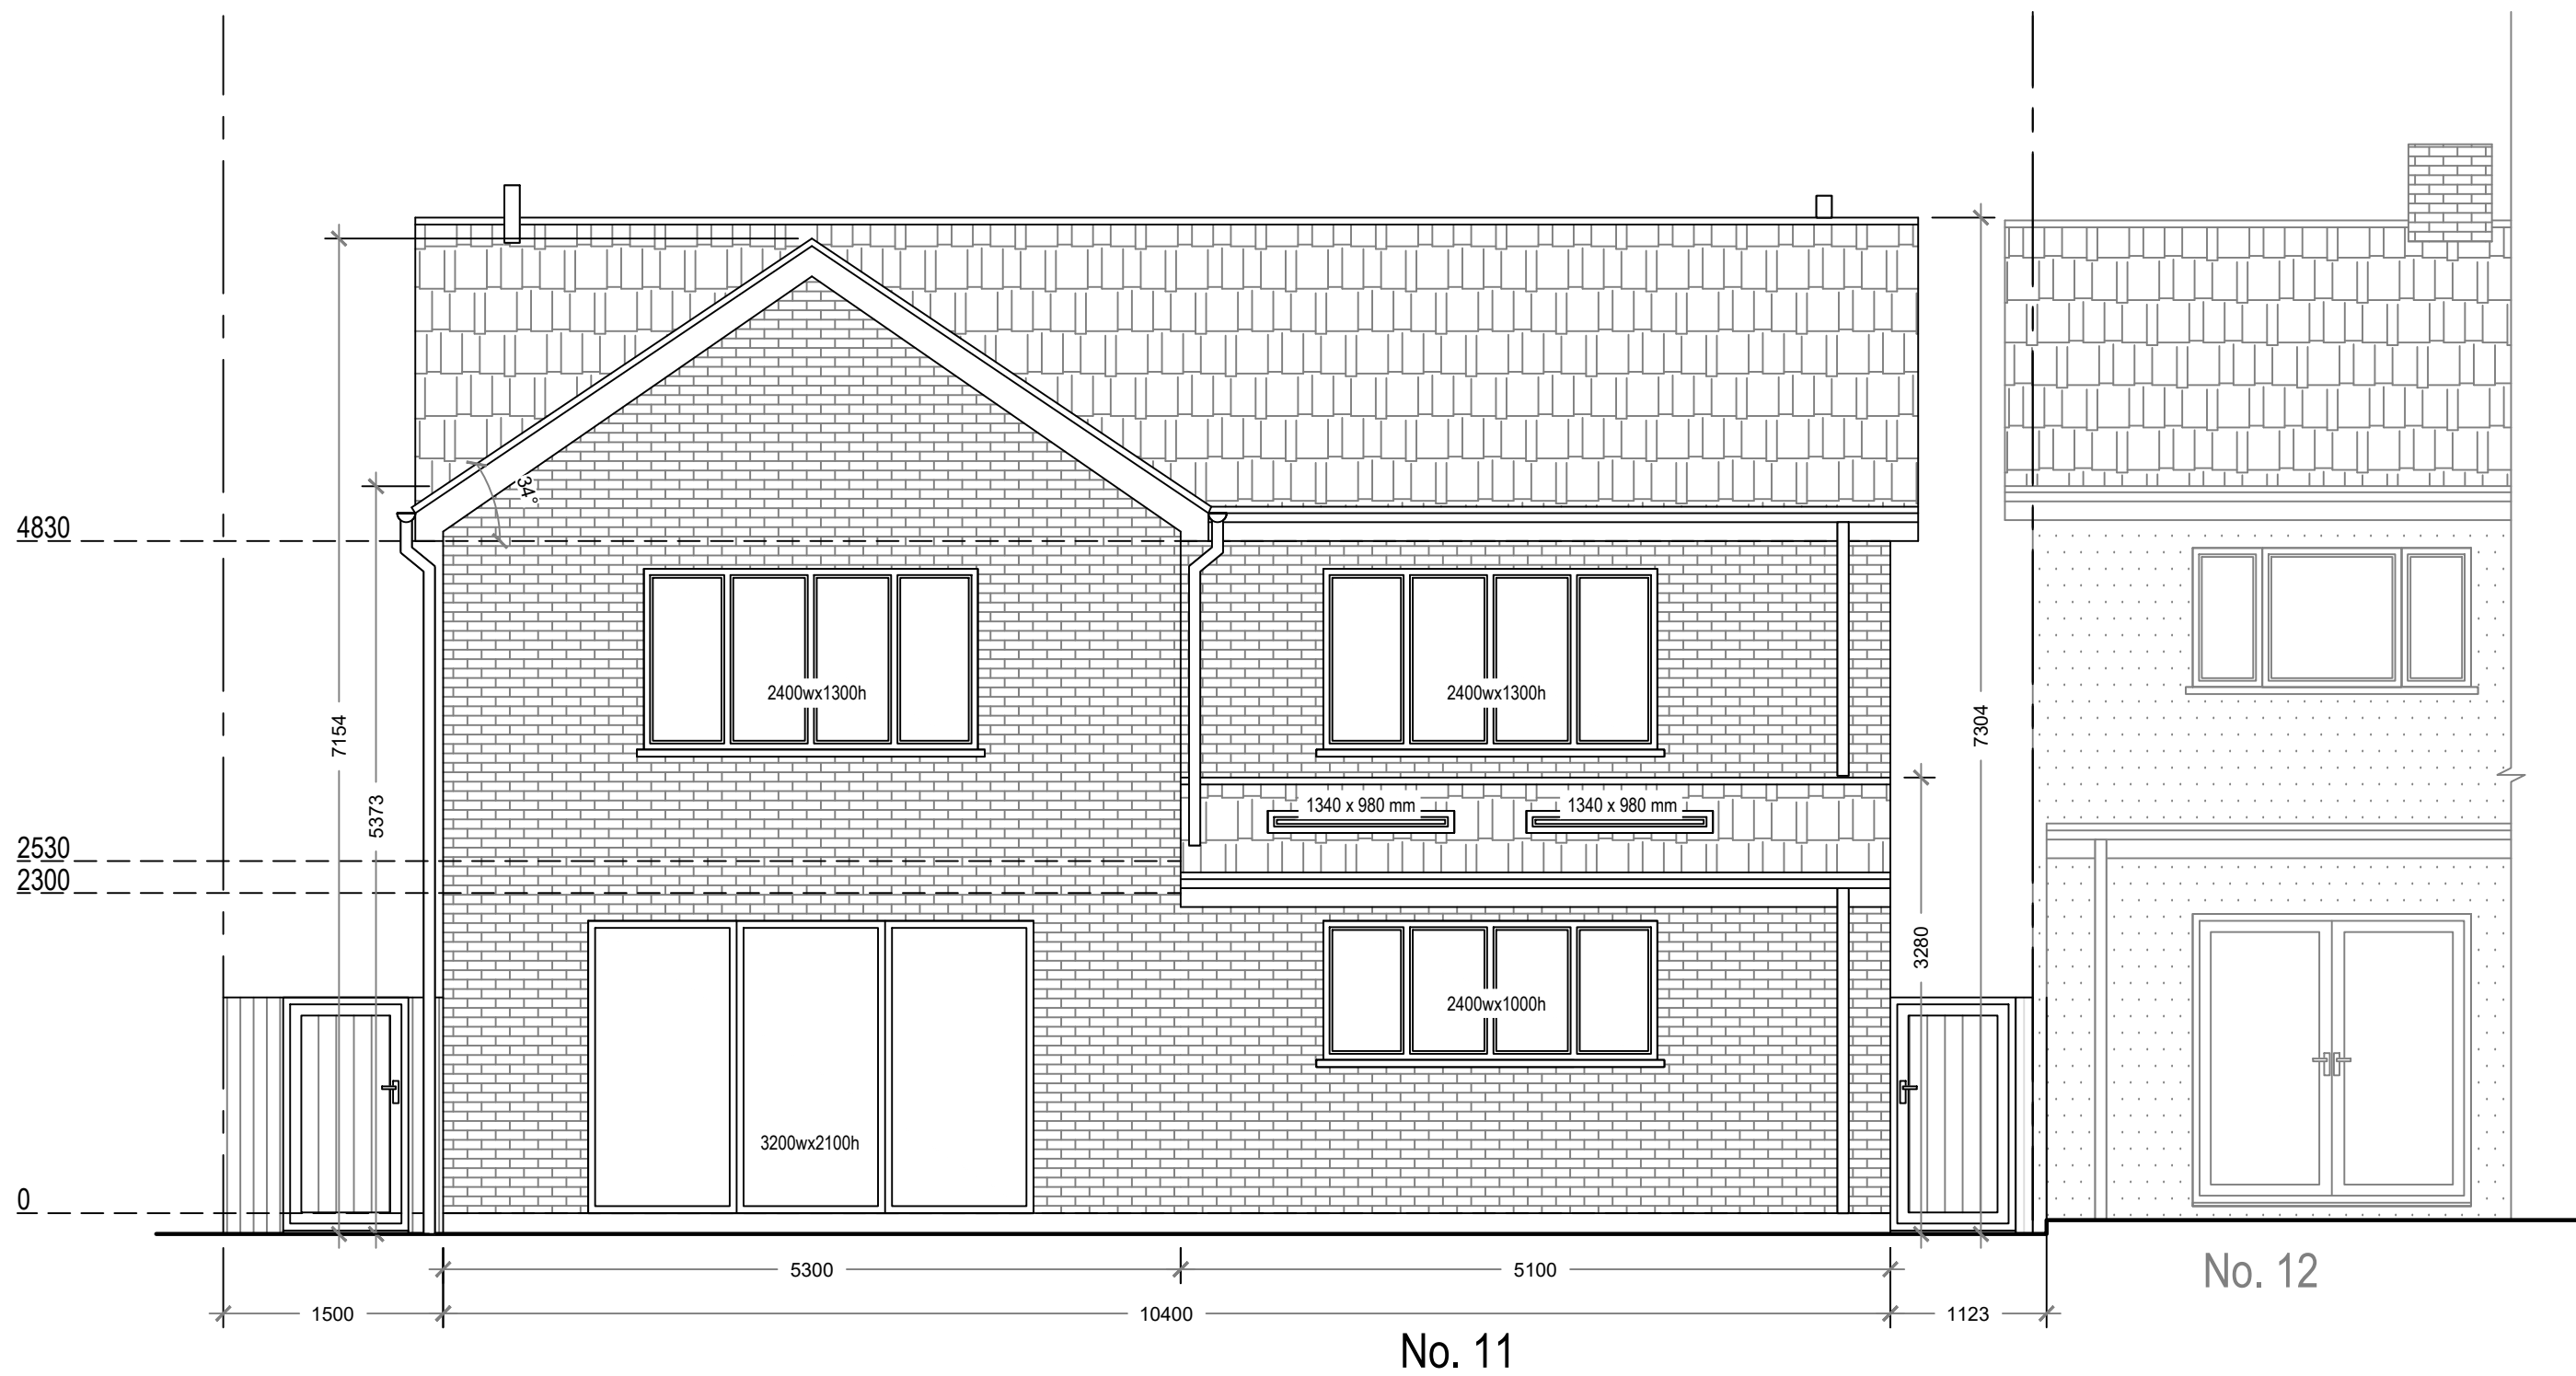

Proposed West Elevation

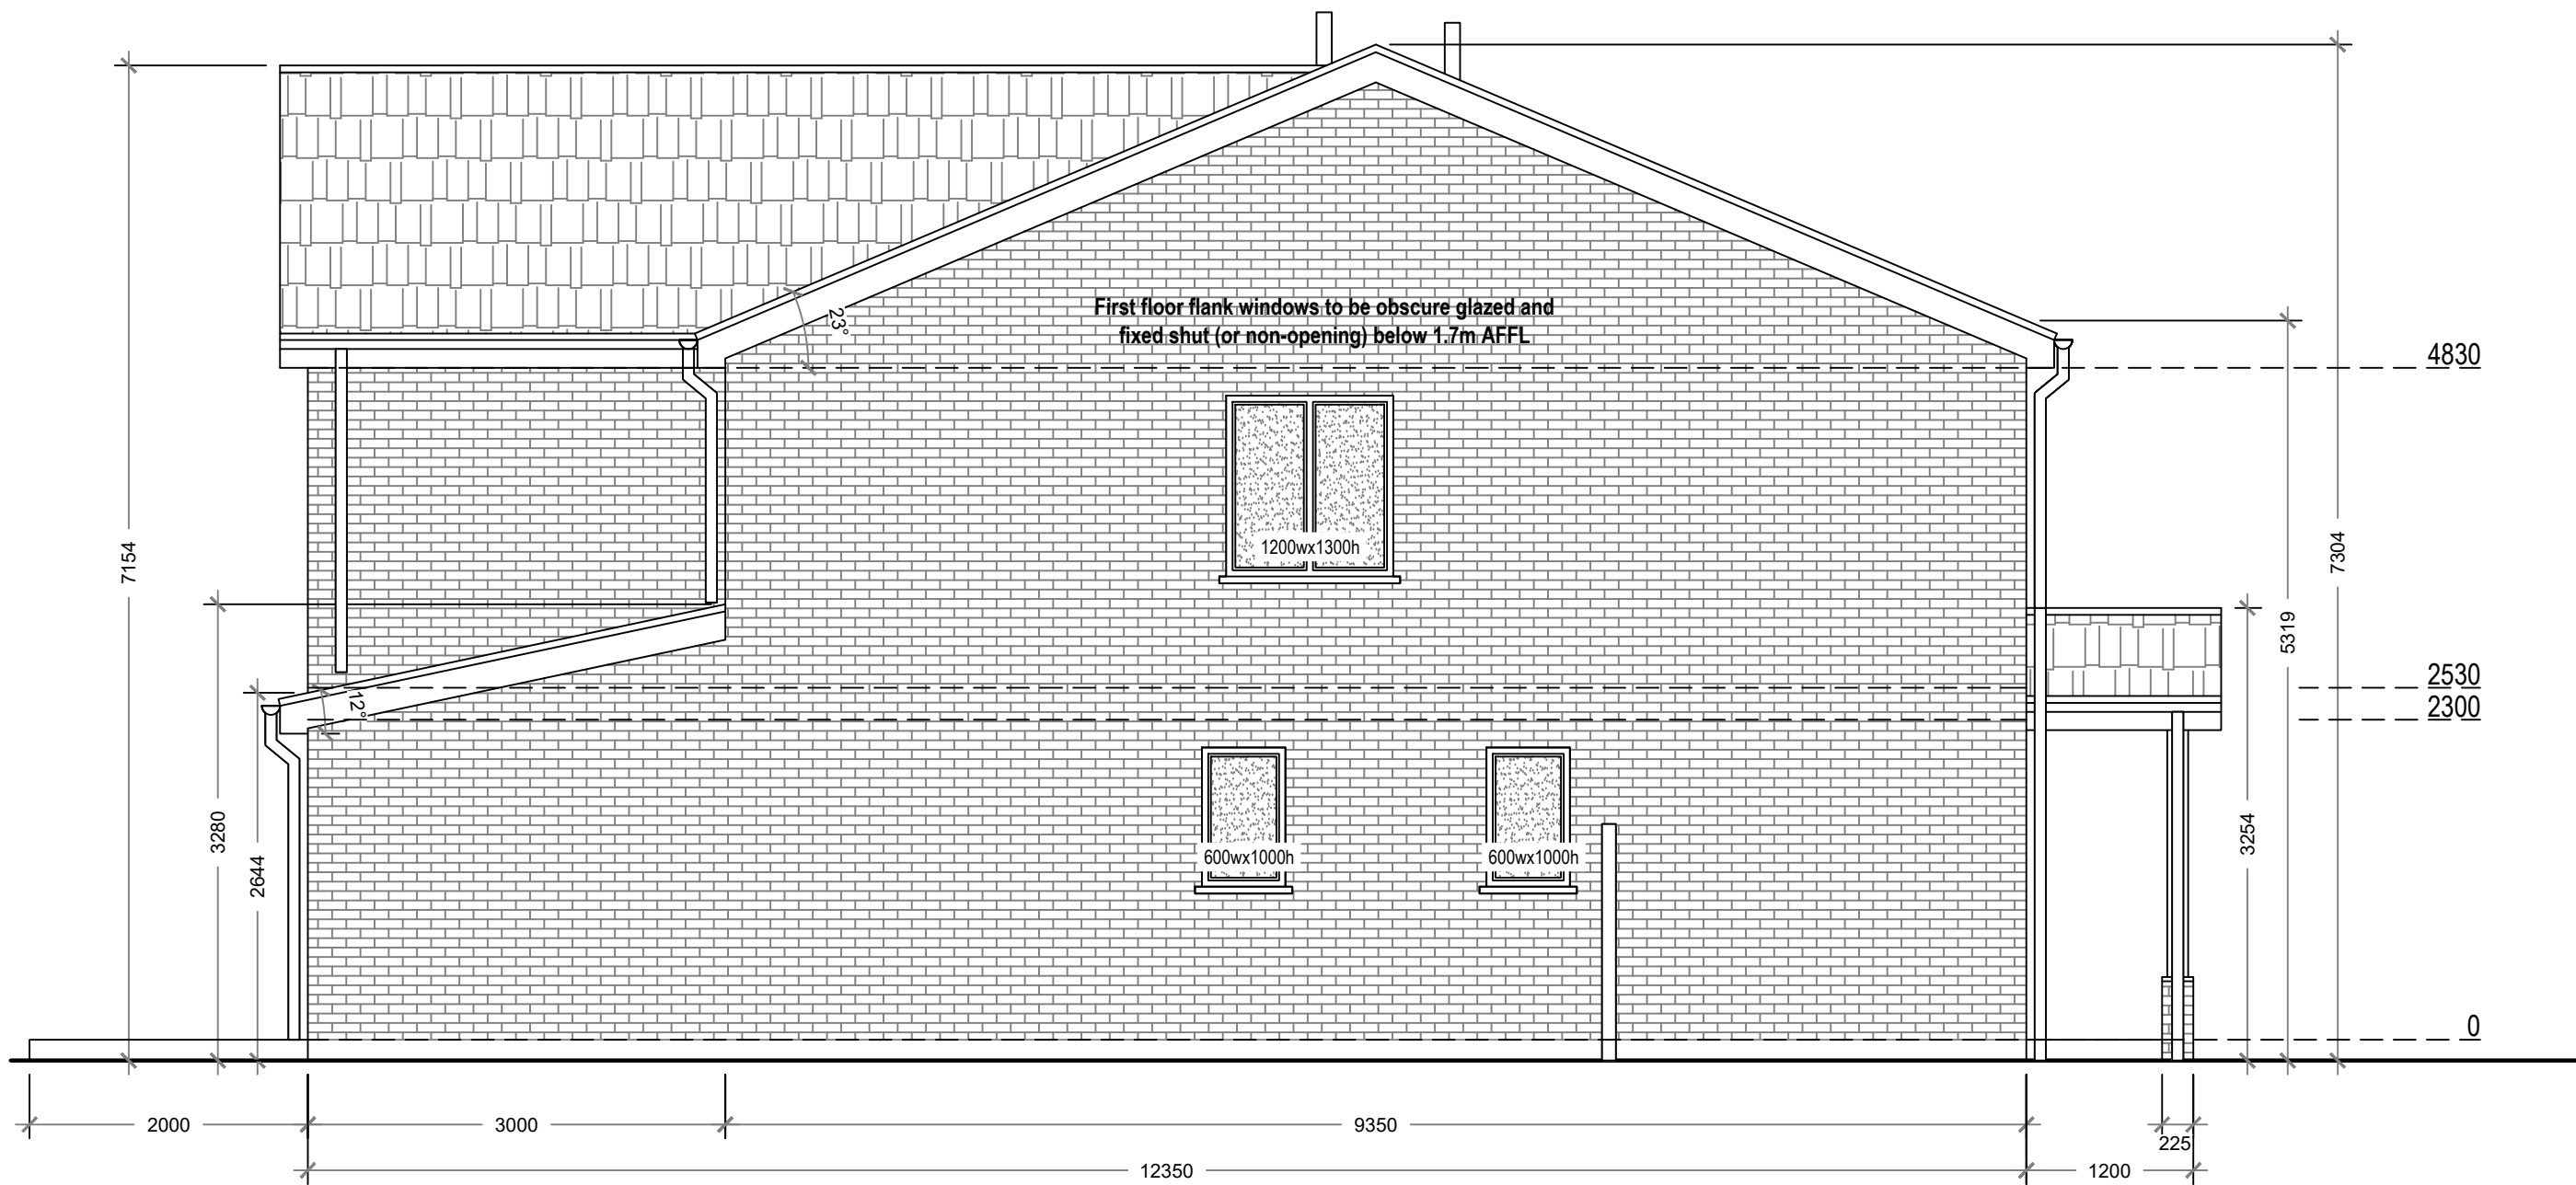

Proposed South Elevation

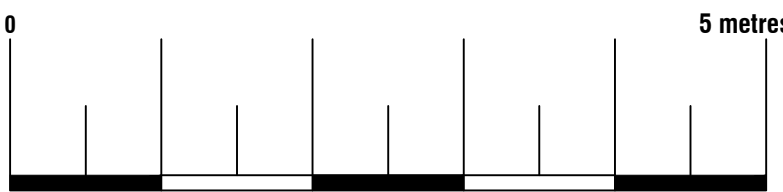

Proposed Materials:
Ground Floor Walls: Kassandra Multi Red Brick (cavity)
1st Floor Walls: Kassandra Multi Red Brick (cavity)
Loft Gable Walls: Kassandra Multi Red Brick (cavity)
Pitched roof: Tile, black fascia and soffit
Windows: Cream double glazed UPVC



ArkiPlan Architectural Ltd • Enquiries@ArkiPlan.co.uk
Lytchett House, 13 Freeland Park, Wareham Road, Poole, Dorset, BH16 6FA

Site	11 Kingswood Avenue, Hitchin SG4 0PA, UK	Date	26.01.2026		
		Sheet	25-2263	D09	REV 08
		Job	Newbuild House		
Title Number	HD235506	Scale	1:50 @A1, 1:100 @A3		
		Title	As Shown		