



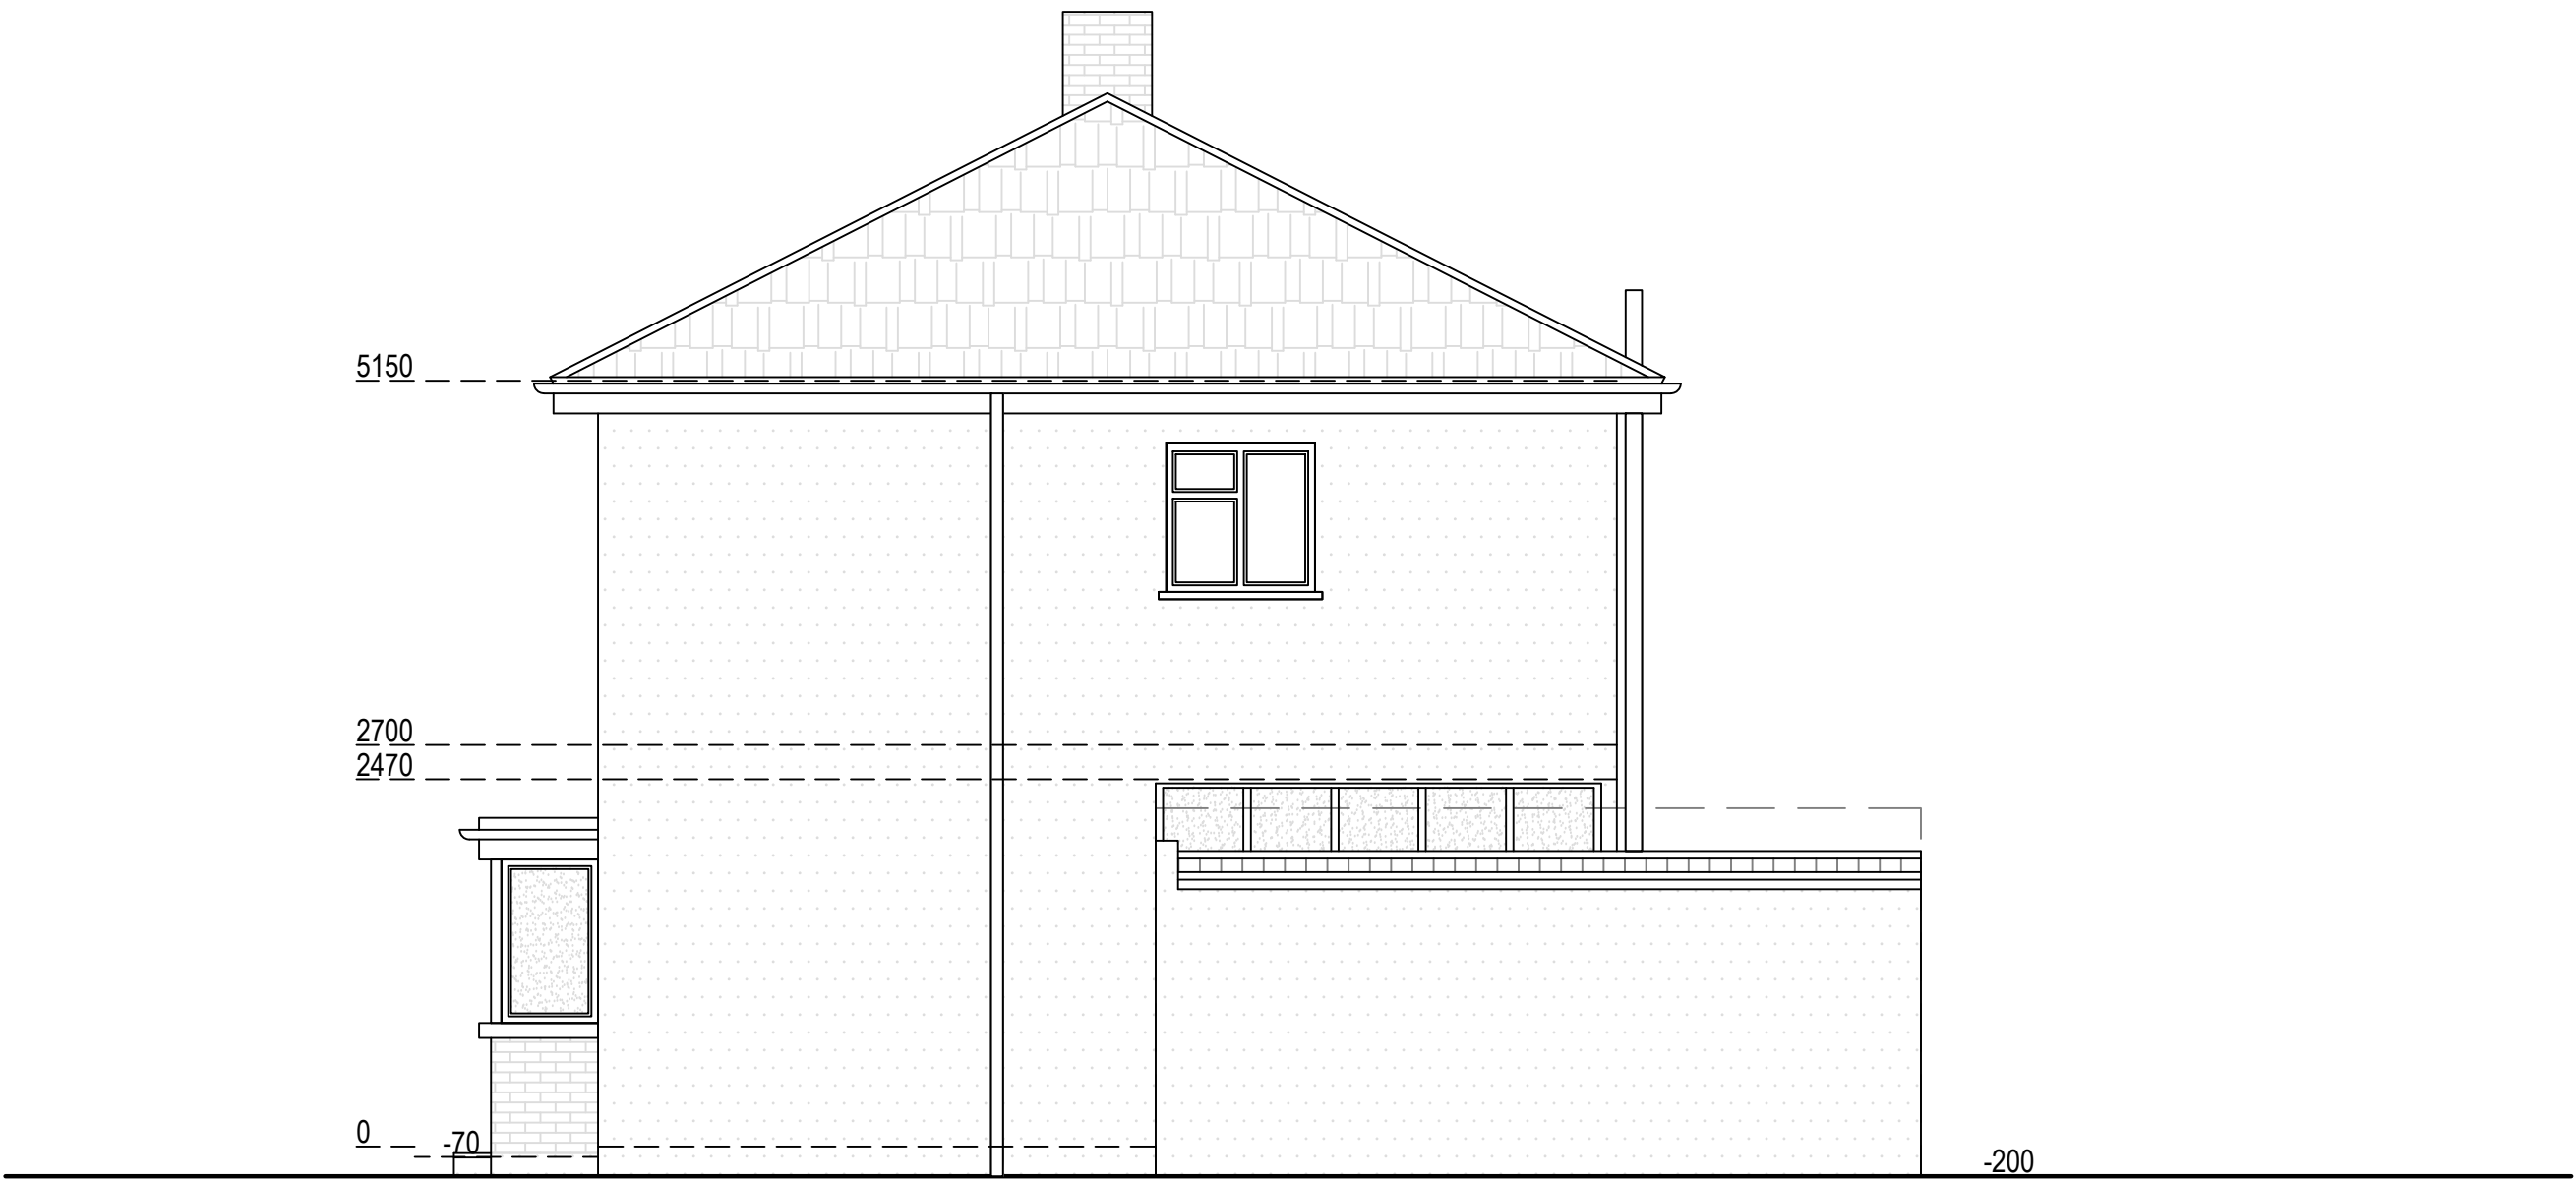


Existing East Elevation

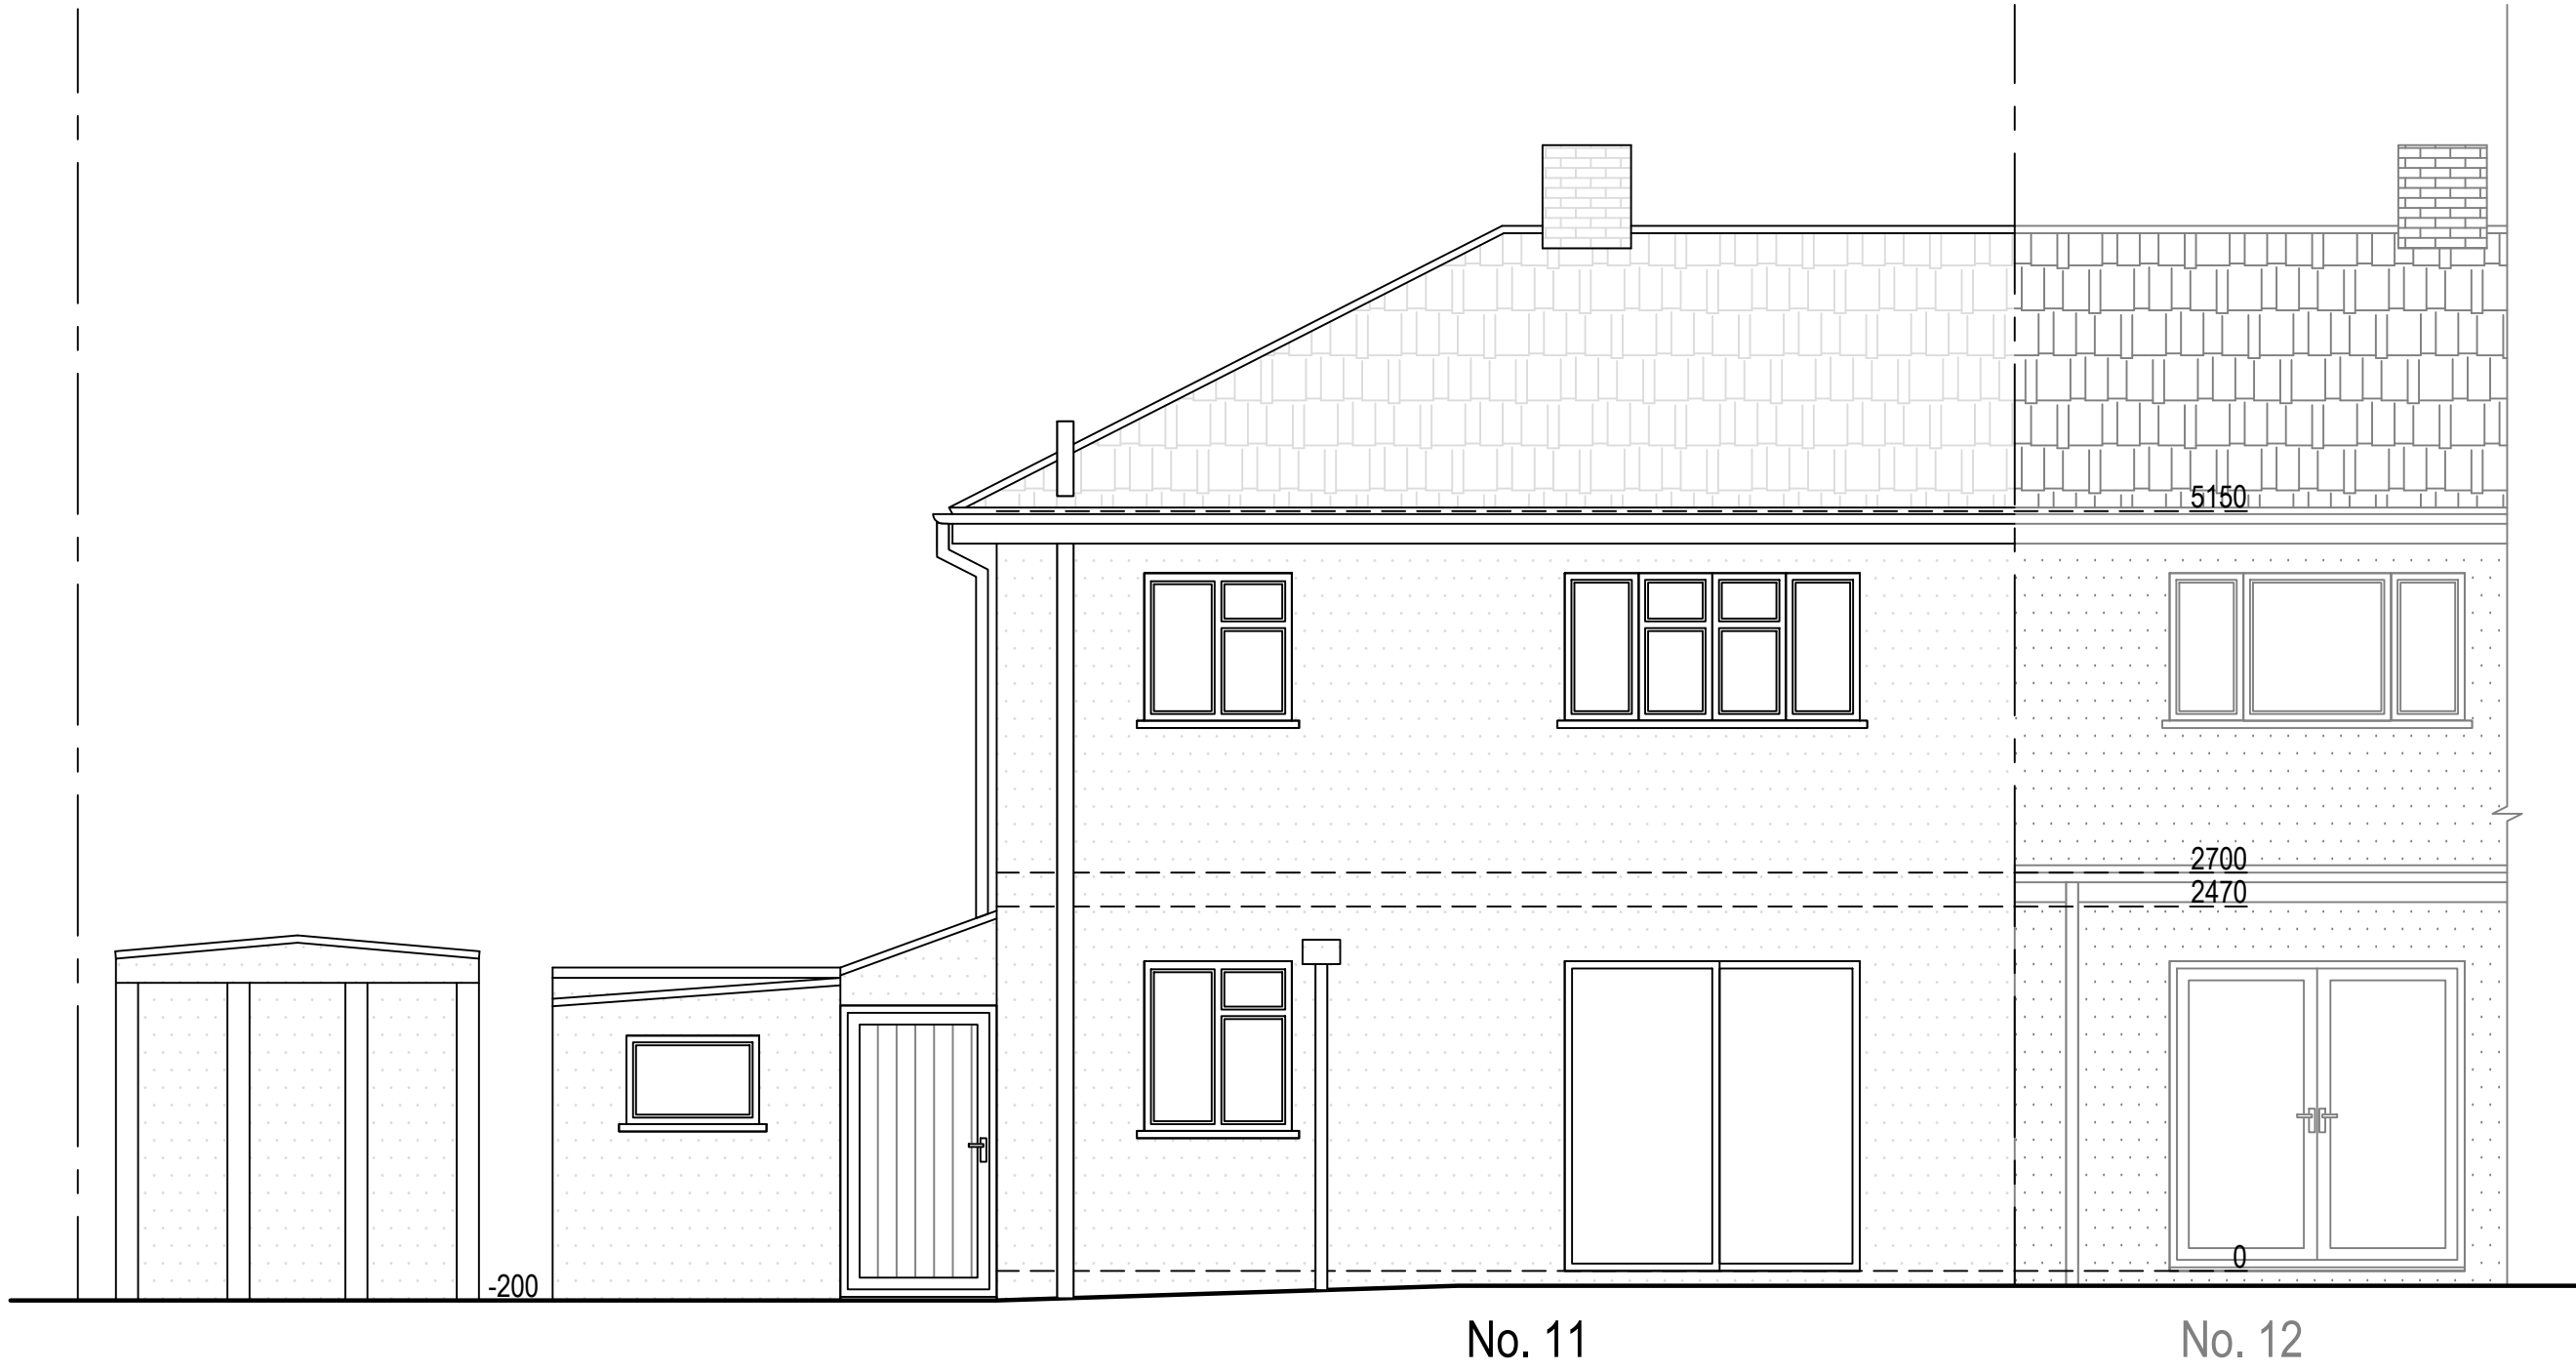

Existing North Elevation



Existing West Elevation

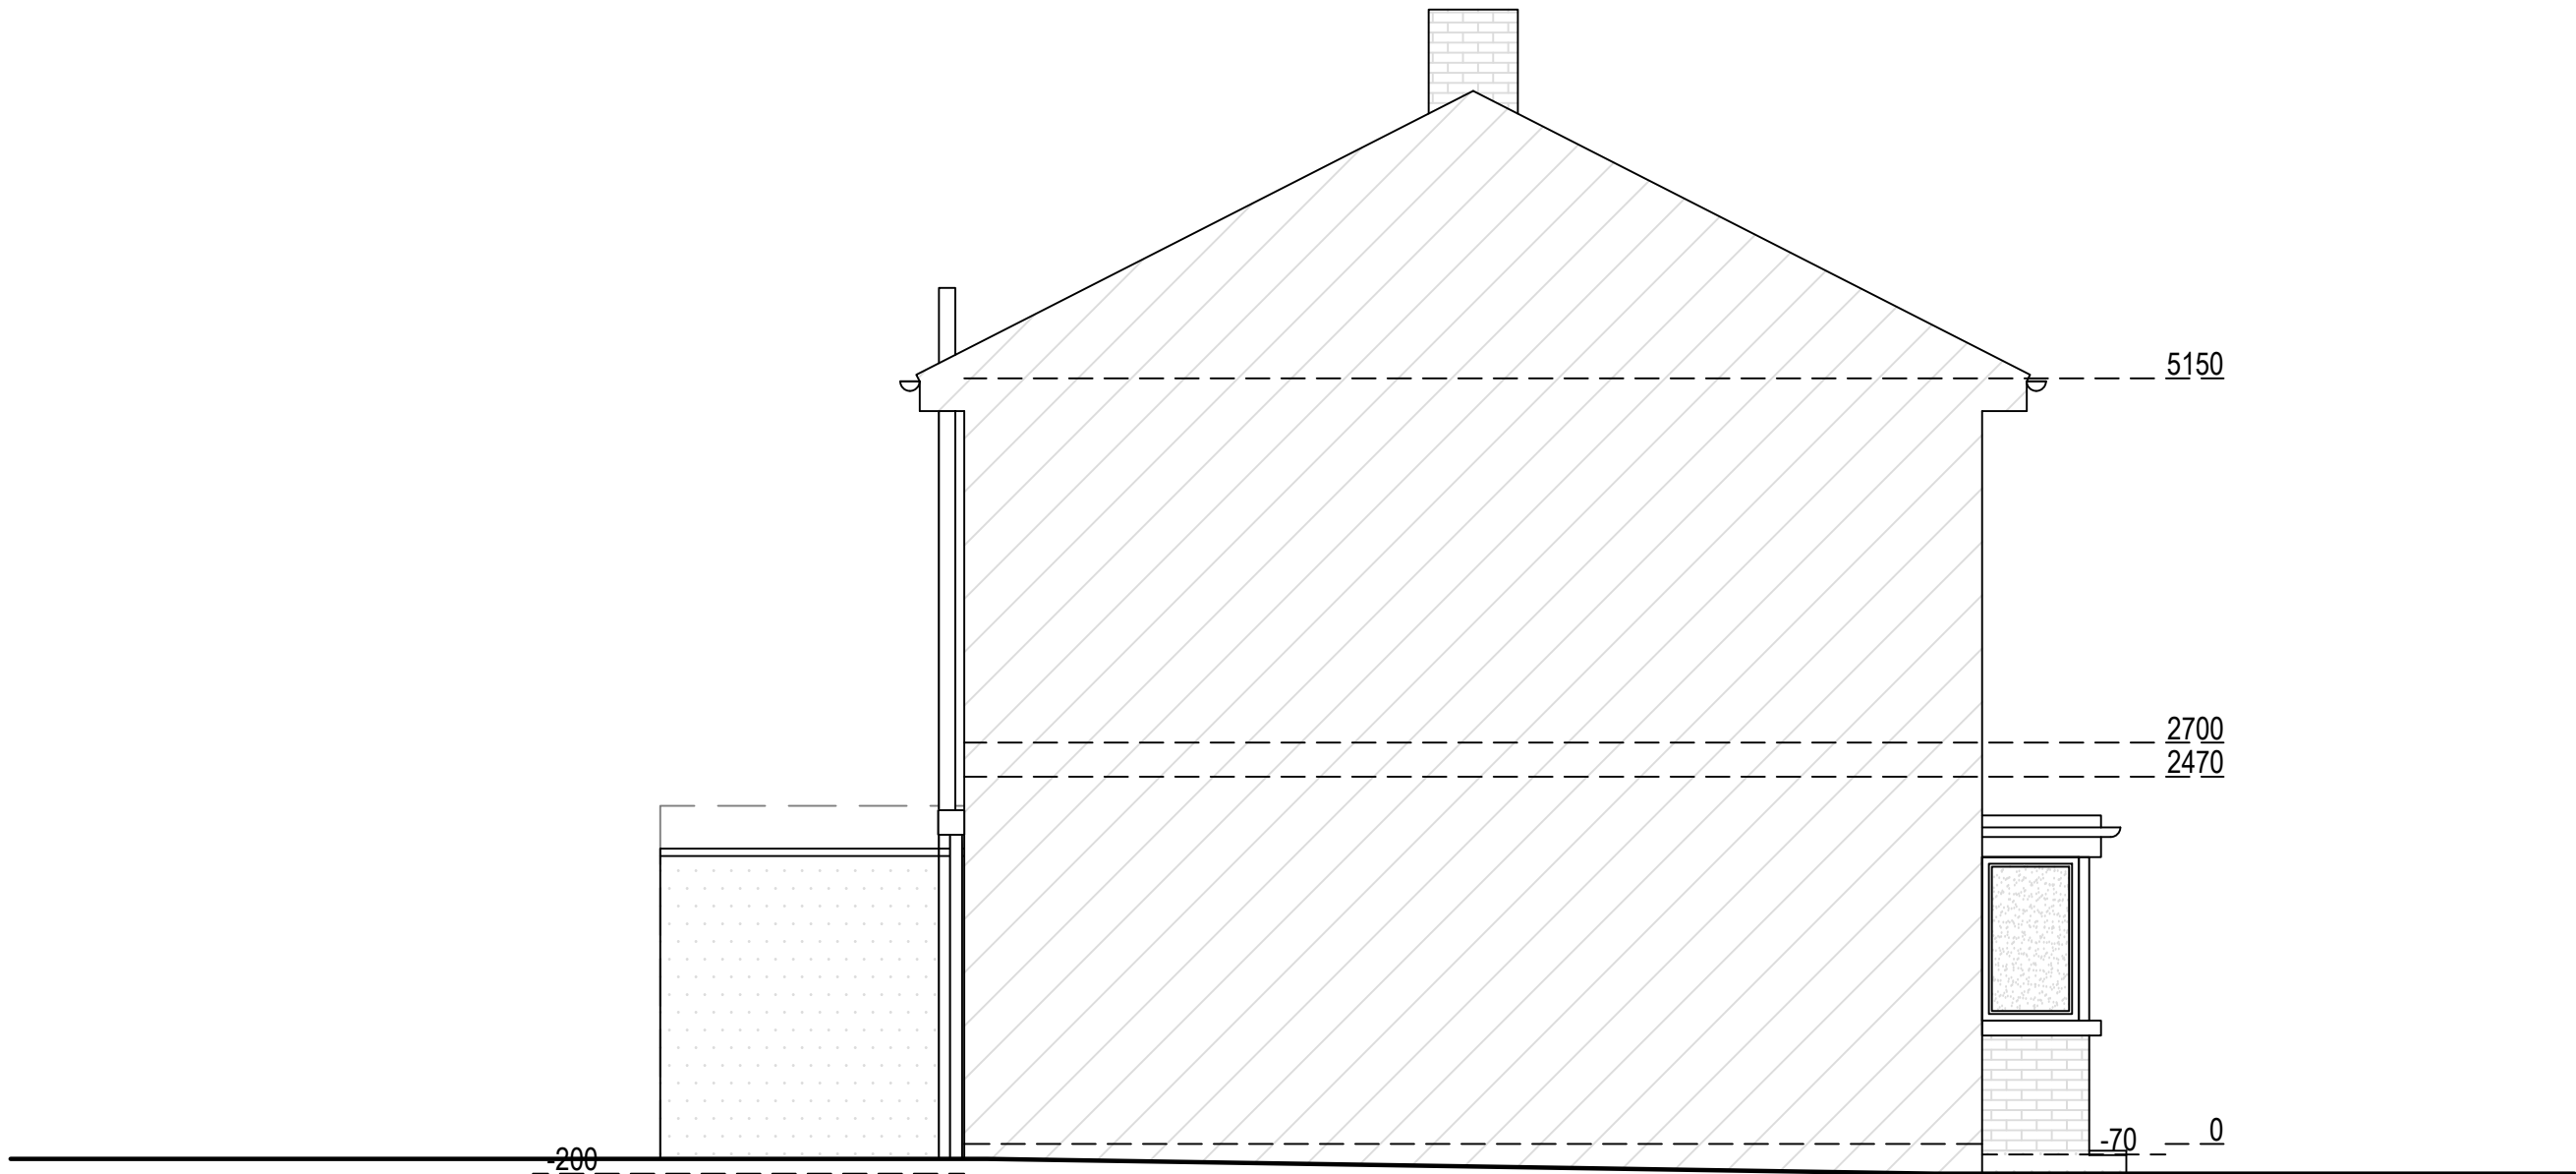

Existing South Elevation

Existing Materials:
Walls: Concrete panels
Pitched roof: Clay/concrete tiles
Windows: Timber-framed, single-glazed



ArkiPlan Architectural Ltd • Enquiries@ArkiPlan.co.uk
Lytchett House, 13 Freeland Park, Wareham Road, Poole, Dorset, BH16 6FA

Site	11 Kingswood Avenue, Hitchin SG4 0PA, UK	Date	26.01.2026		
		Sheet	25-2263	D08	REV 08
		Job	Newbuild House		
		Scale	1:50 @A1, 1:100 @A3		
Title Number	HD235506	Title	As Shown		