
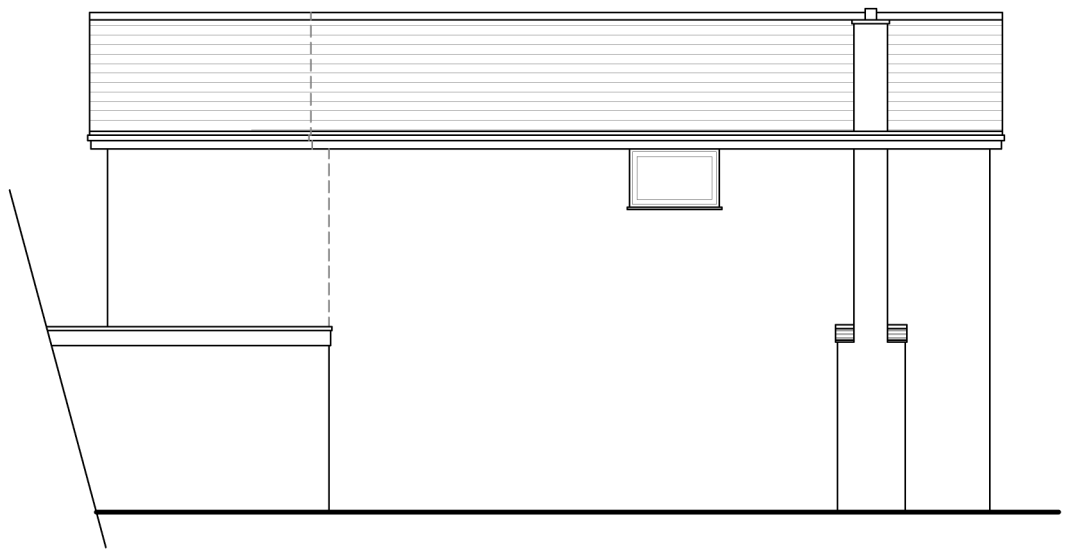


PROPOSED SIDE ELEVATION

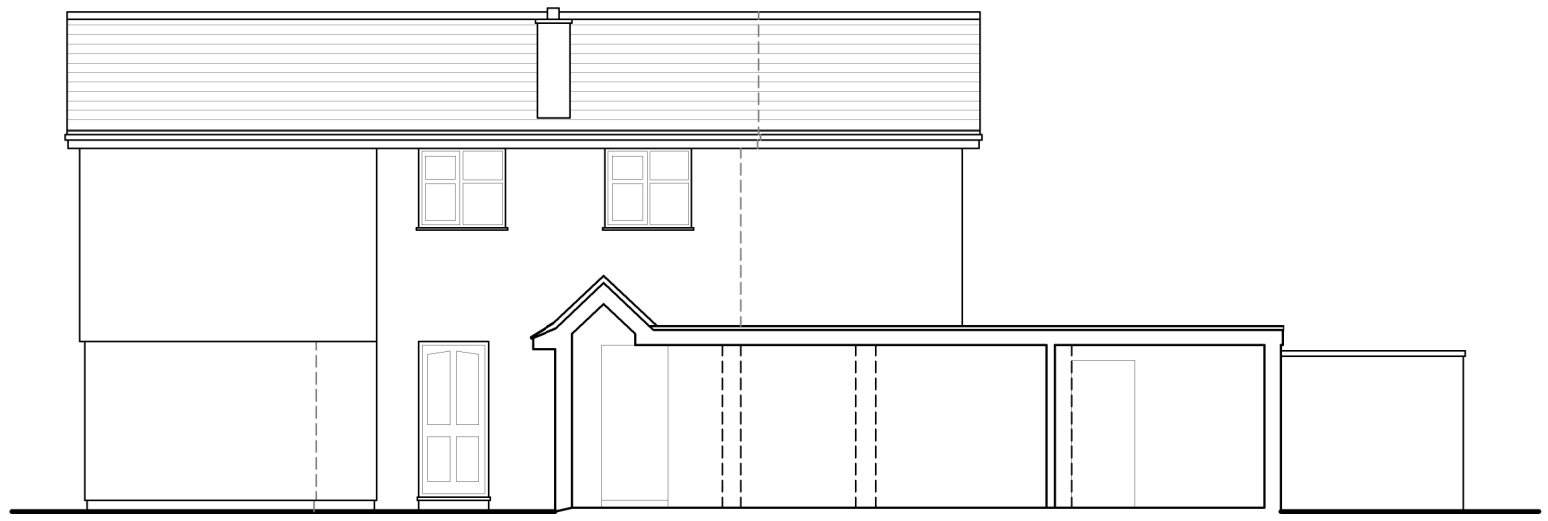

PROPOSED SIDE ELEVATION/SECTION

1m 2m 3m 4m 5m

1/100

Wastell &Porter

JOB No.	2003
DWRG No	PL03
SCALE	1/100 @A3
DATE	MARCH 2018
DRAWN	PH
CLIENT	MR & MRS BROWN

4 THE ROWANS
BALDOCK
HERTS SG7 6HJ

PROPOSED
ELEVATIONS

Wastell & Porter Architects Limited
BANCROFT HOUSE
34 BANCROFT
HITCHIN
HERTFORDSHIRE
SG5 1LA

Email:contact@wastellporter.co.uk
Tel:01462 422440
Fax:01462 420403

• ALL DIMENSIONS TO BE VERIFIED ON SITE • DO NOT SCALE FOR CONSTRUCTION PURPOSES • THIS DRAWING AND DESIGN REMAINS THE COPYRIGHT OF THE ARCHITECT AND MAY NOT BE REPRODUCED WITHOUT PERMISSION•