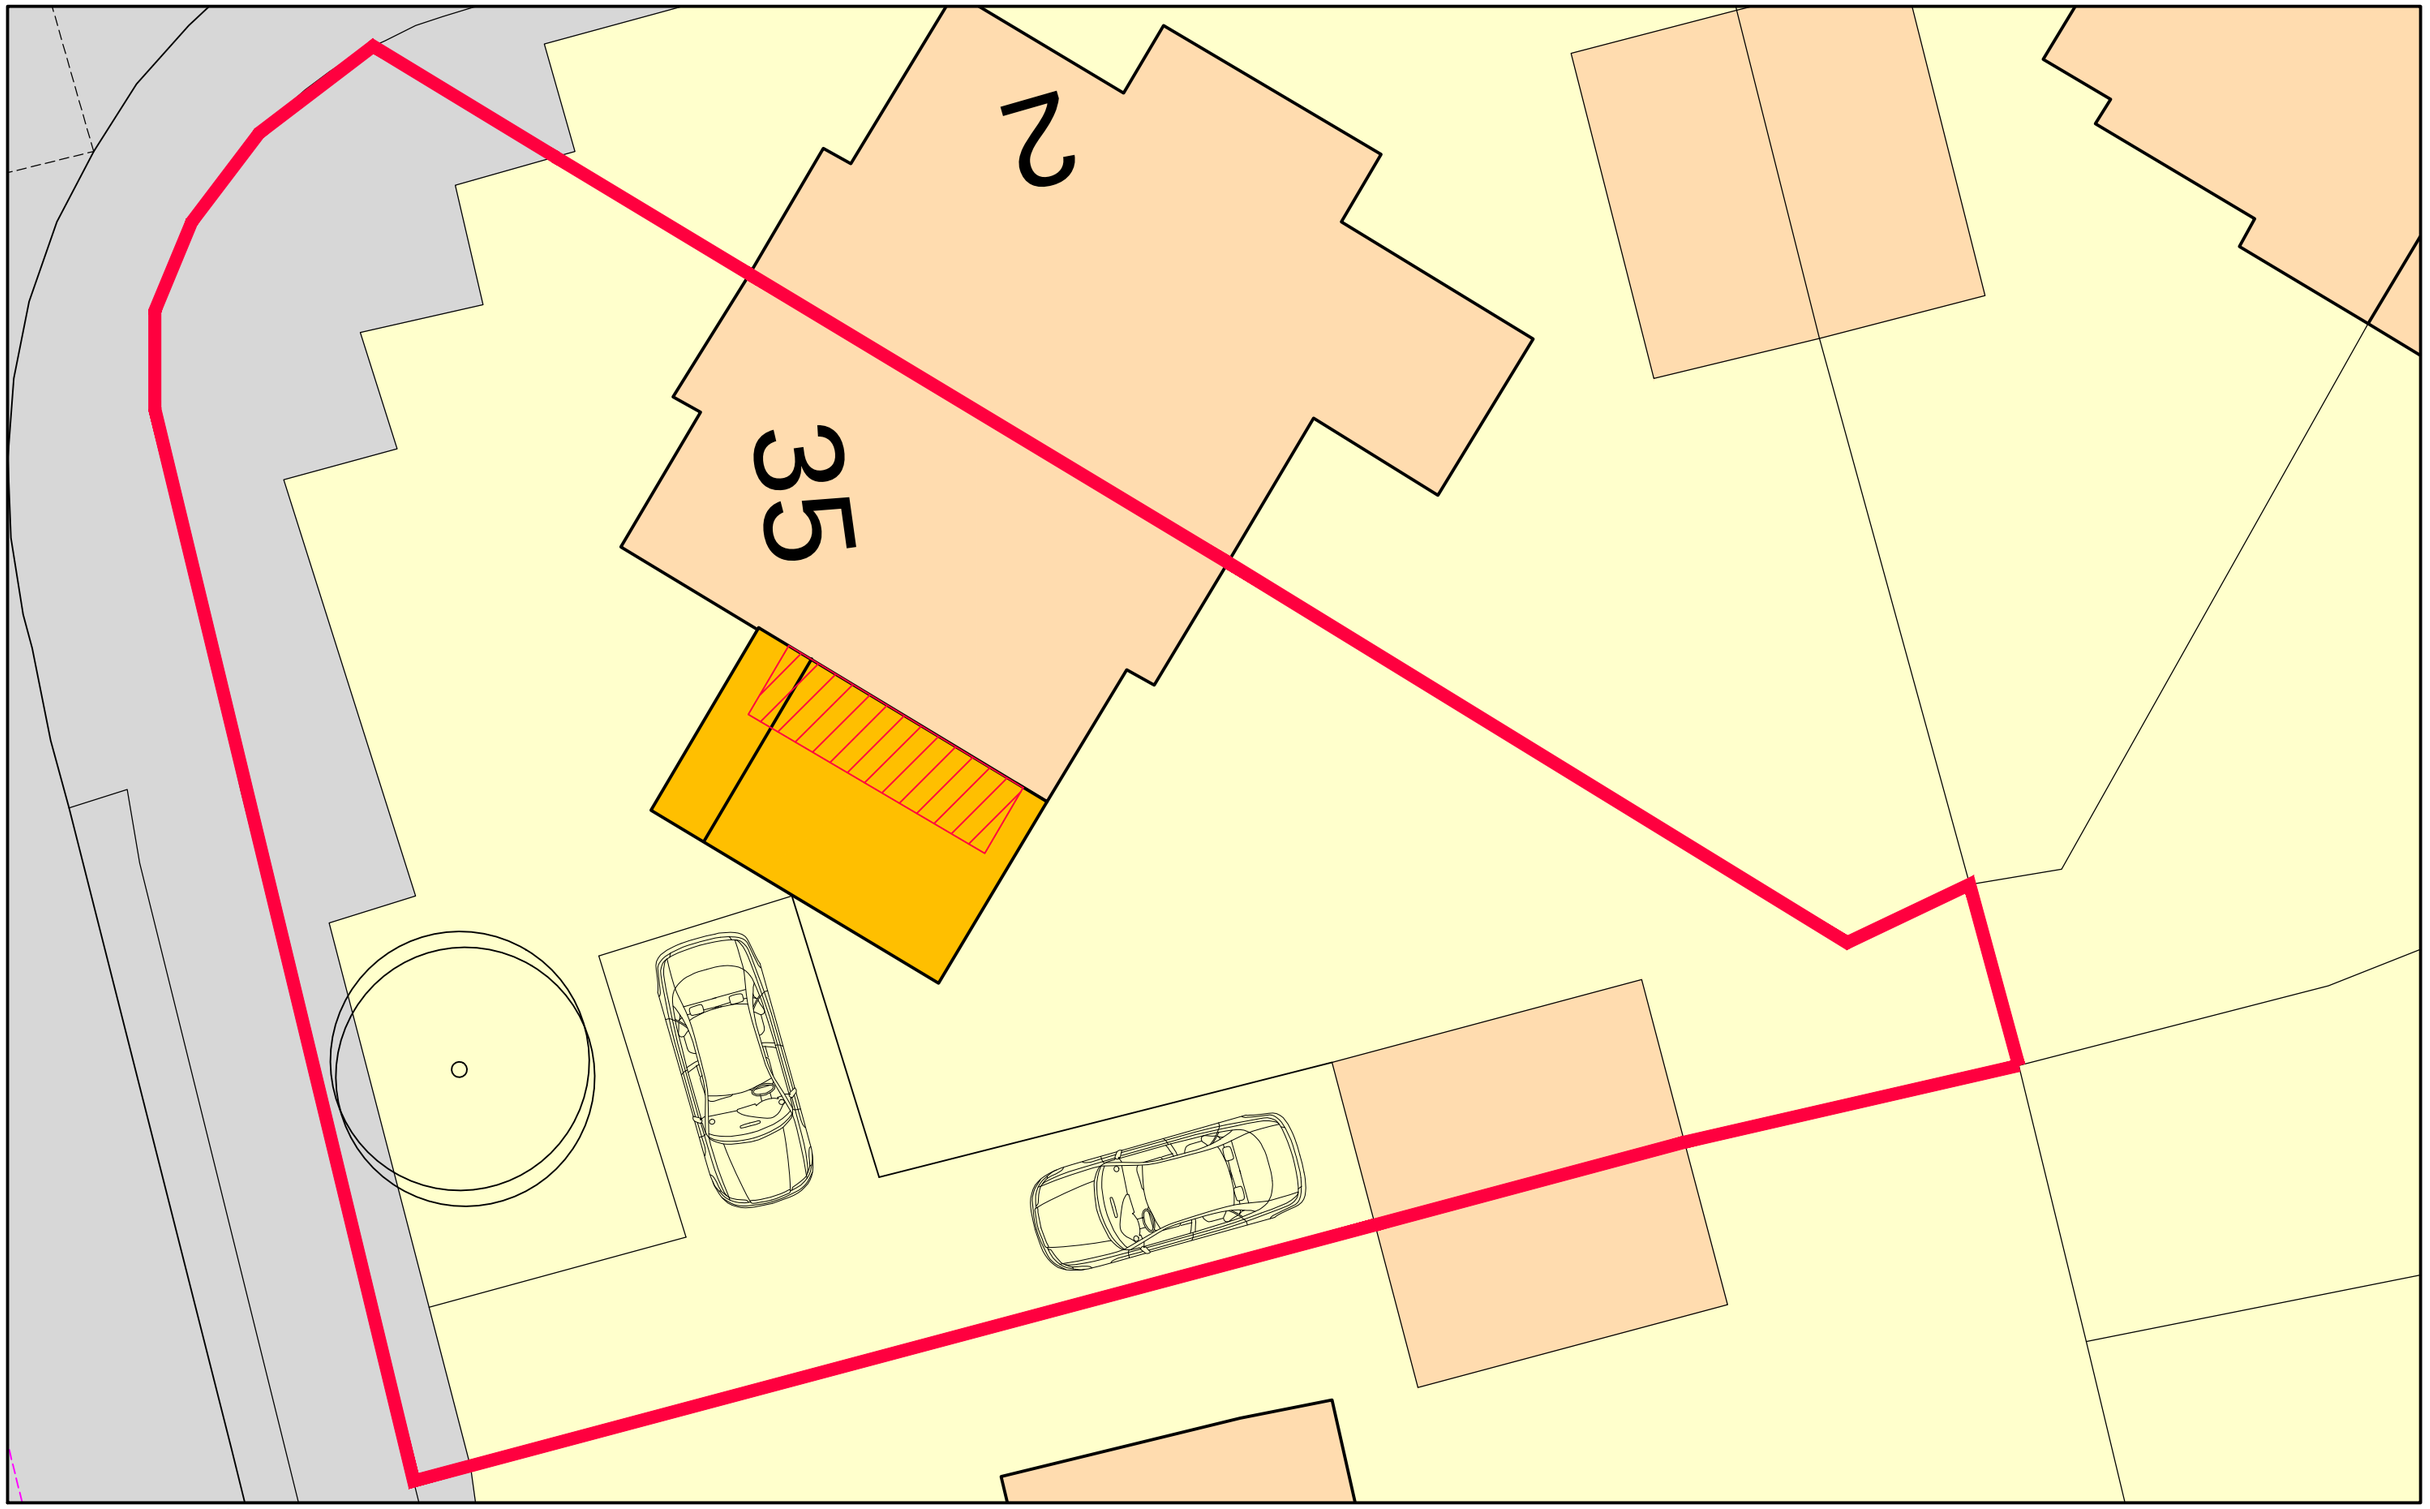


EXISTING BUILDINGS

NEW BUILDING

SITE AREA

DEMOLITION

1m 2m 3m 4m 5m 6m 7m 8m 9m 10m

DEMOLITION PLAN

35 WILBURY ROAD LETCHWORTH SG6 4JW

DM/16/20/OS3a | 1:200 @ A3 | APRIL 17