




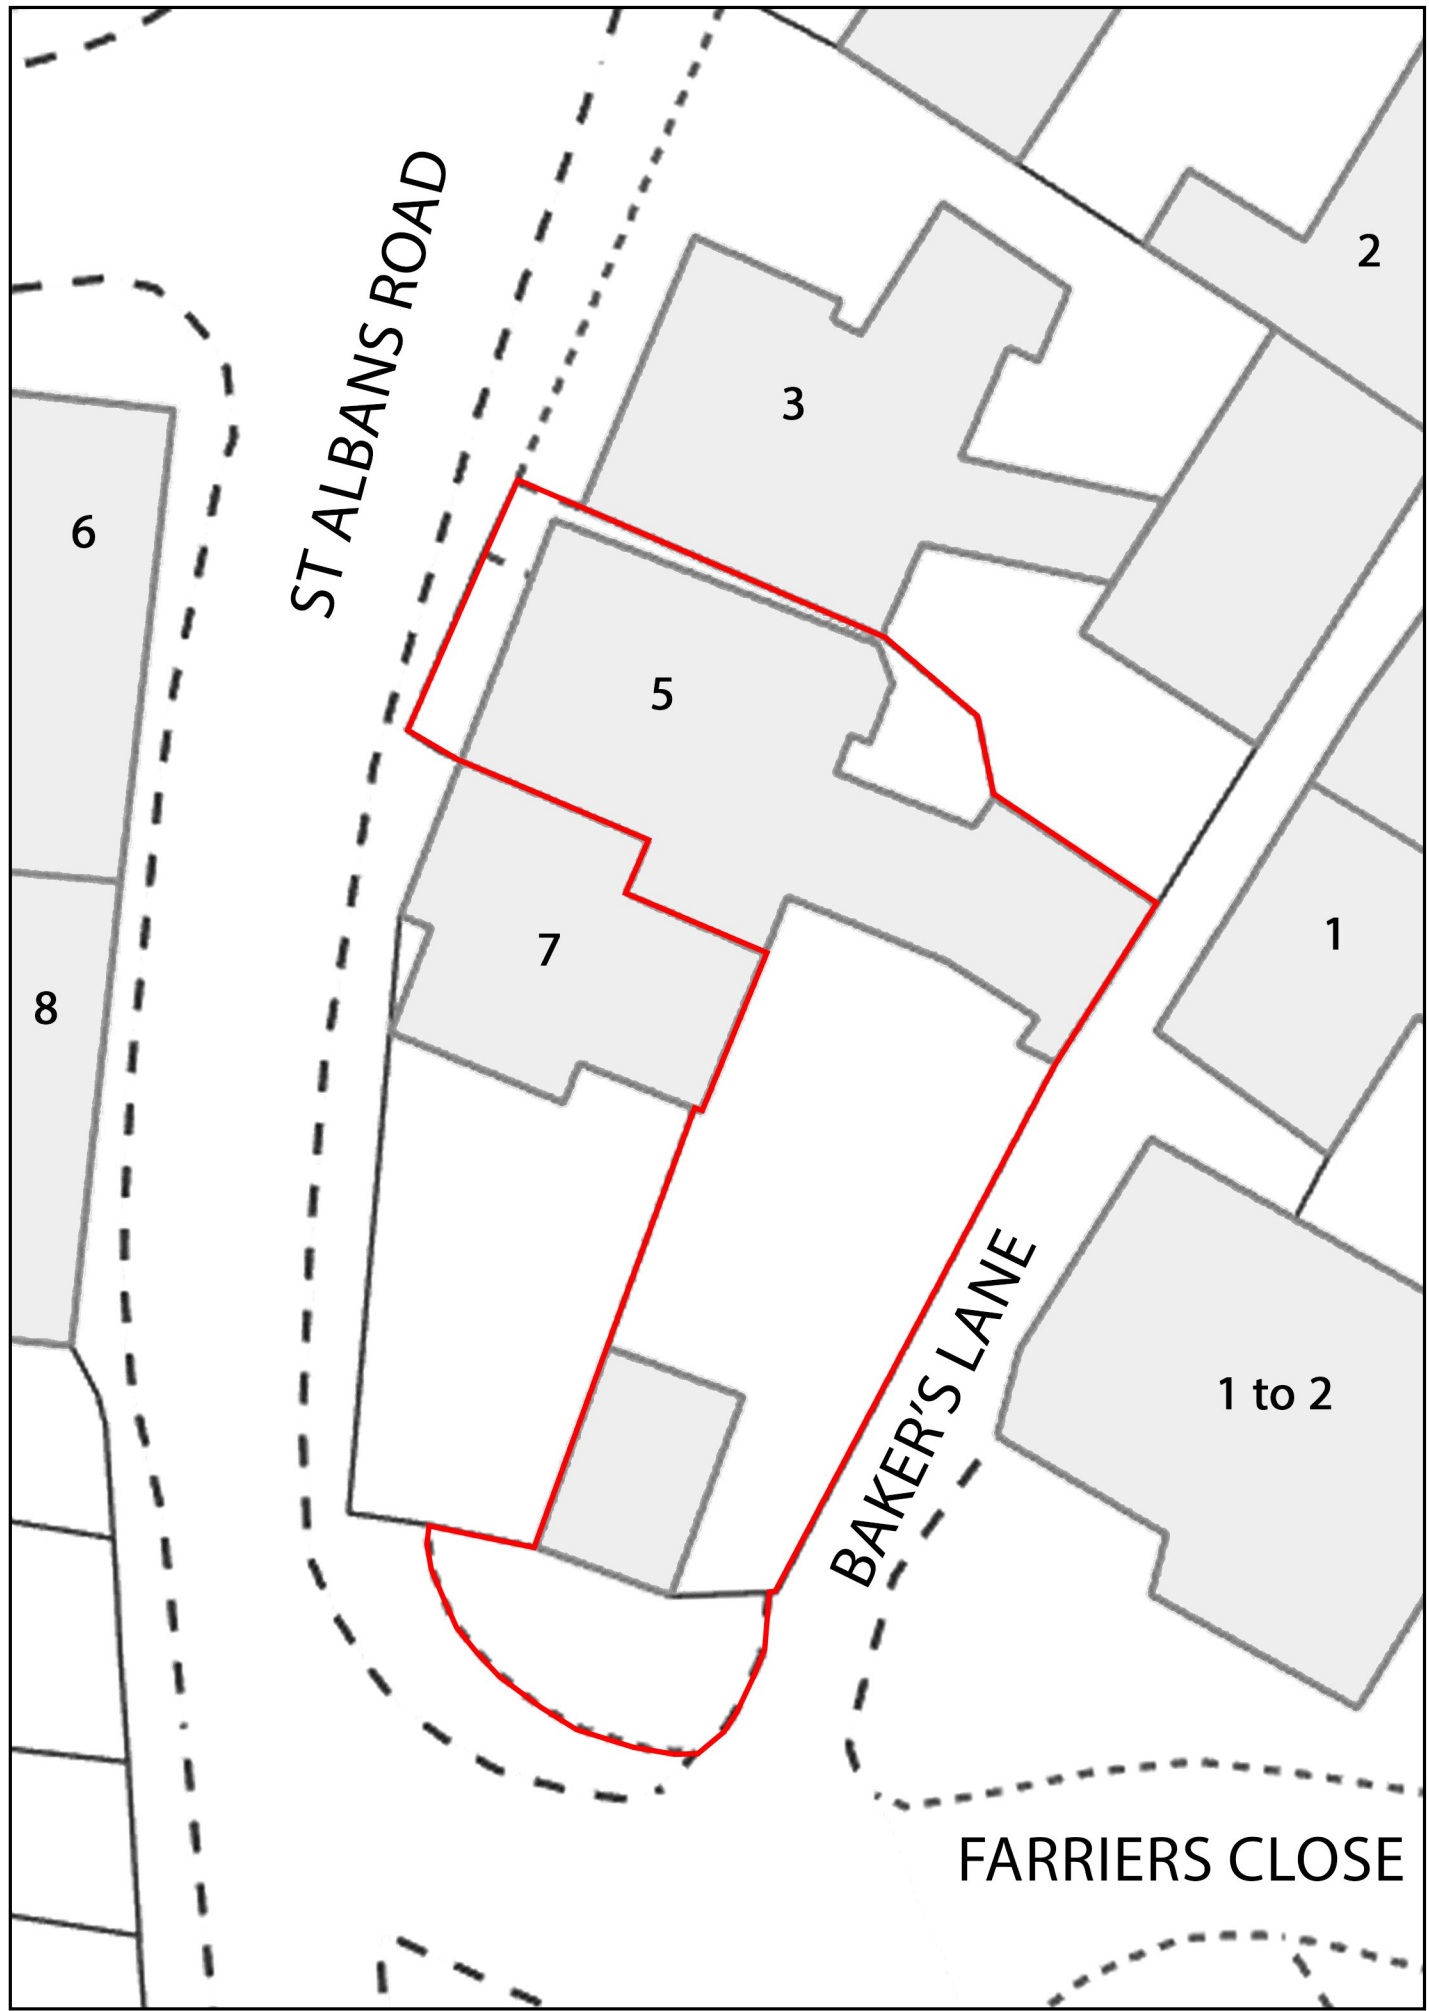

Existing Block Plan 1:200

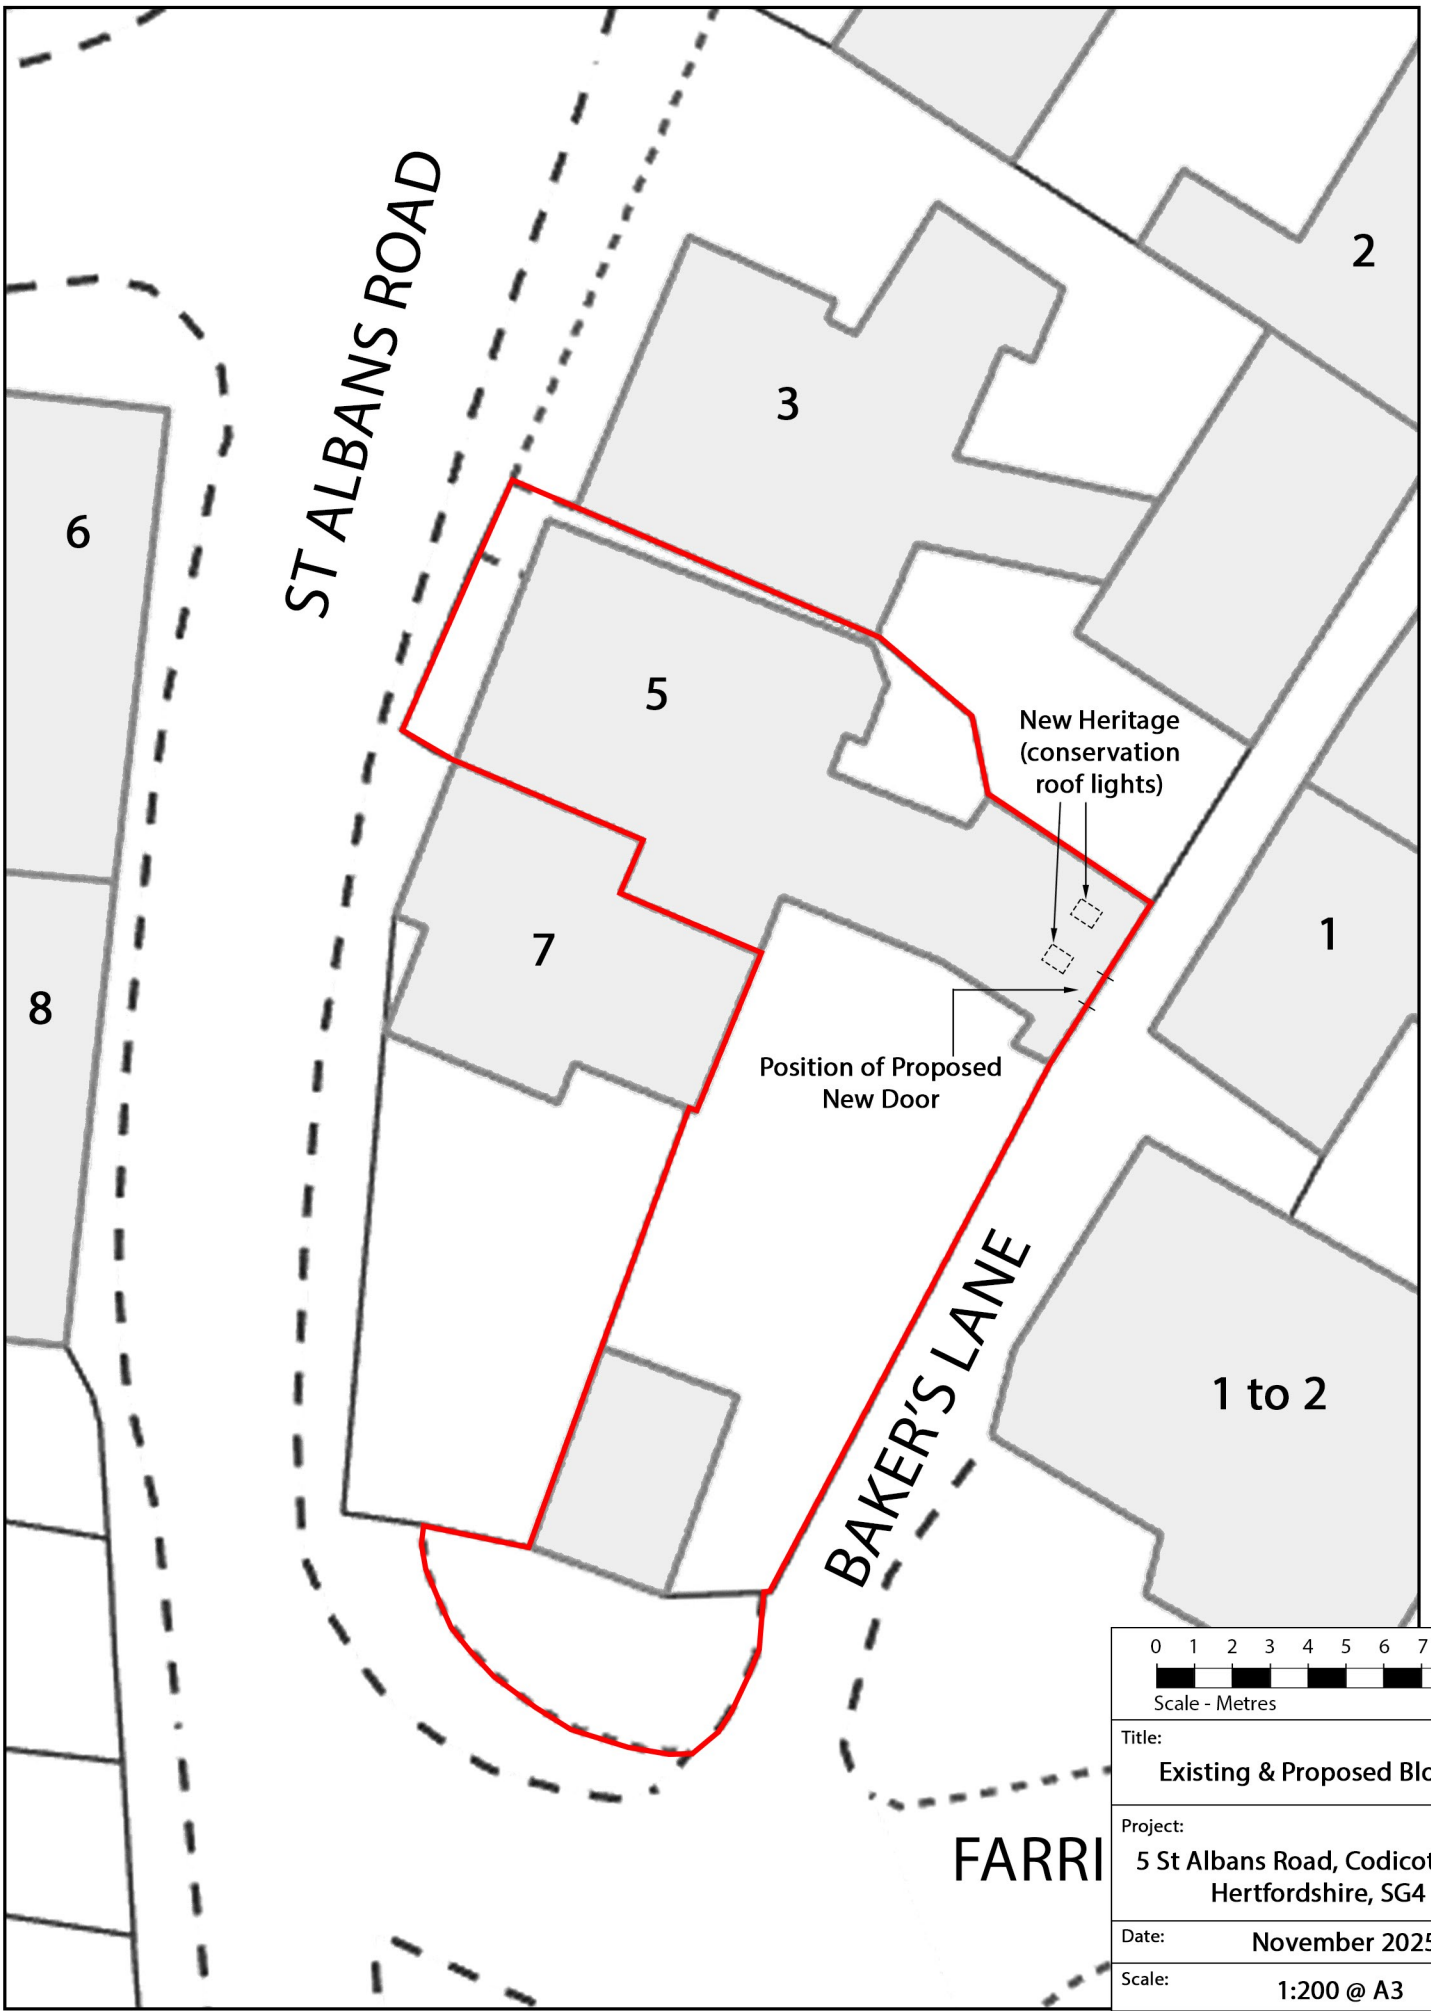

Proposed Block Plan 1:200

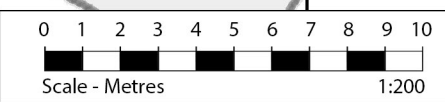

Title:	Existing & Proposed Block Plan
Project:	5 St Albans Road, Codicote, Hitchin, Hertfordshire, SG4 8UT
Date:	November 2025
Scale:	1:200 @ A3
Drawing No:	SM/COD/2025/002