


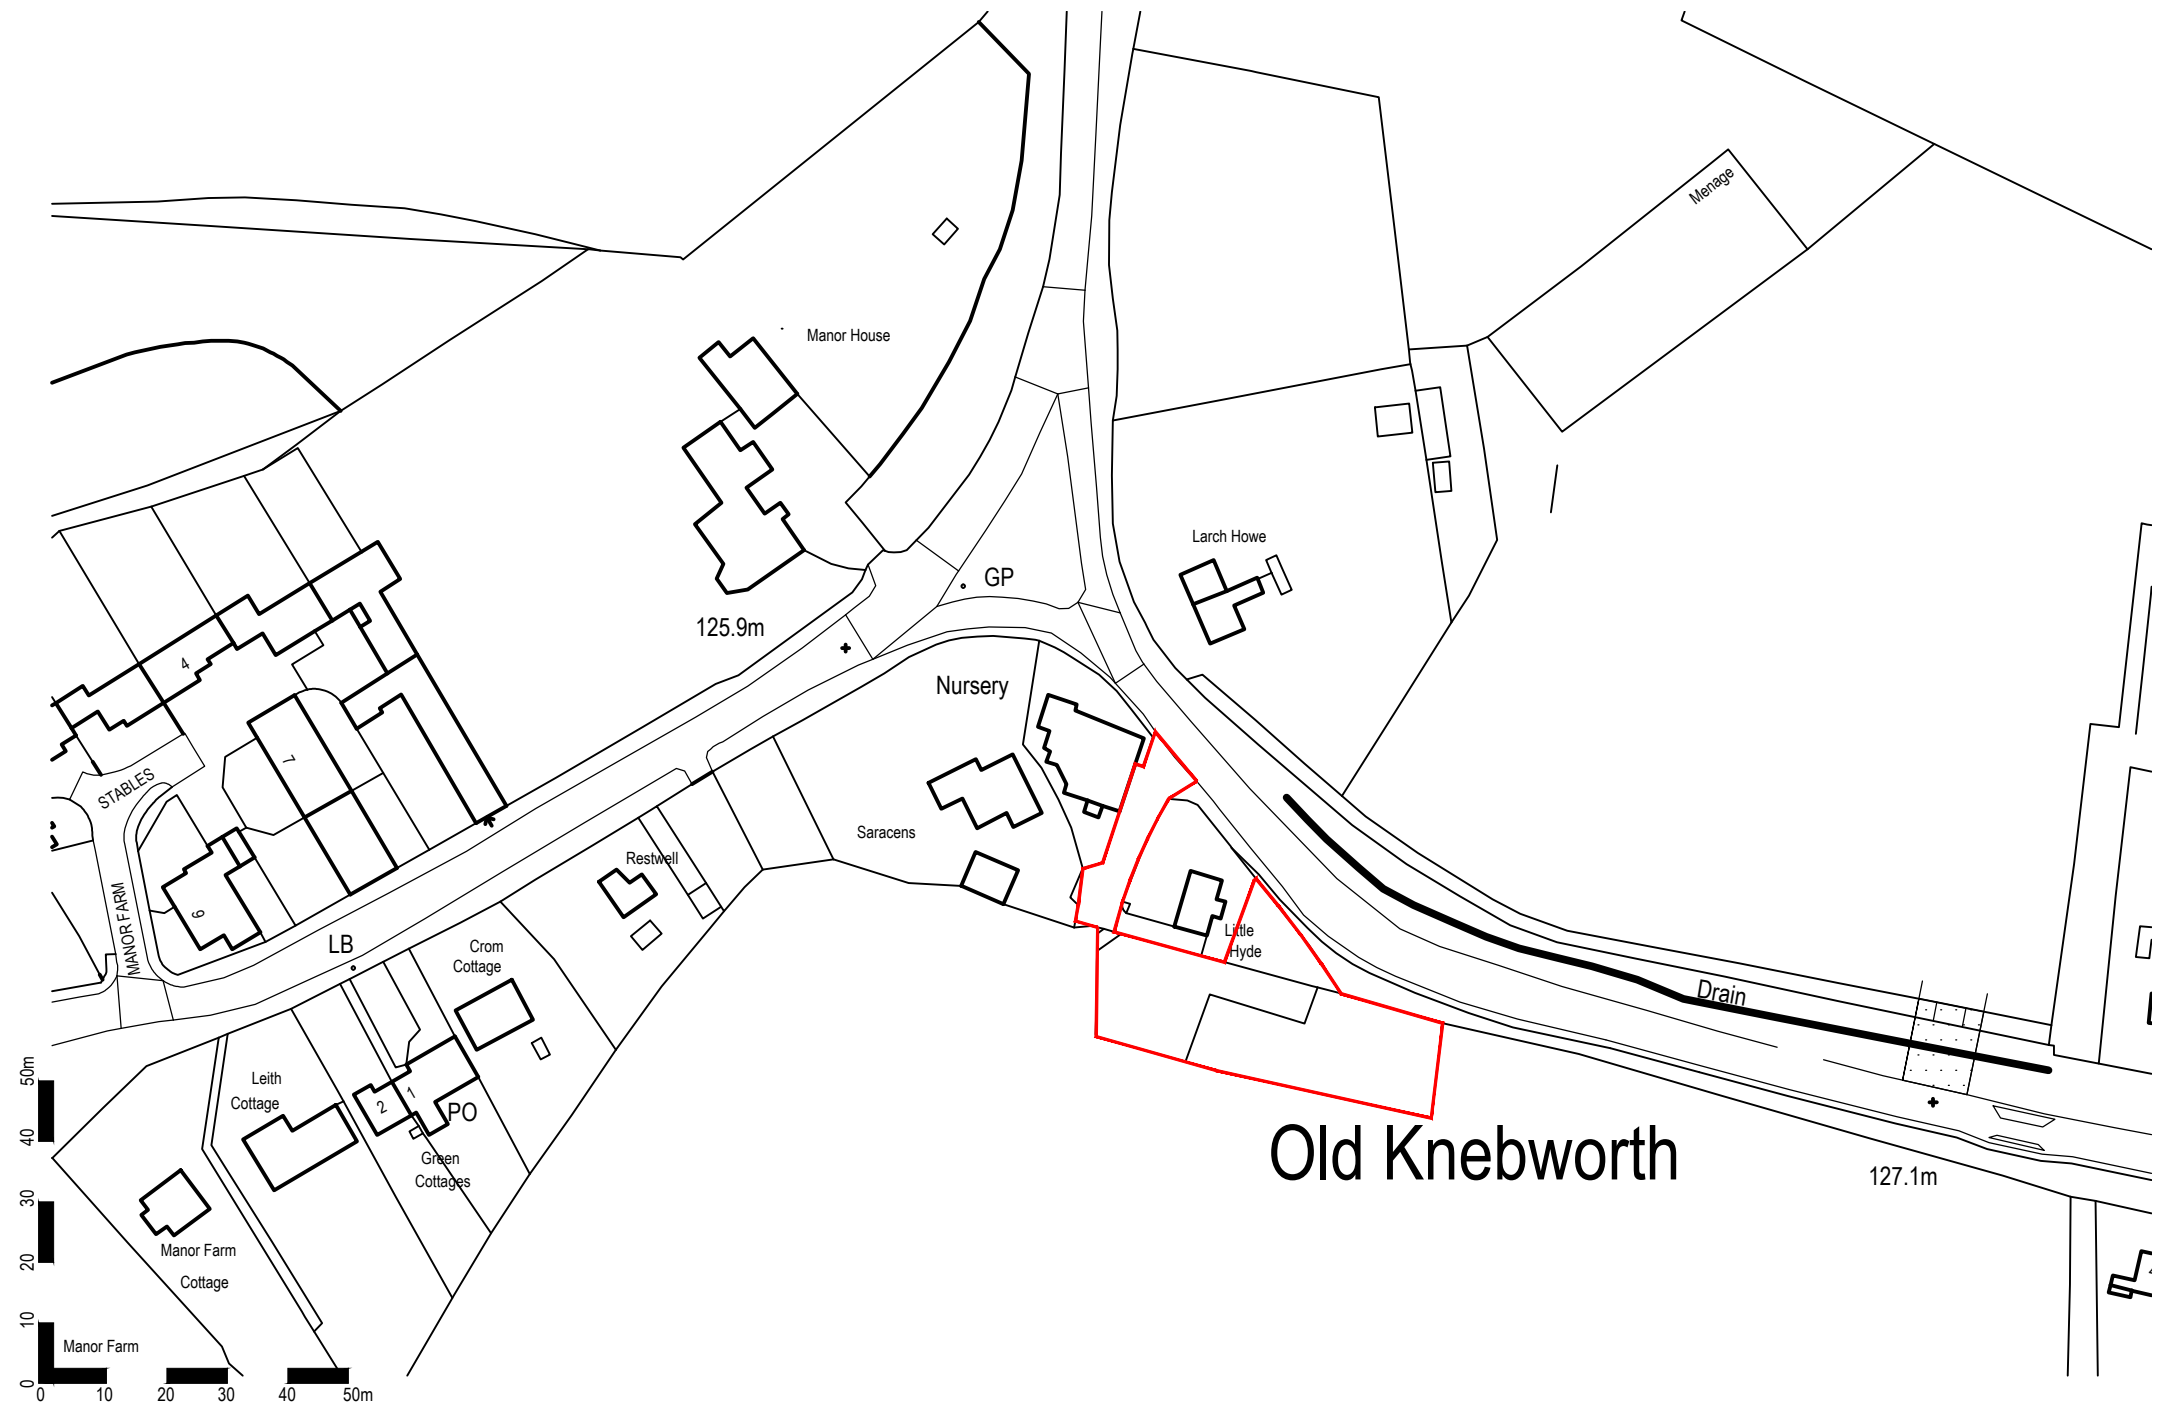

CONTRACTORS NOTES: The contractor must check all dimensions on site and must not take and / or make scaled dimensions from this drawing.

It is the contractors responsibility to ensure that all works are in compliance with the current requirements of statutory regulations: Building Regulations, British Standards etc.

IF IN DOUBT ASK!

Scott Associates LLP
m:07944878080 / david@scott-assoc.co.uk

Client
Knebworth Estate

Site
Old School Terrace, Park Lane

Title
Site Location Plan

Drawn By	Date Aug. 2024	
Drawing No. 22416-100	Rev -	Scale As noted Sheet size : A3