




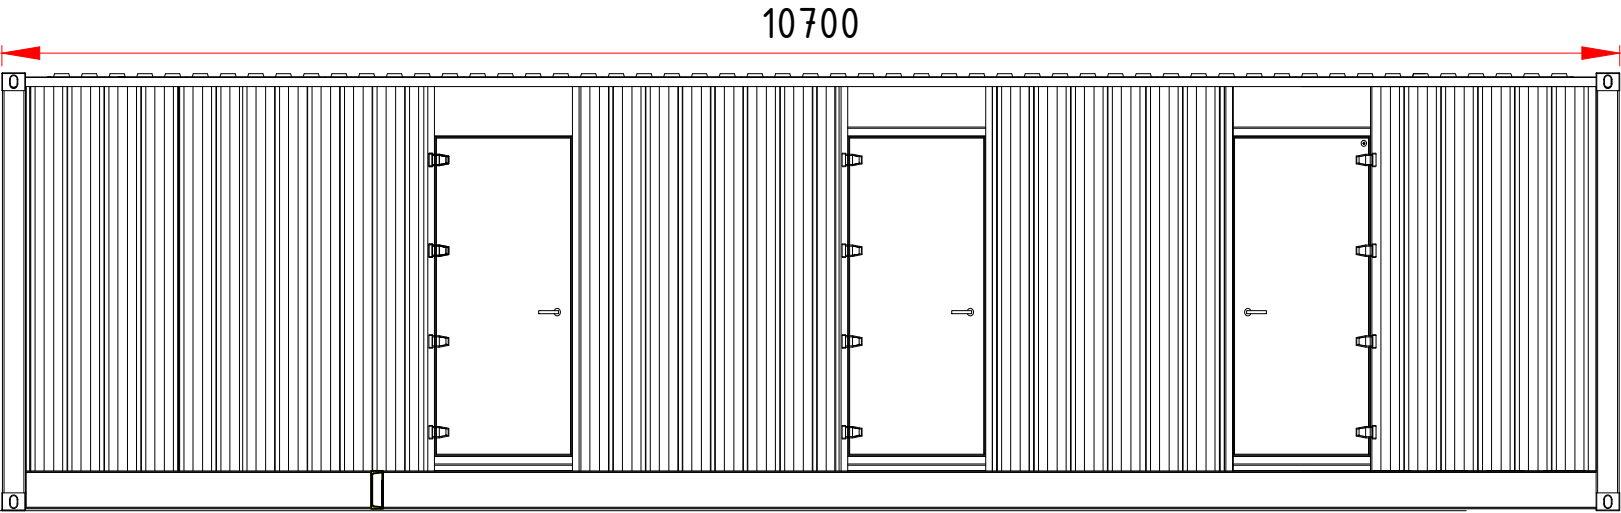


VIEW C

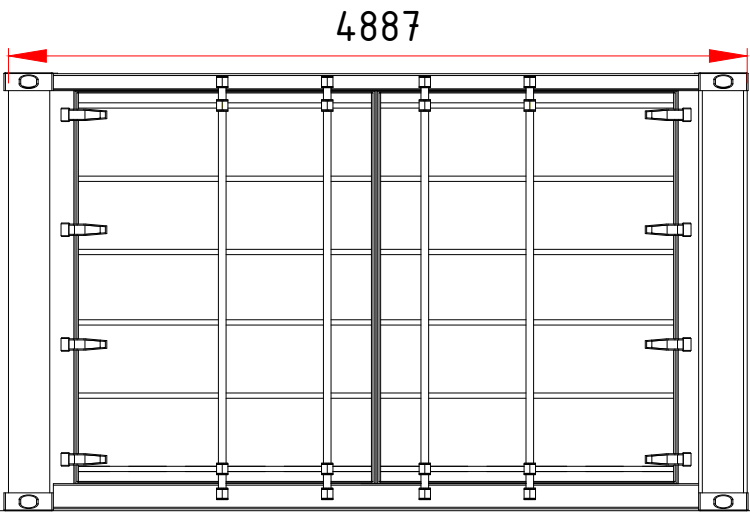


VIEW B

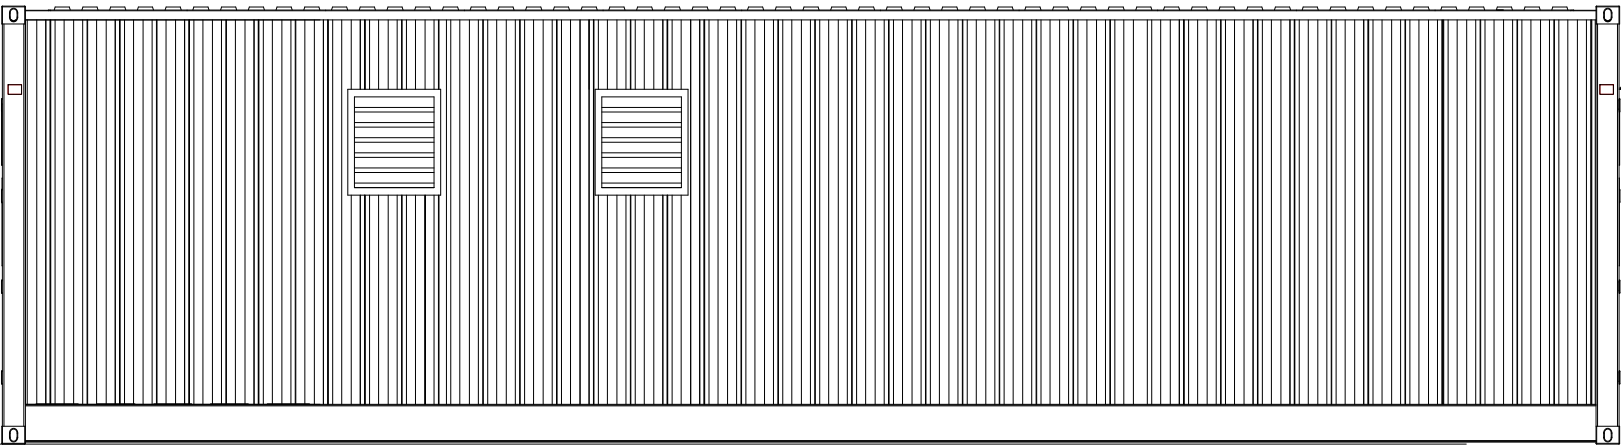

VIEW D

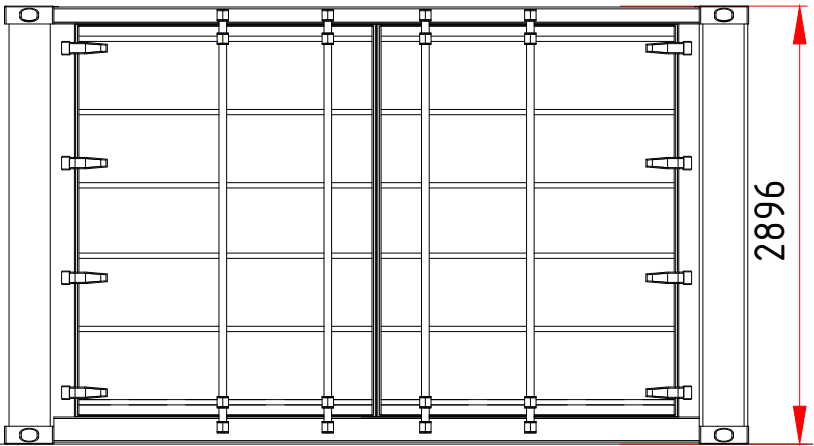

VIEW A

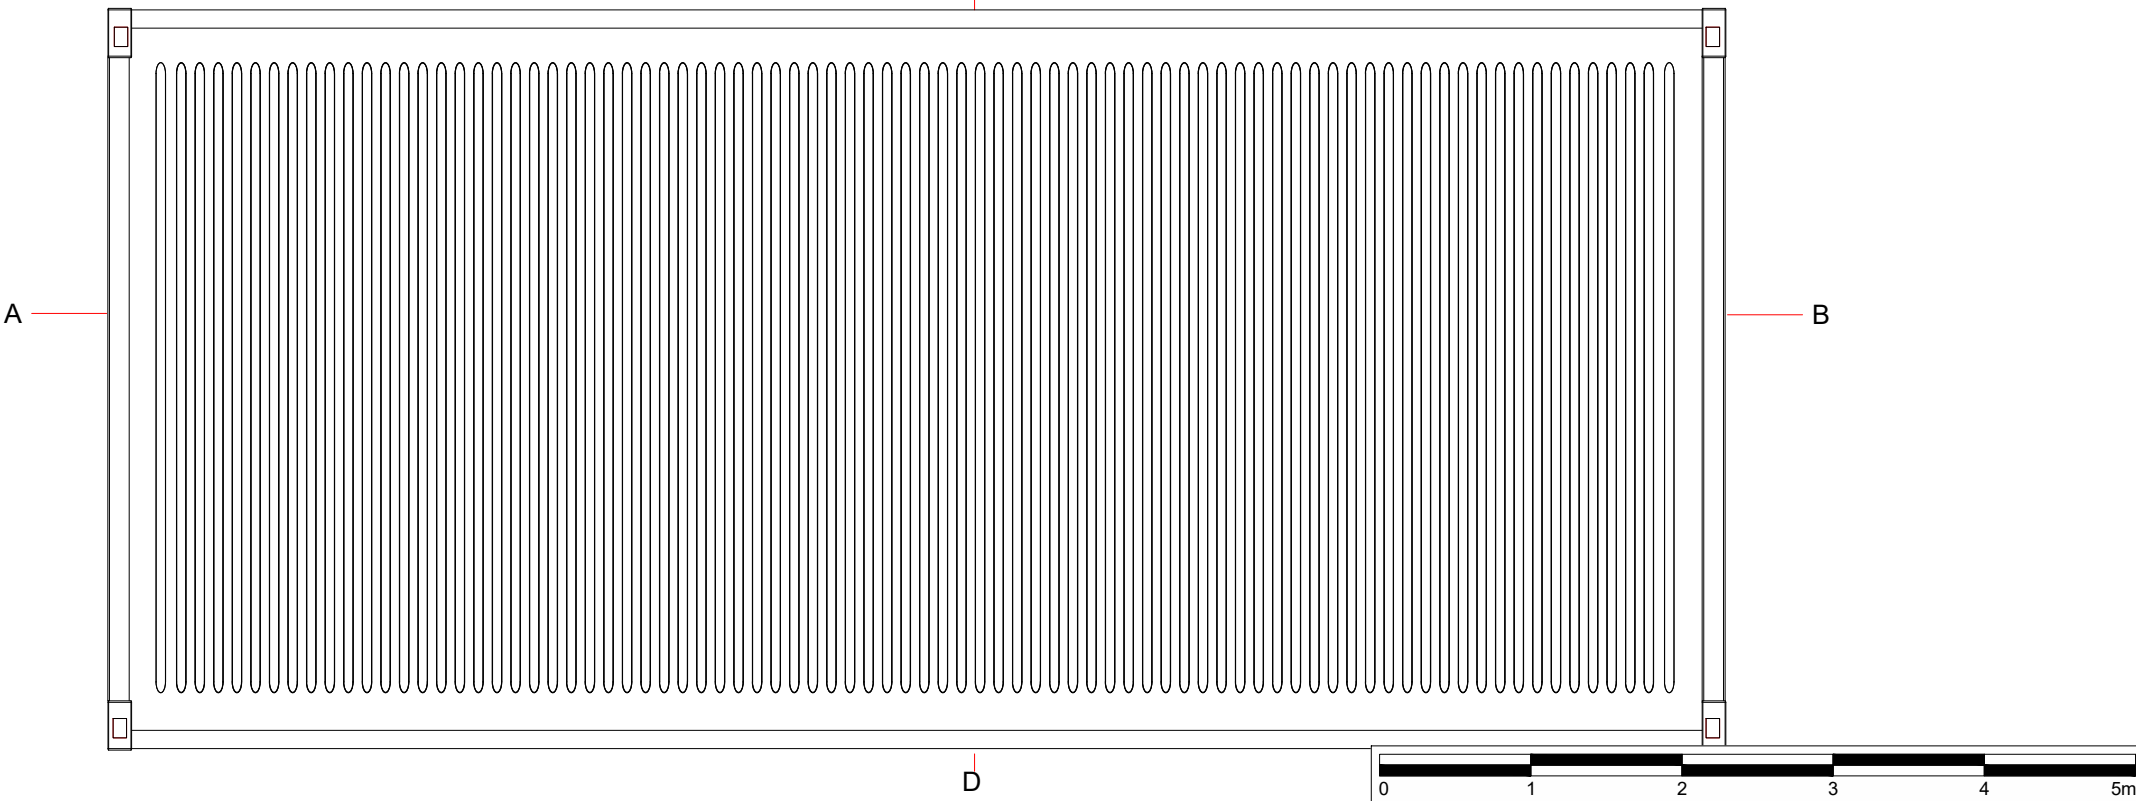

VIEW D

This drawing is the copyright of AXIS P.E.D Limited and may not be loaned, copied or reproduced in any way -or used for any offer, quote, tender or construction purposes without written consent of the company to do so

Follow any figured dimensions - do not scale for construction purposes. IF IN DOUBT ASK.

Revision History		Date
A	Switchgear building revised	26-02-25
B	Dimensions updated	04-03-25

Chester Office Well House Barns Bruton Cheshire CH4 5DH		South Manchester Office Canella House 76 Water Lane Wilmslow SK9 5BB		axis
0844 8700 007		www.axisped.co.uk		
client: AGR				
project: PRIORY FARM SOLAR ARRAY				
drawing title: SWITCHGEAR BUILDING				
date: February 2025		drawn by:	checked:	
drawing number: 3004-01-008		SK	AR	
		status: For Planning		
scale(s): 1:50@A3		rev:	B	
planning environment design				