Drawings not to be copied without consent of D Pucknell
Contractor responsible for checking dimensions and angles on site

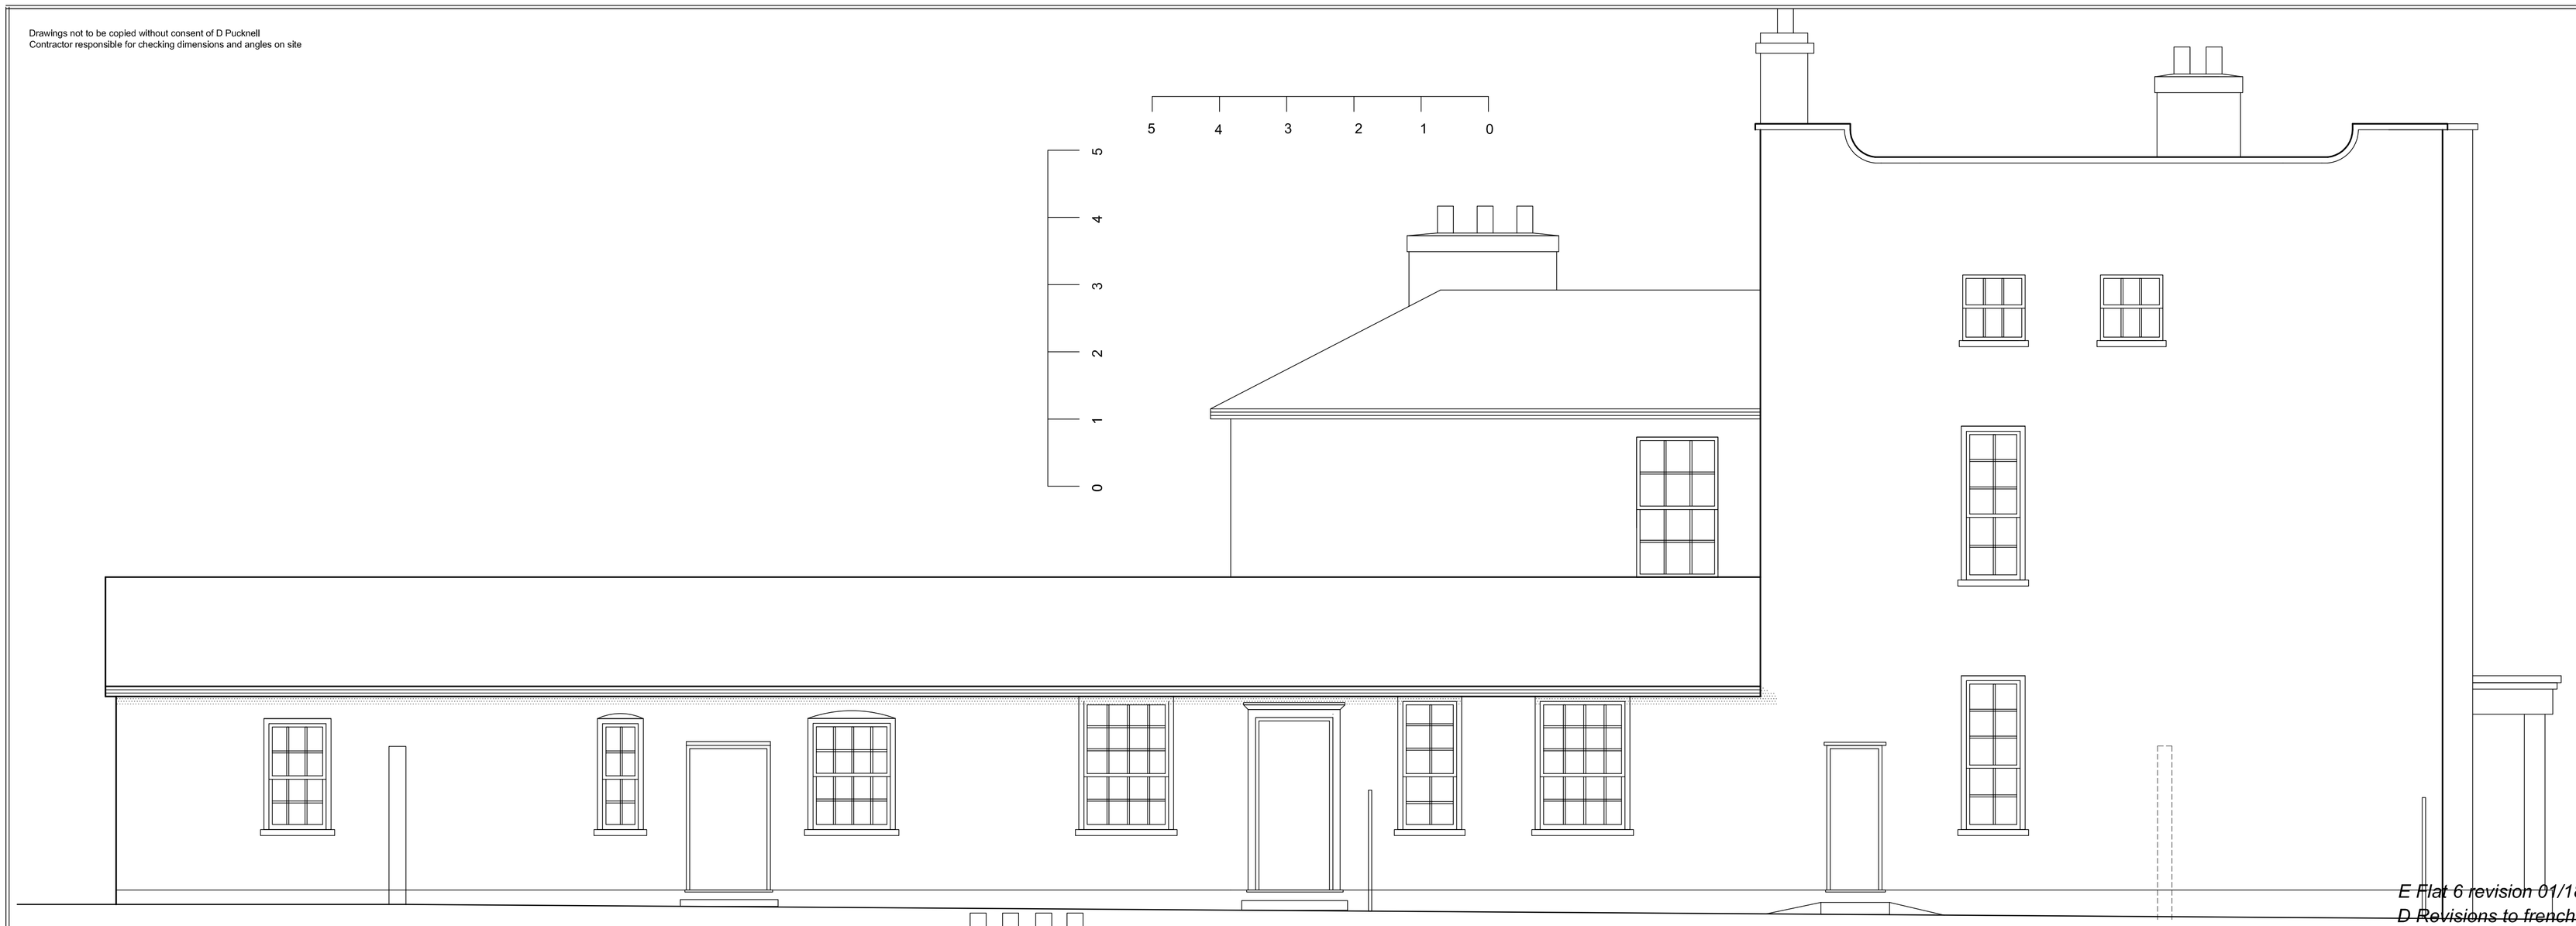

NORTH ELEVATION

EXISTING DOOR AS MAIN DOOR TO PROPOSED FLAT 6



EAST ELEVATION

LOCATION PLAN 1:1250

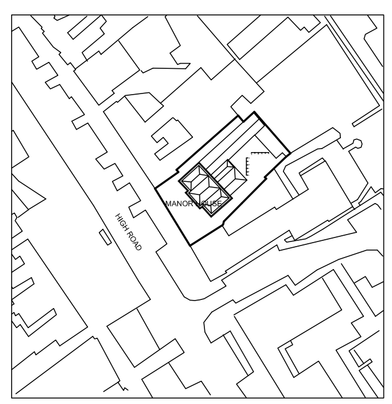

E Flat 6 revision 01/18
D Revisions to french doors 6/17
C Planning revisions 05/17
B Planning revisions 01/17
A Chimneys corrected 8/16

EXTEND
Complete Project Management
68 Queen Street, Hitchin SG4 9TS 01462 436480
E-mail: david.pucknell@sky.com

Client
Mr Maniscalco

Project
Manor House
Baldock
SG7 6AZ

Drawing Title
Elevations

Scale	Date	Drawn by
1:50	07/16	DP

Dwg. No.	Rev.
DP 754/06	*E*