

REVISIONS: Rev A: planning



Side Door



- Tiled Roof



— Red Brick



- Red Brick



- Red Brick

- Up & Over
Garage Door
(black metal)

- Red Brick

- Up & Over
Garage Door
(black metal)


- Red Brick



- Red Brick

- Flush Door white painted

SCALE: 1:50 @ A3

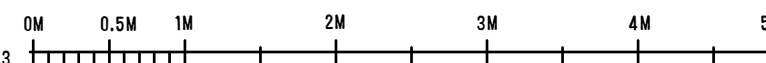

35 High Street
Pirton
SA5 3PS

DRAWING TITLE:
Garage As Existing

DWG NO: 106

STATUS: **PLANNING**

Version3

160C HOPPERS ROAD - LONDON - N213LA
T: +44 (780) 137 1114 E: INFO@VRSN3.COM