

38 YORK ROAD / HITCHIN / HERTS - Existing plans and elevations scale 1:100 date OCT. 2017 drawing no. HM-17492-01 (A3 drawing sheet)

0 1 2 3 4 5 6 7 8 9 10


METRES (1:100)

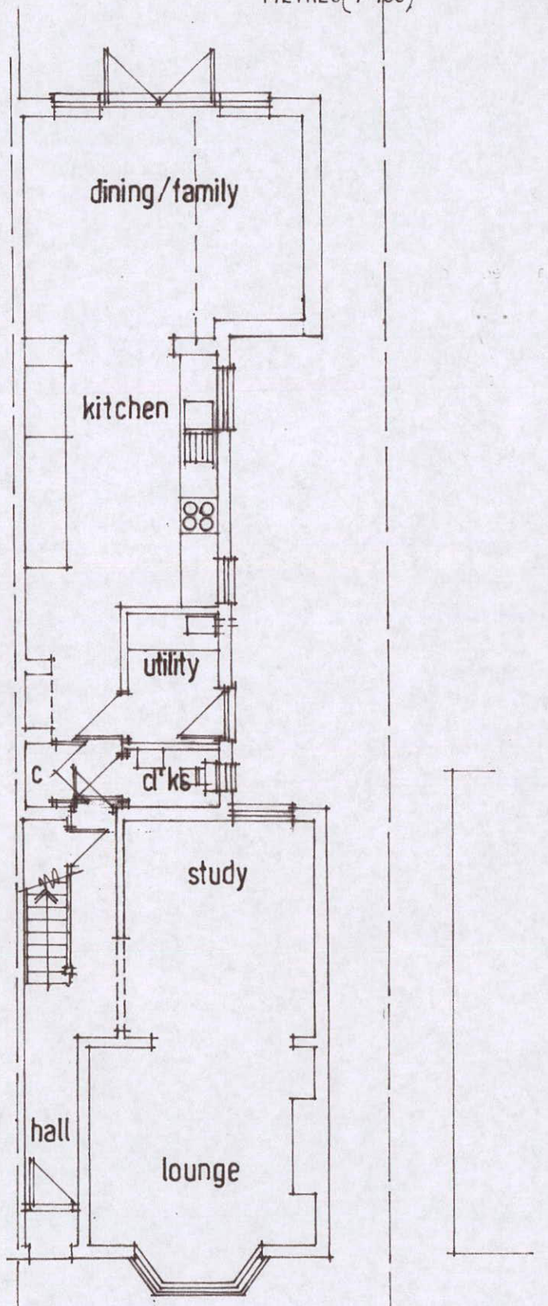


GROUND FLOOR PLAN

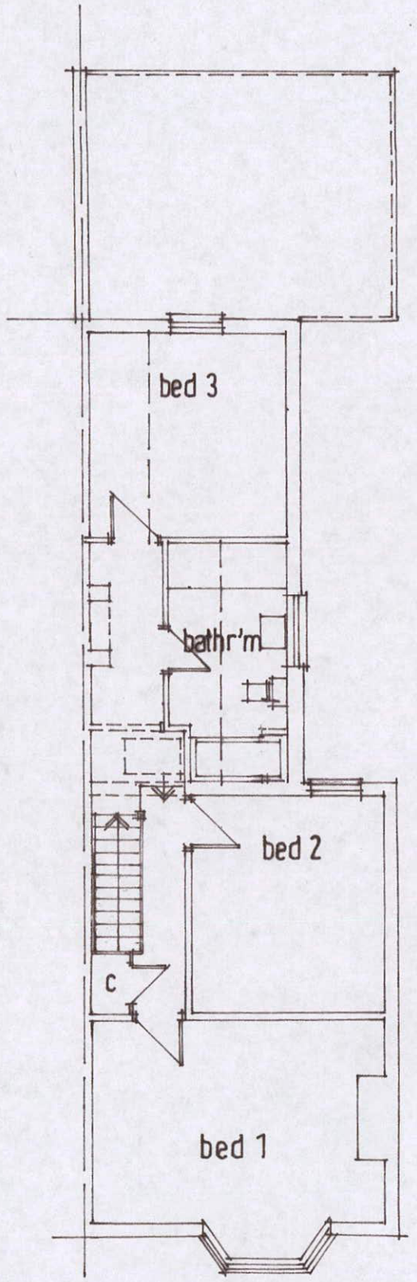


FIRST FLOOR PLAN

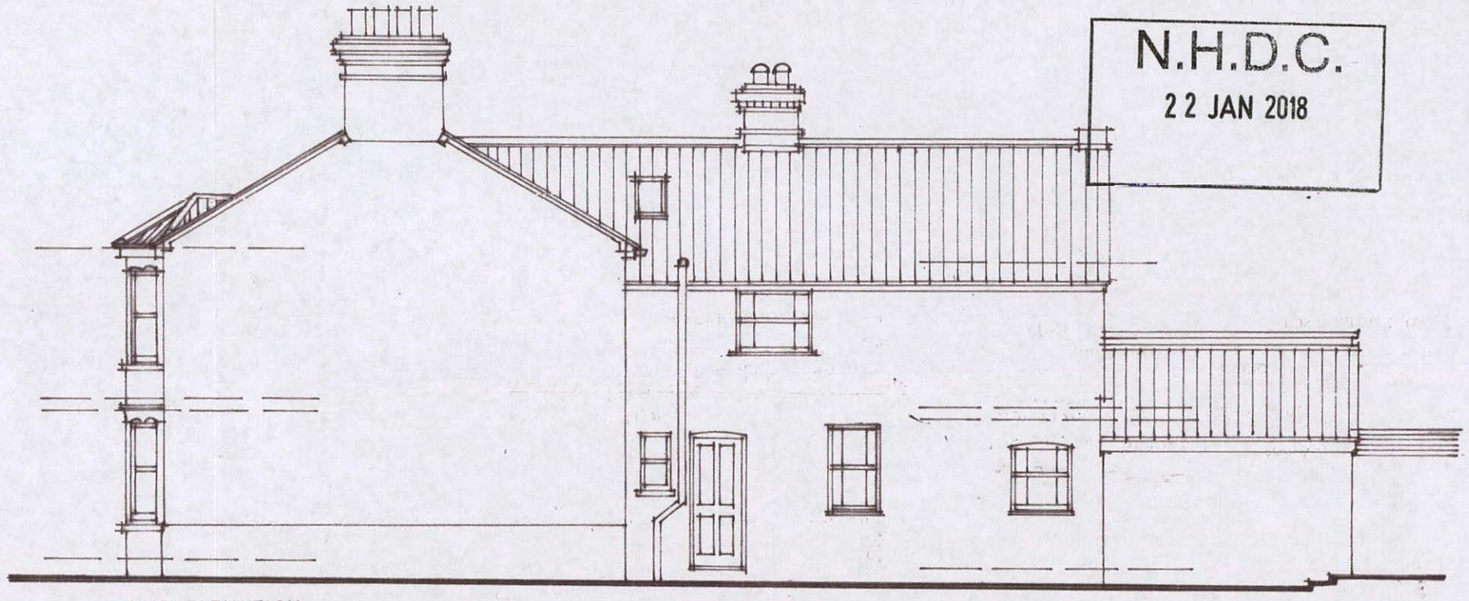

SIDE ELEVATION

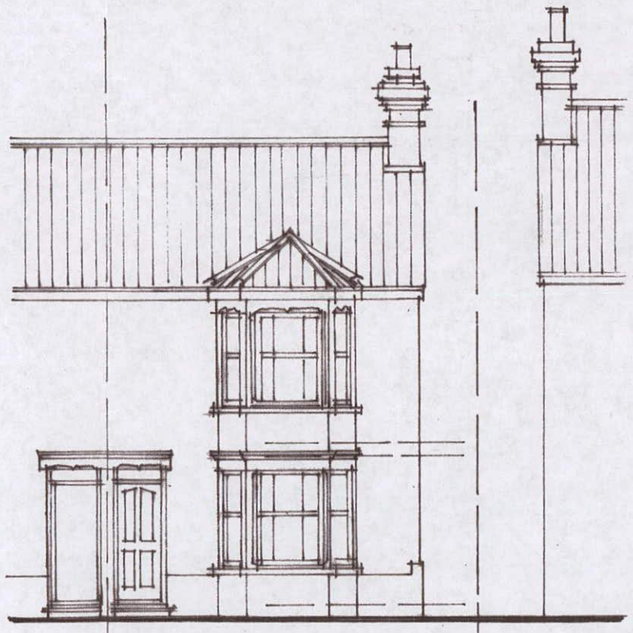

FRONT ELEVATION

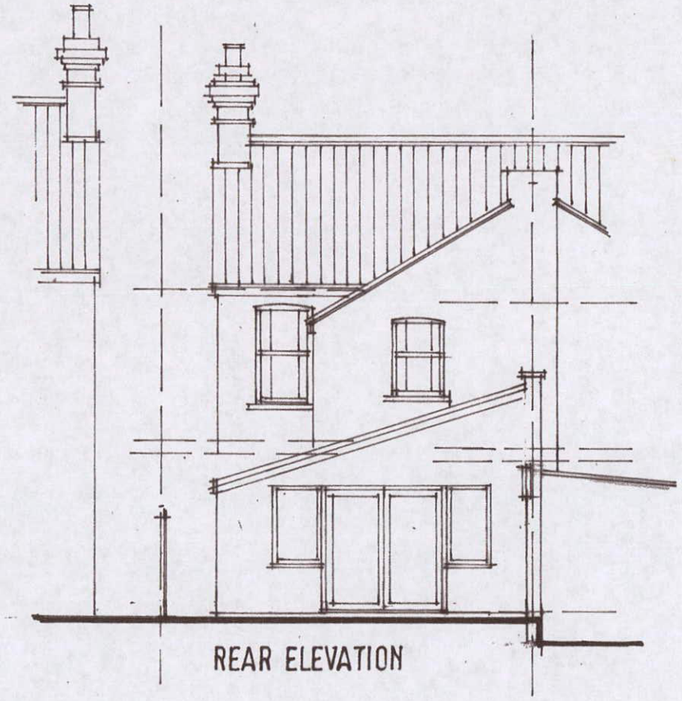

REAR ELEVATION