

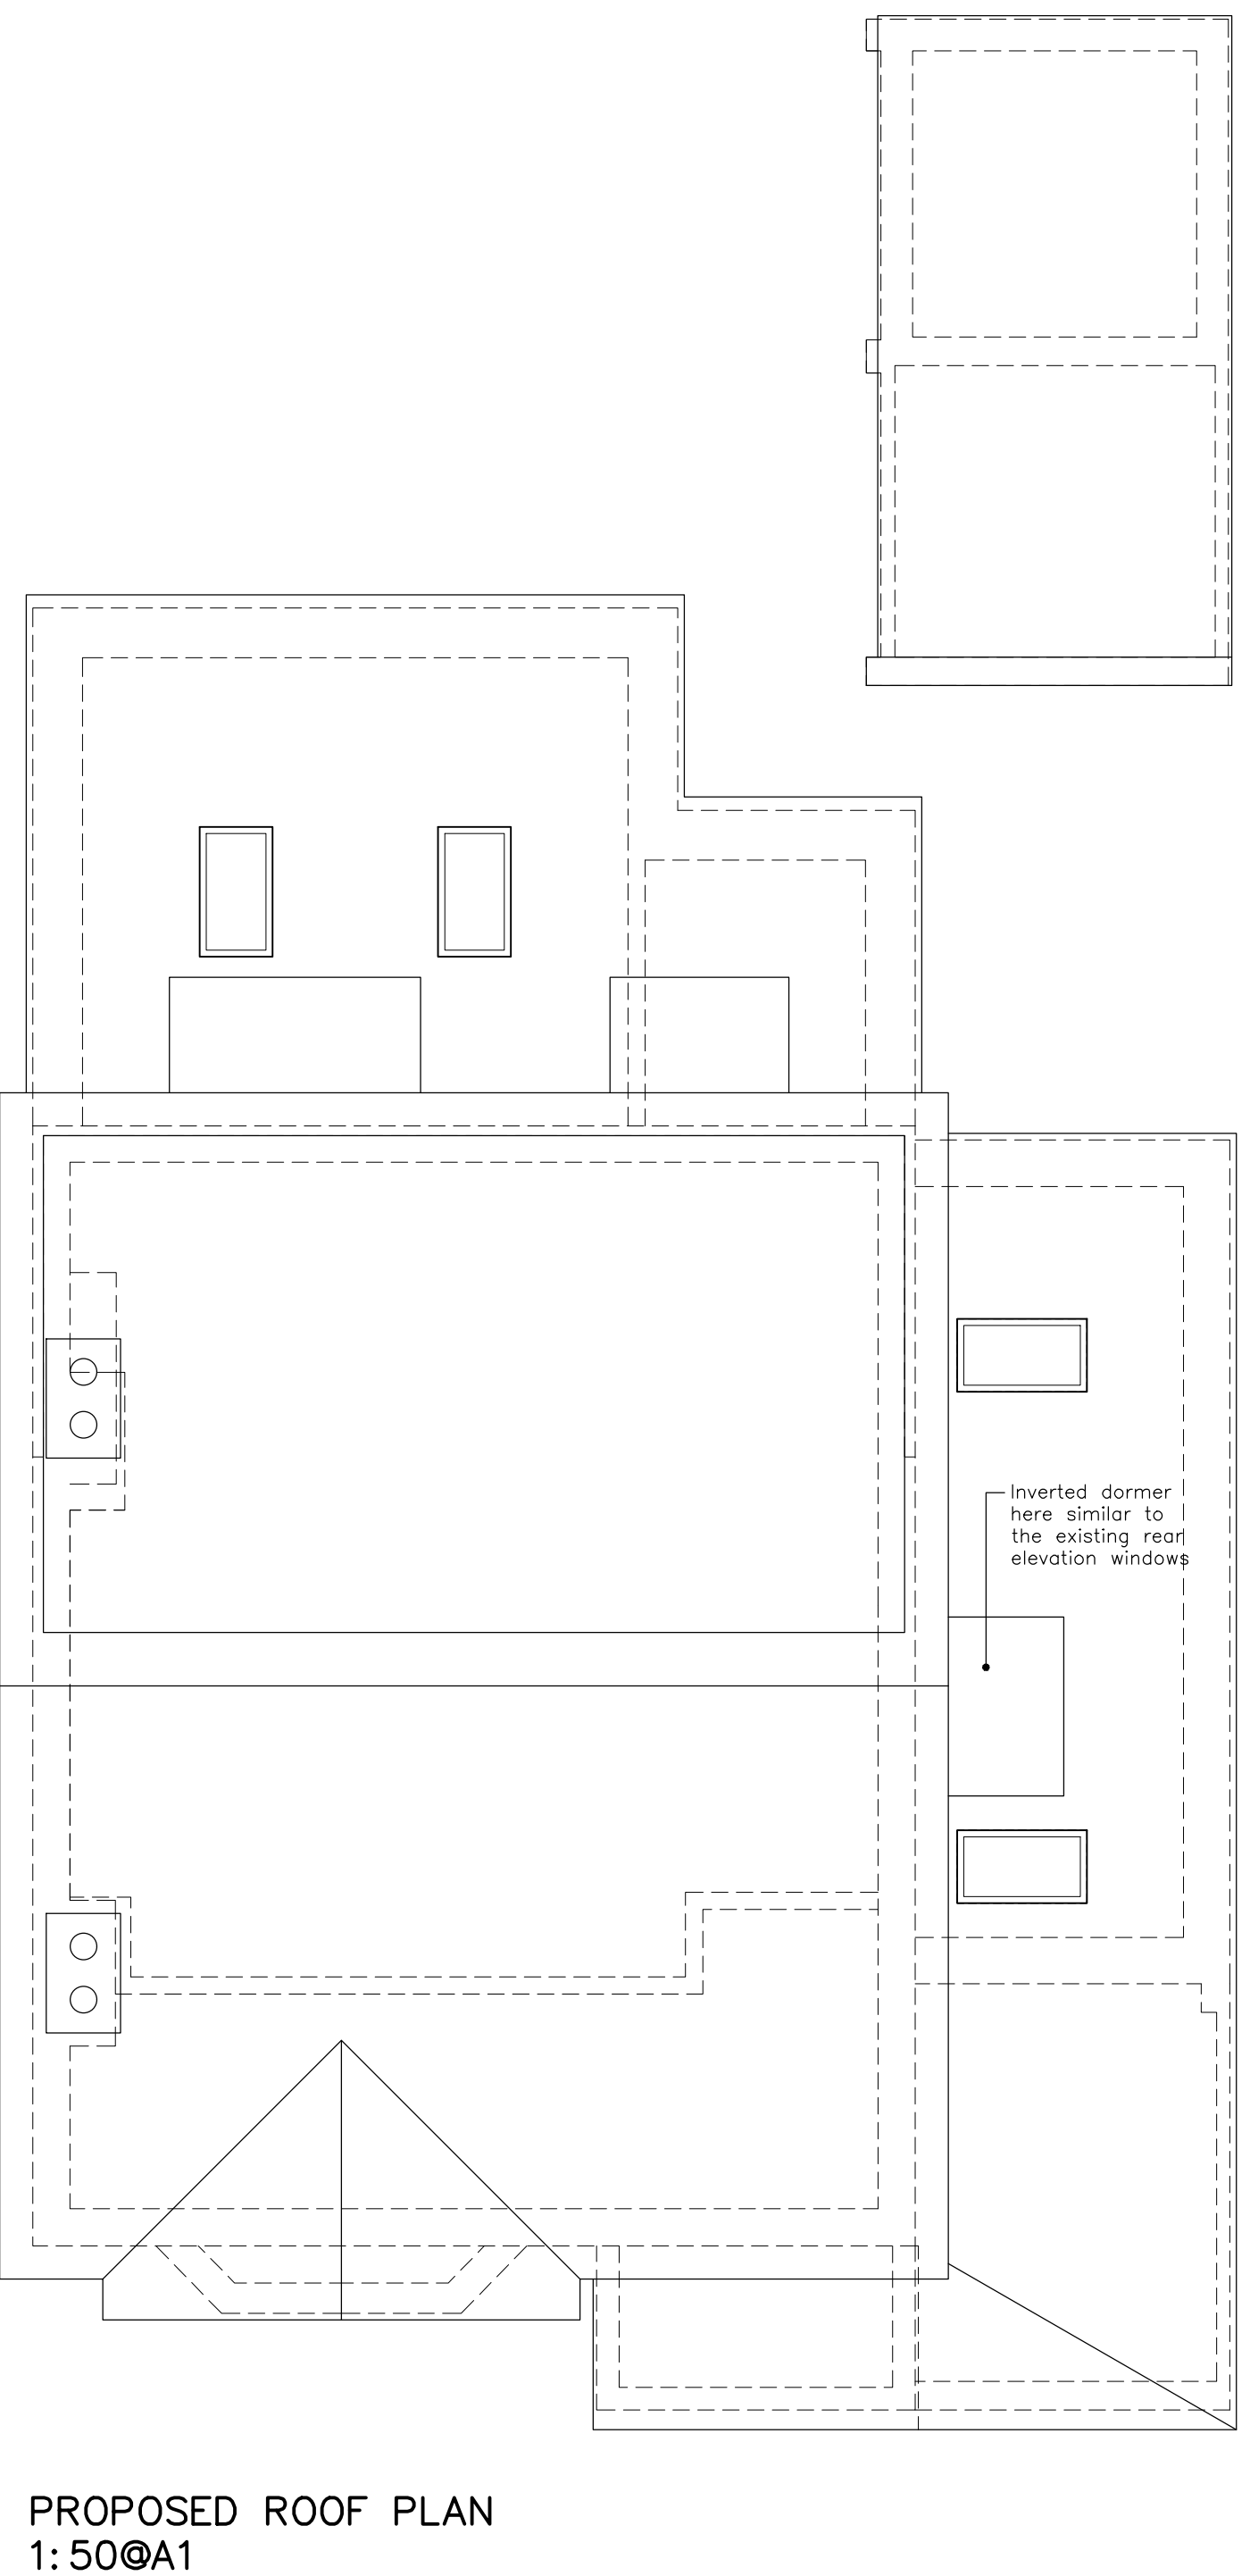
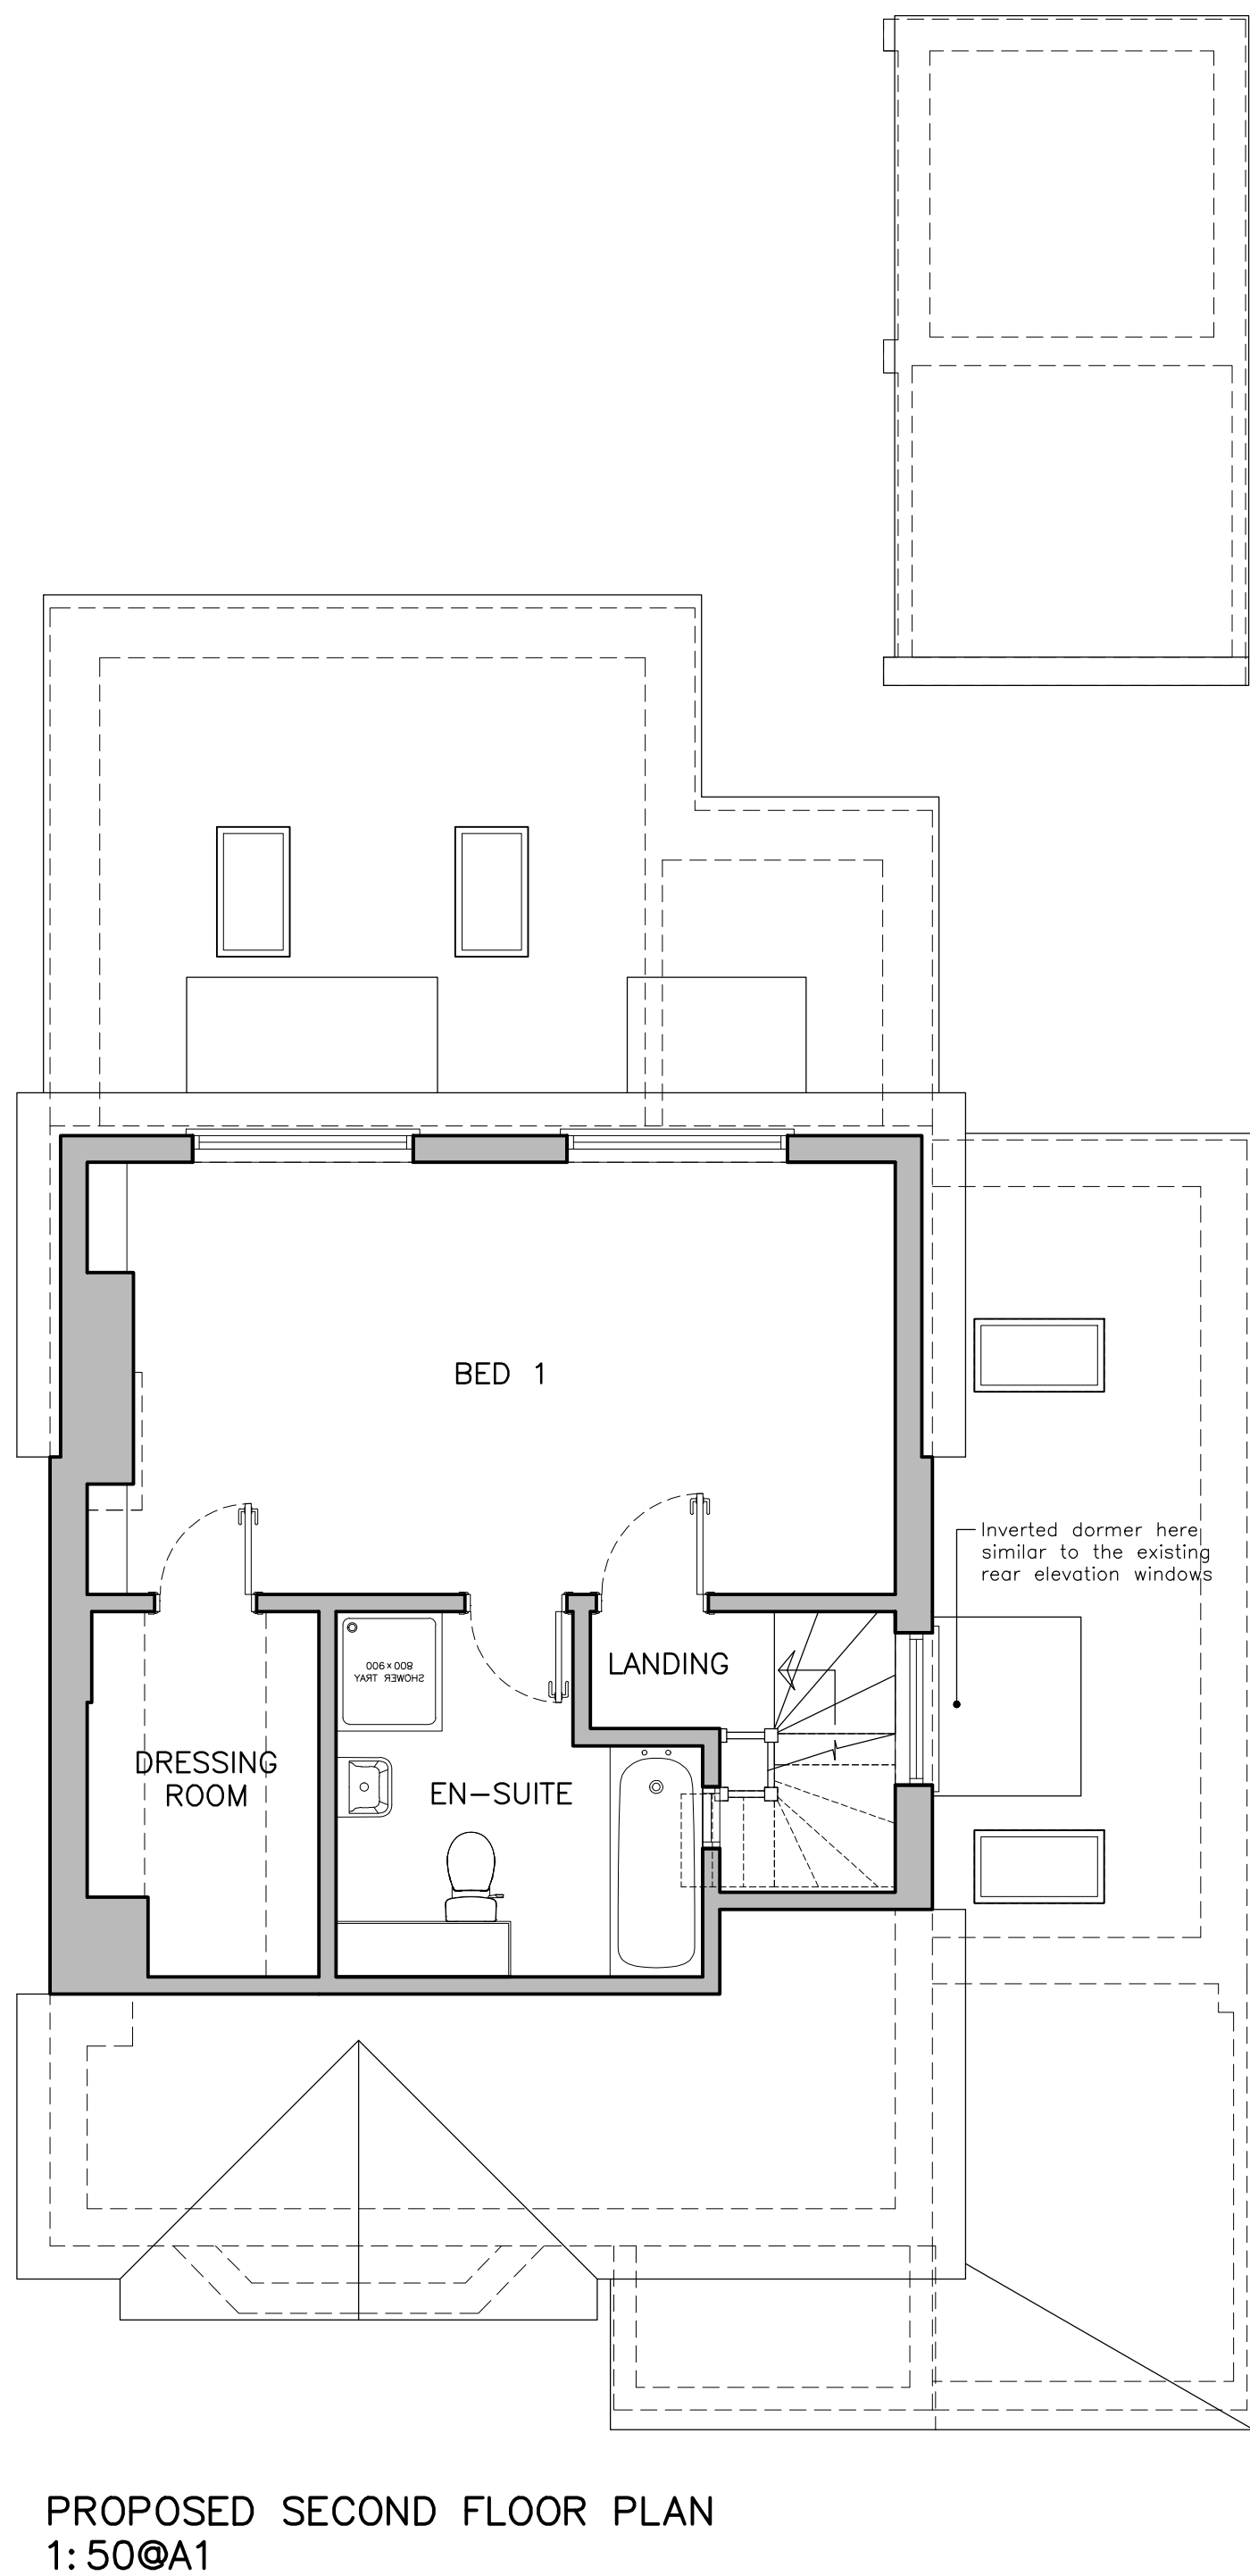
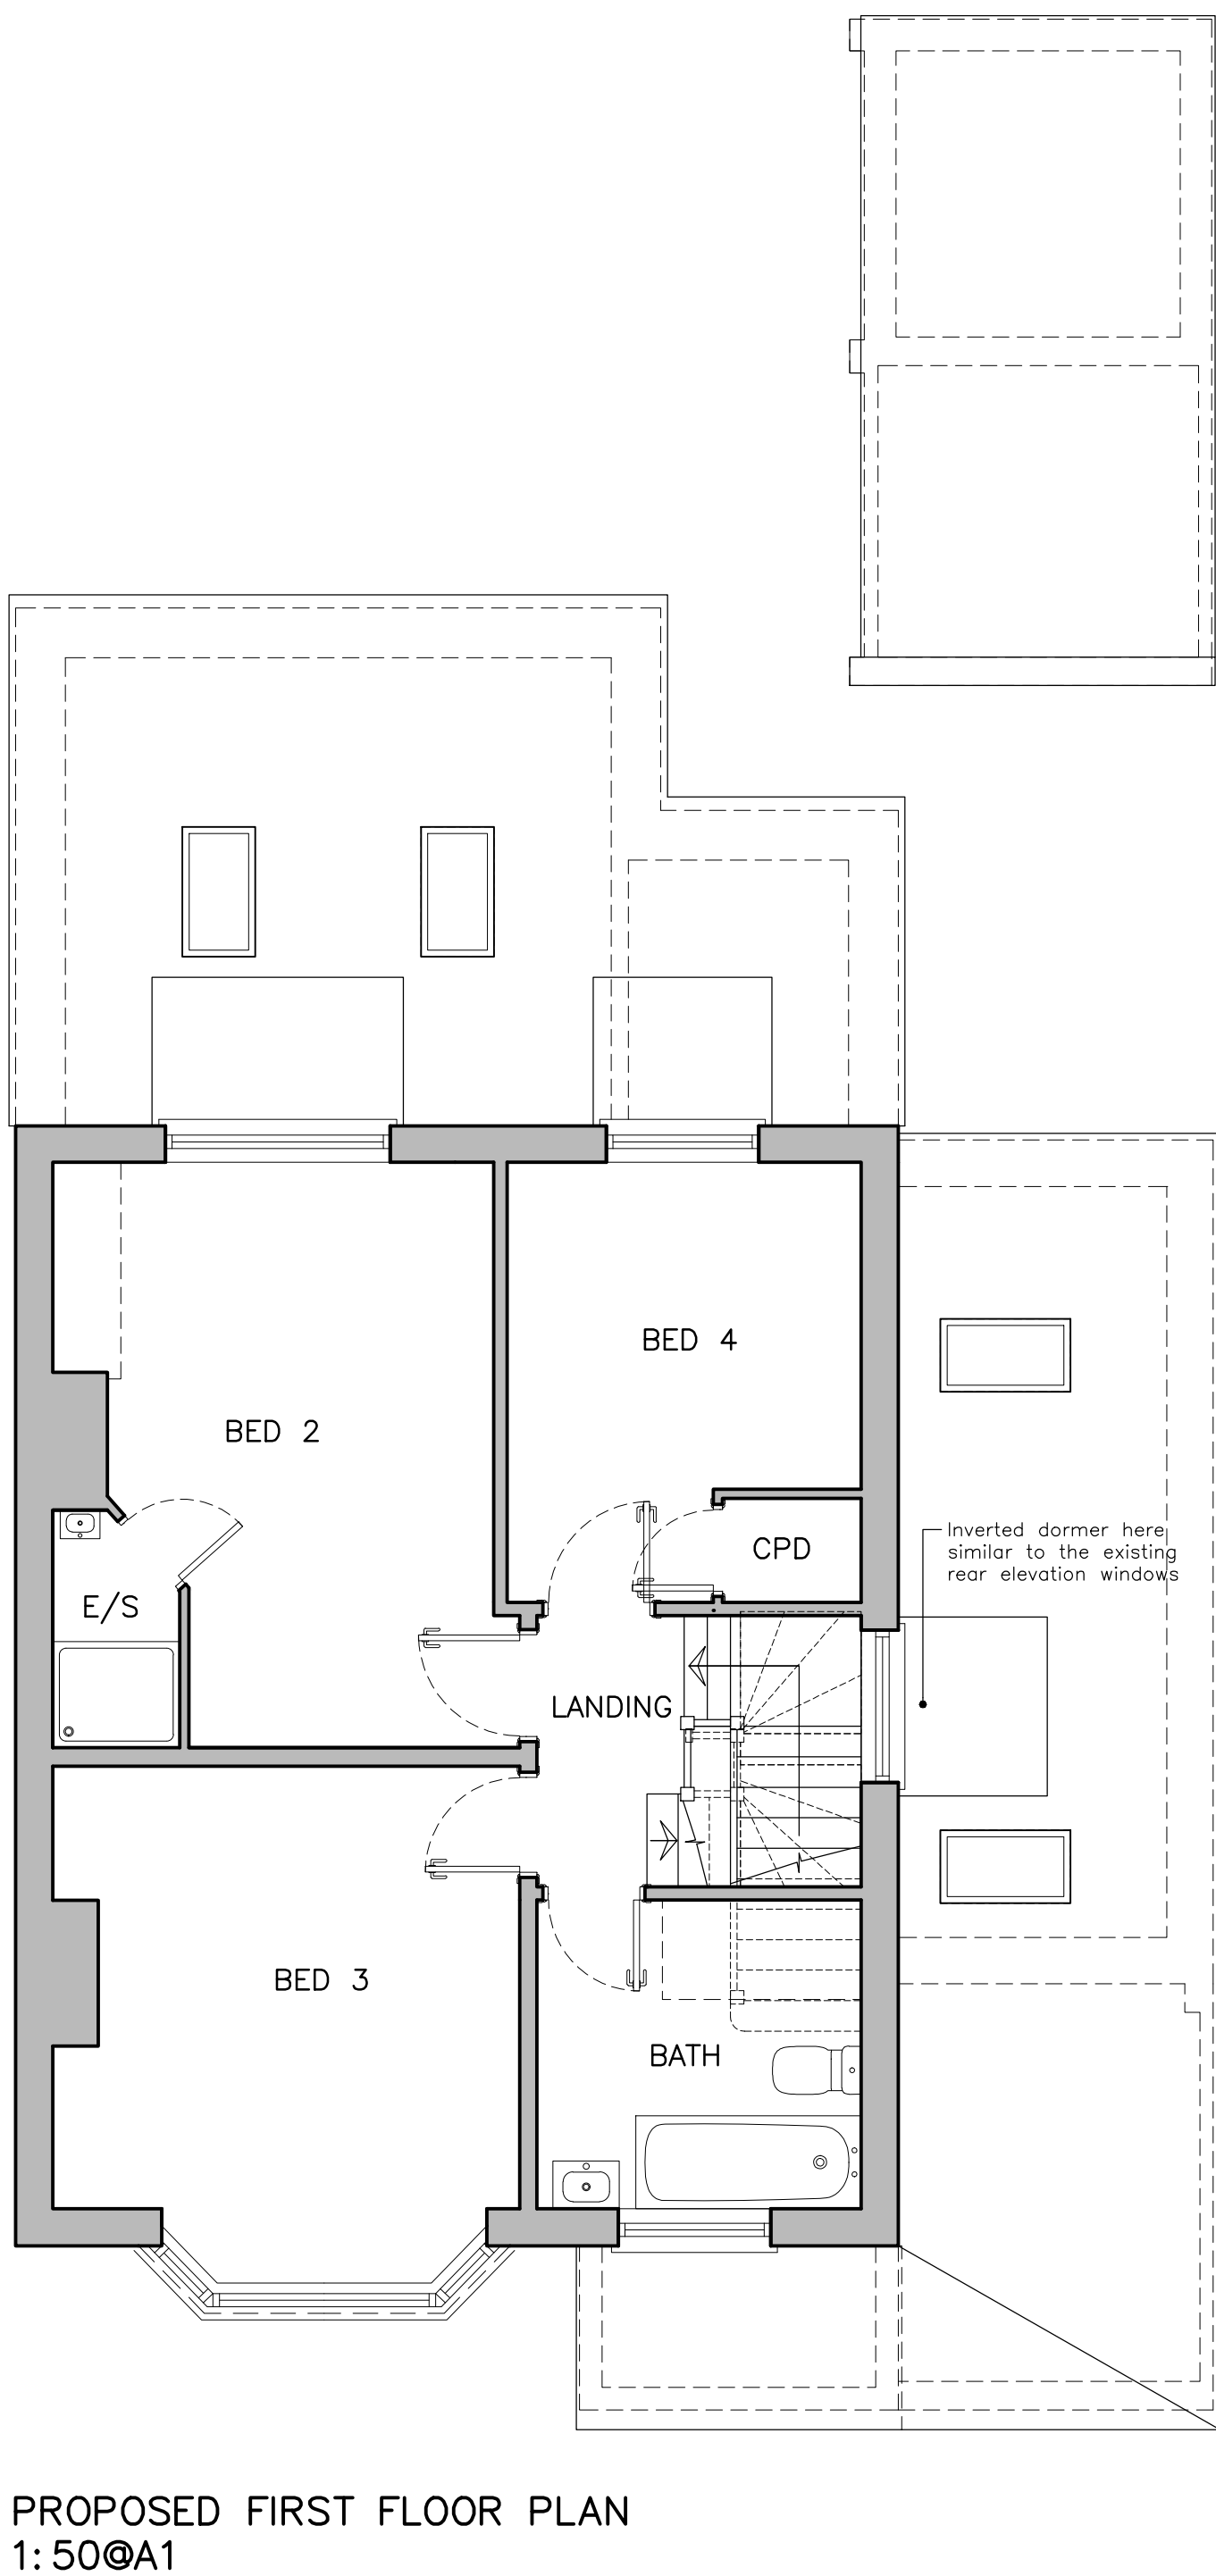


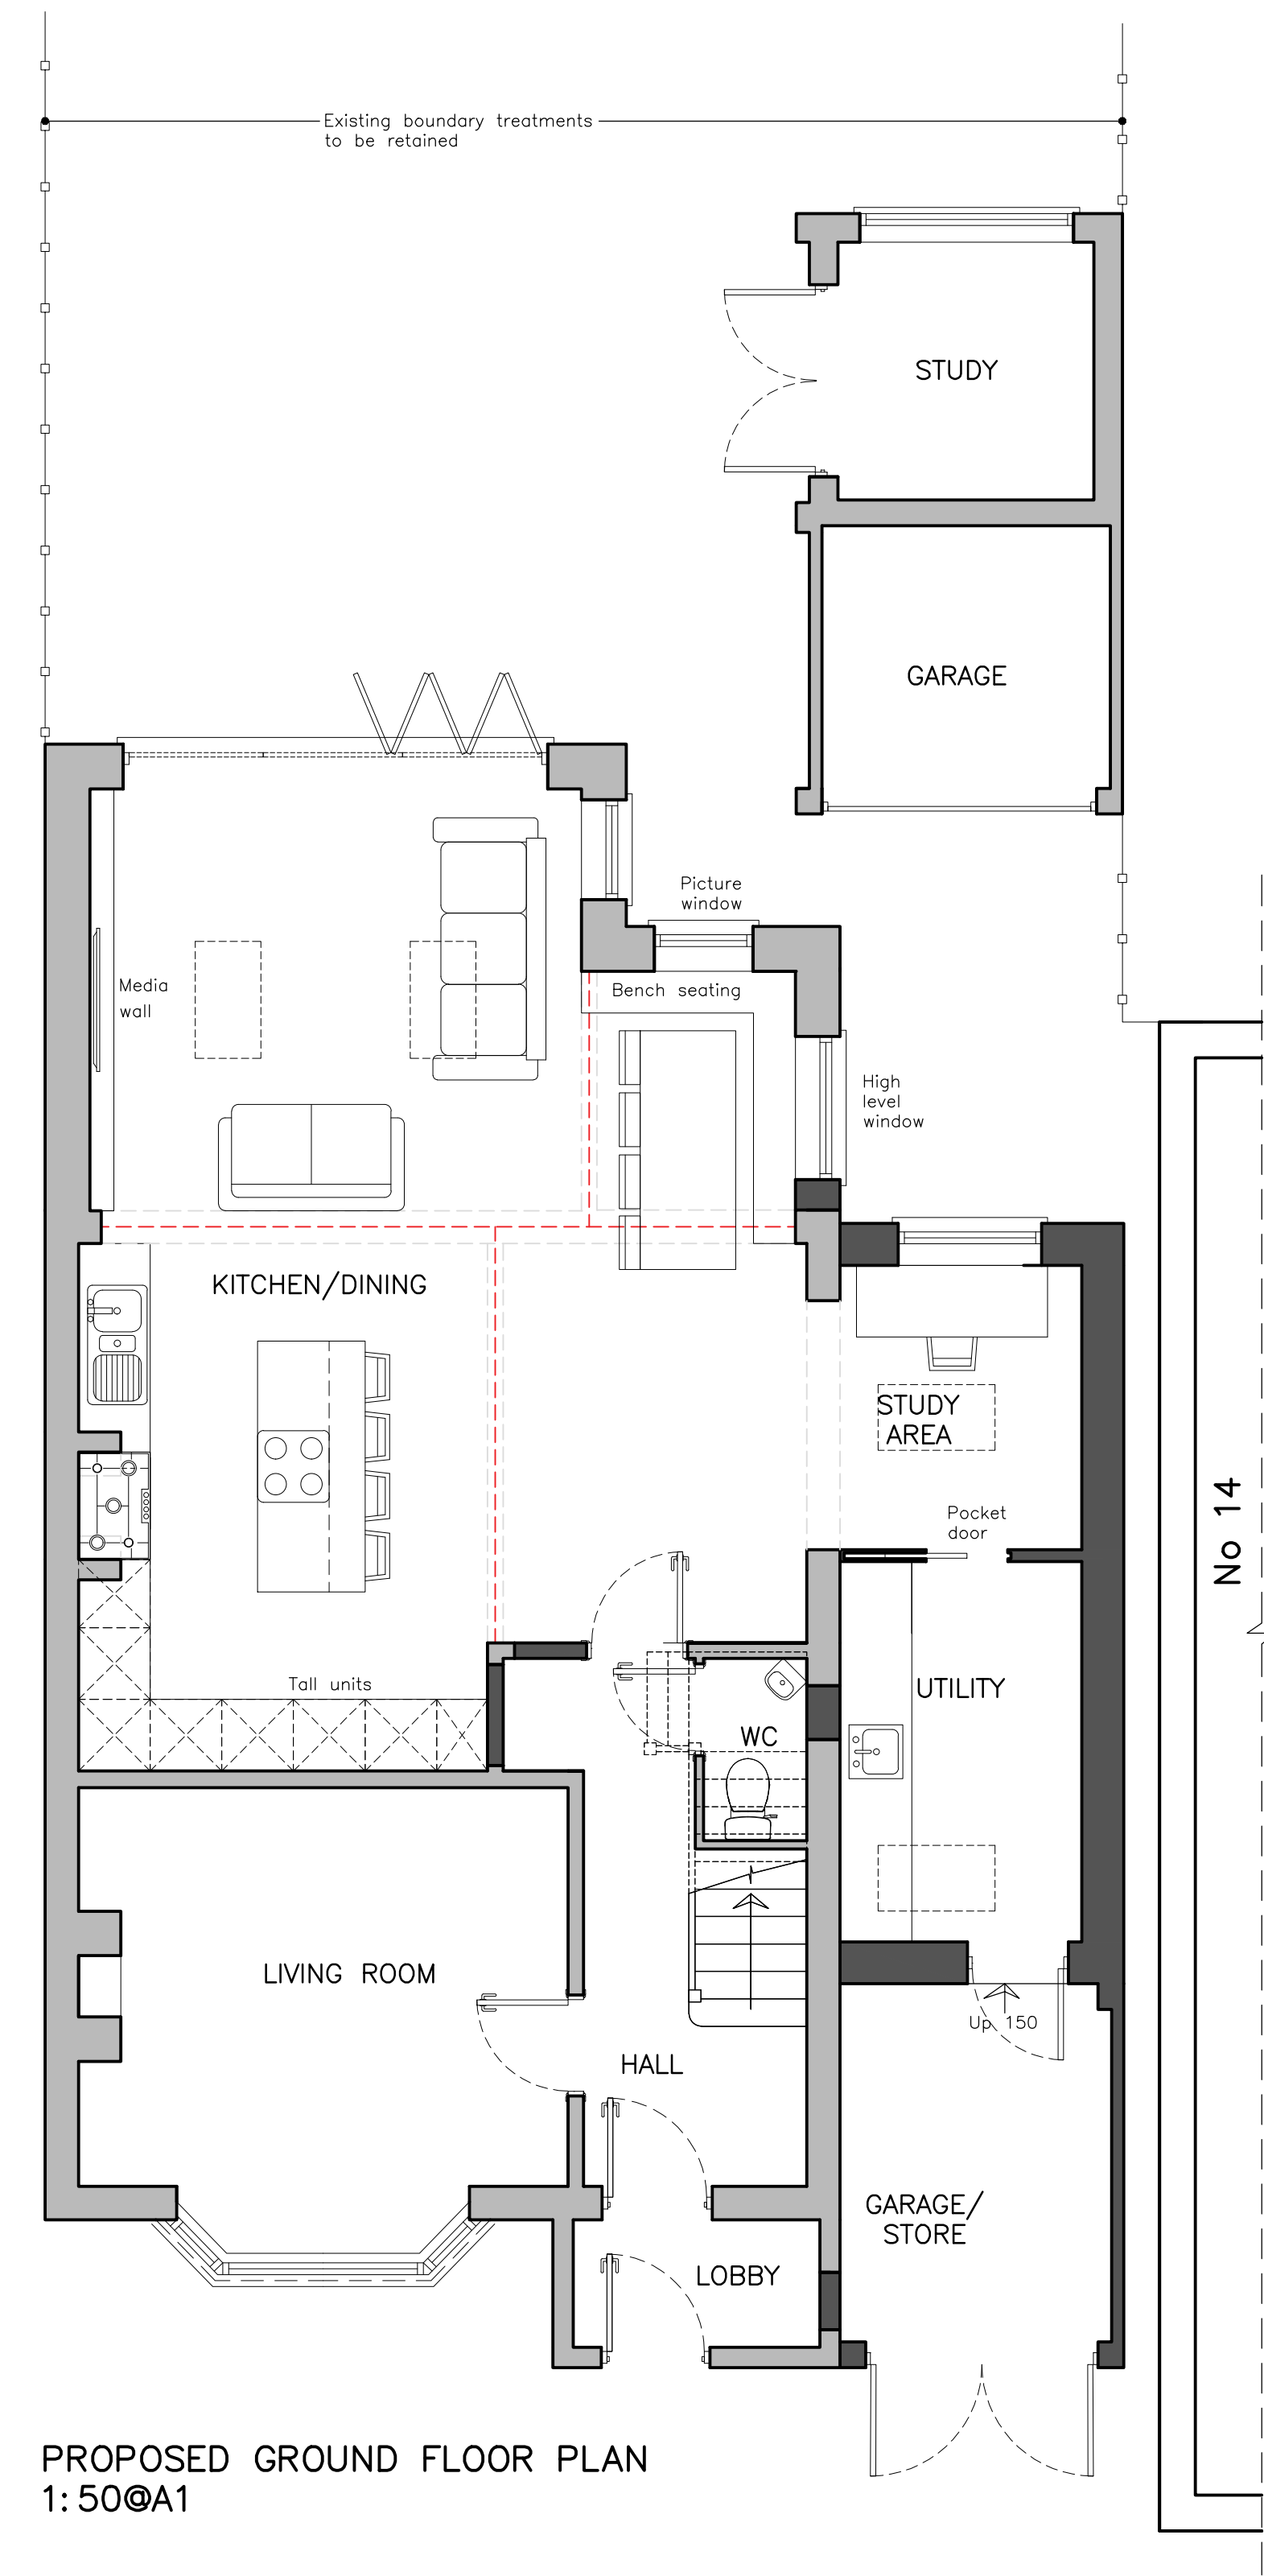

Proposed Plans

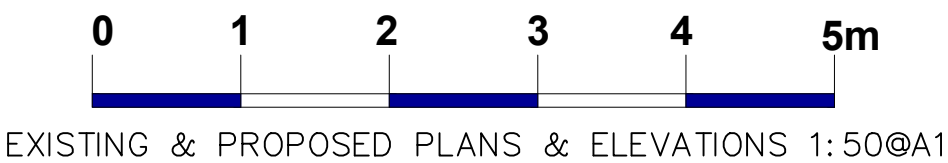

 JDB DESIGN Architectural Services E:JDBdesign@hotmail.co.uk T: +44 (0)787 5393257	Project: 16 Old Hale Way, Hitchin			
	Title: Proposed Plans			
	Scale: As shown @A1	Date: Jan 26	Drawn: JB	Checked: XXX
	Drawing No.: 282/26/102	Revision: -		