



MATERIAL SCHEDULE	
1	Red Multi Facing Brickwork
2	Brindle Plain Clay Roof Tiles
3	Reconstituted Stone Cills and Heads
4	White Ash, uPVC Classic Sash Horns Timber Grain Windows
5	White Ash, uPVC Timber Effect French Doors with Side Lights
6	GRP Chimney
7	Black uPVC Rainwater Goods (Heritage profile)
8	Lead Effect GRP Dormer Windows
9	Black Timber Composite Front Door
10	White uPVC Fascias and Soffit

PROJECT NUMBER	DRAWING NUMBER	REVISION
0205	03_052	/

Notes

Copyright in this drawing remains the property of
Kain Miller Ltd.

All dimensions to be checked on site prior to manufacture, procurement or site works. Client & Architect to be instructed immediately (prior to the above) of any discrepancies.

This drawing has been completed to support a full planning application only.

Prior to any works on site Client to appoint Structural Engineer independently of architectural appointment. Drawings to be read in conjunction with Structural Information, Design and Details issued under separate cover.


All works and specifications to be agreed between Contractor, Client to the satisfaction of the Building Control Officer prior to any work commencing on site.

CDM 2015: Drawing / Design Phase - Under CDM 2015 Regulations, the architect has not been appointed as Principal Designer and has been appointed to produce planning and Building Regulation drawings only. Upon submission of the Building Regulations application the architects appointment will terminate.

Construction Phase - Under CDM 2015 Regulations the architect is not administrating / running the build process. the CDM 2015 Principal Contractor and Client duties will be part of the Main Contractors responsibility and not the initial Principal Designer.



SIDE ELEVATION (PLOT 6)
AS PROPOSED
TO BE READ IN CONJUNCTION WITH DEVELOPMENT ENGINEERS DESIGNS

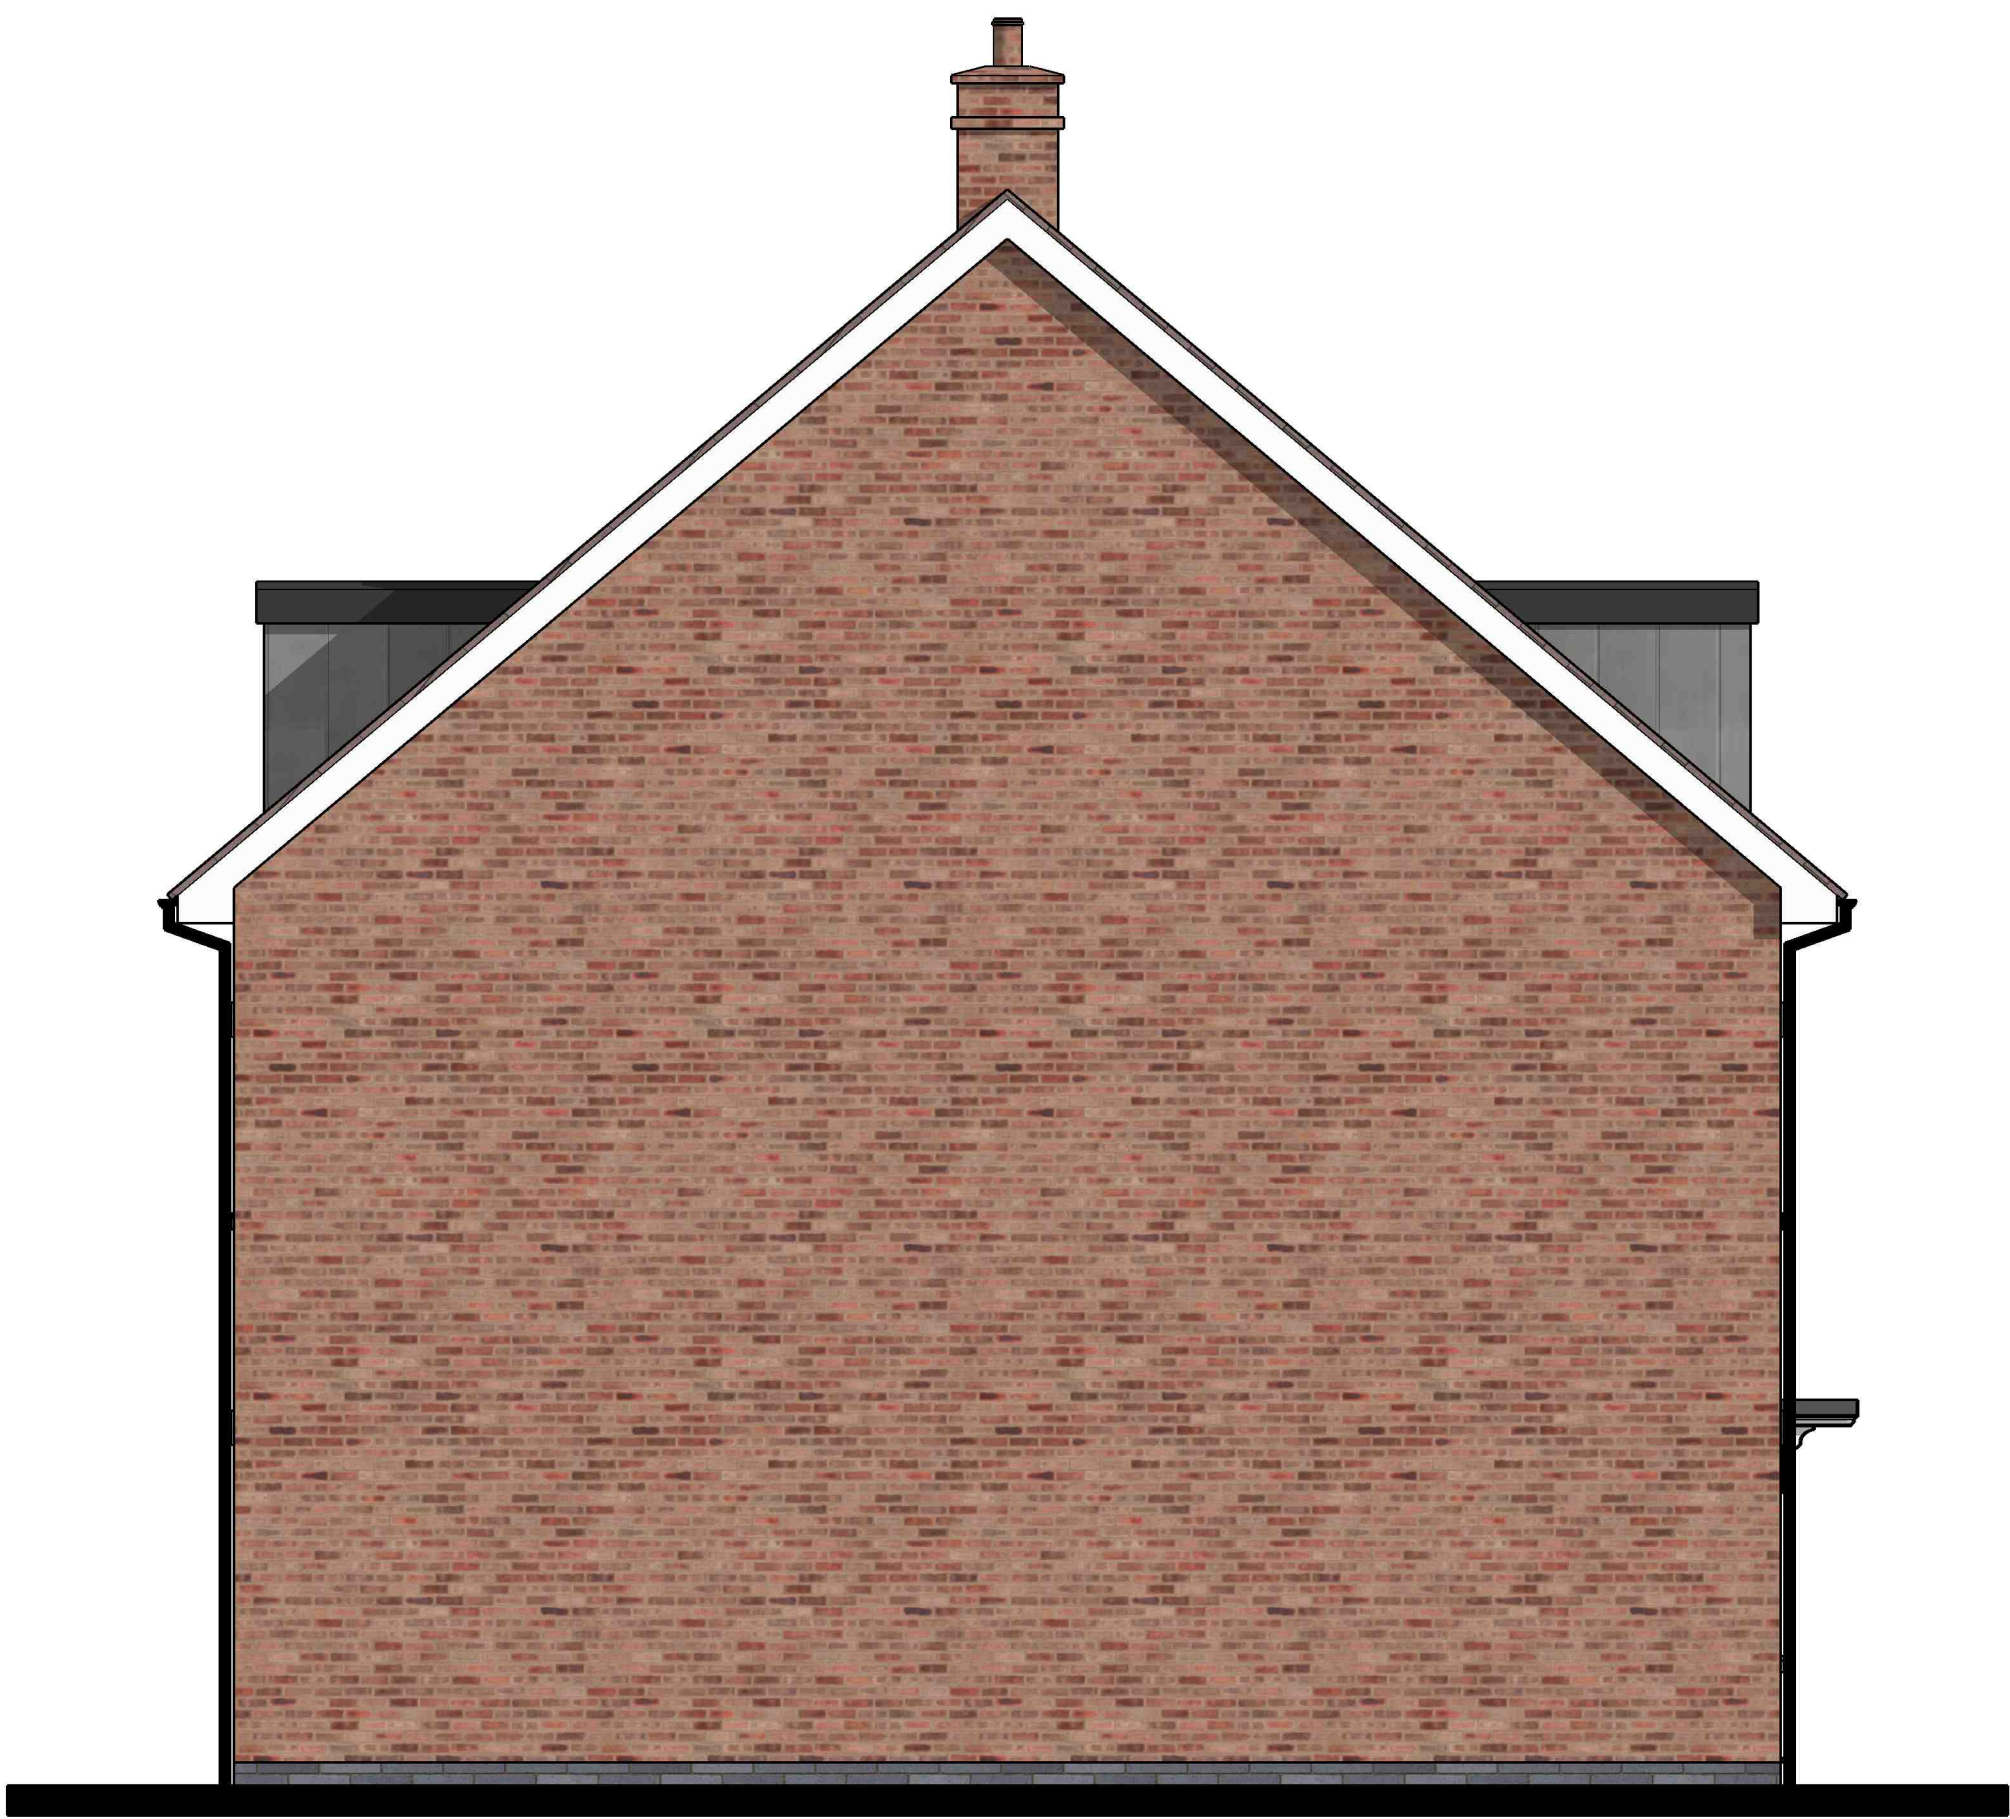

SIDE ELEVATION (PLOT 3)
AS PROPOSED
TO BE READ IN CONJUNCTION WITH DEVELOPMENT ENGINEERS DESIGNS

	
PROJECT 6 no. 3-Bedroom Townhouses Princes Mews, Royston Kain Miller Ltd	
DRAWING TITLE SIDE ELEVATIONS As Proposed	
DRAWN BY VG	CHECKED BY DK
SCALE 1: 50 @ A1	DATE August 2006
DRAWING NUMBER 02_052	