


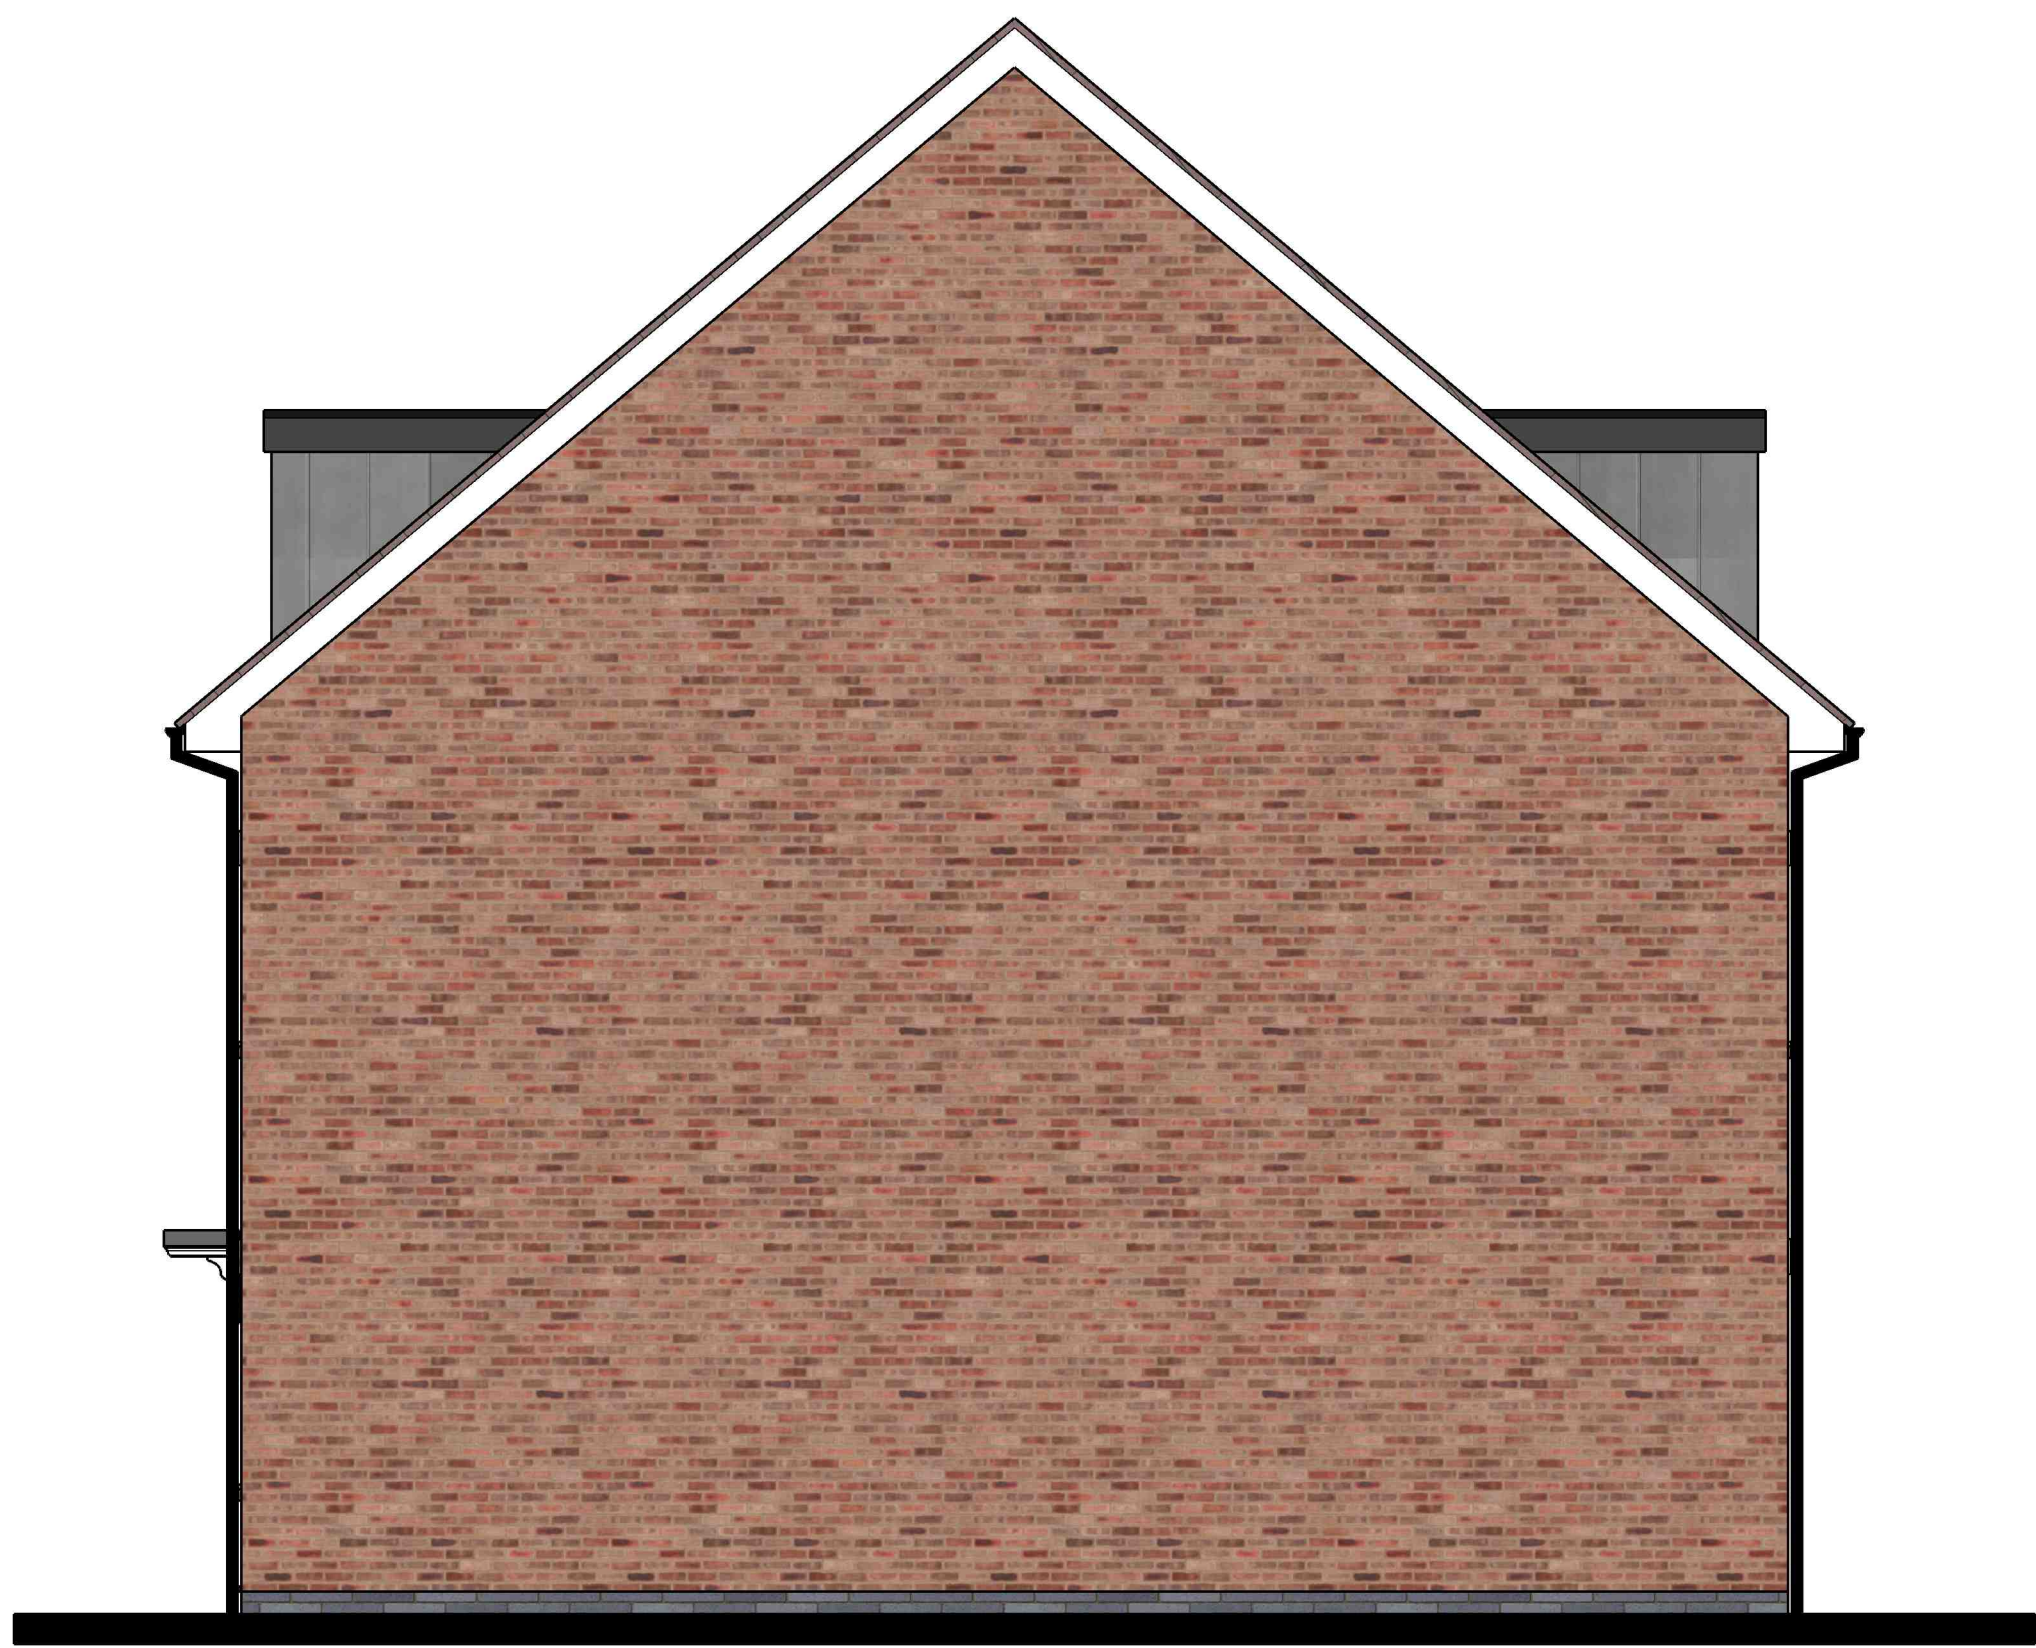

SIDE ELEVATION (PLOT 1)
AS PROPOSED
TO BE READ IN CONJUNCTION WITH DEVELOPMENT ENGINEERS DESIGNS



SIDE ELEVATION (PLOT 4)
AS PROPOSED
TO BE READ IN CONJUNCTION WITH DEVELOPMENT ENGINEERS DESIGNS

MATERIAL SCHEDULE	
1	Red Multi Facing Brickwork
2	Brindle Plain Clay Roof Tiles
3	Reconstituted Stone Cills and Heads
4	White Ash, uPVC Classic Sash Horns Timber Grain Windows
5	White Ash, uPVC Timber Effect French Doors with Side Lights
6	GRP Chimney
7	Black uPVC Rainwater Goods (Heritage profile)
8	Lead Effect GRP Dormer Windows
9	Black Timber Composite Front Door
10	White uPVC Fascias and Soffit

[illegible]