


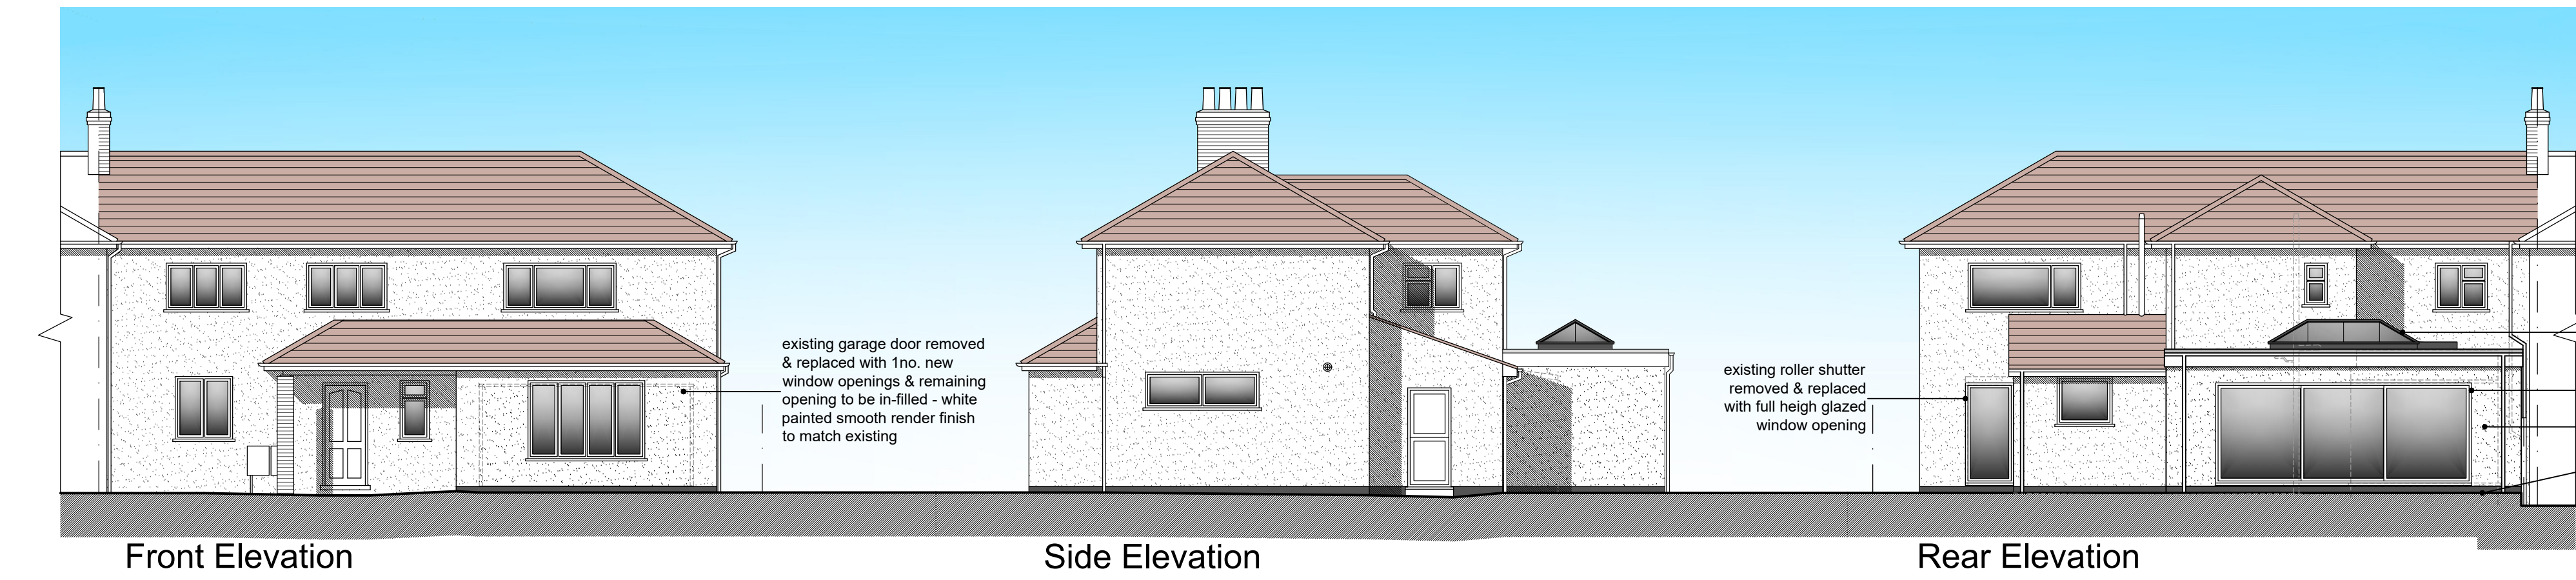

notes:

any discrepancies should be reported immediately






all dimensions should be checked on site prior to commencement of work

site/survey based on ordnance survey information provided by prodart systems plc, (www.promap.co.uk) prodart does not guarantee that all past or current uses or features will be identified in the product

the product does not give details about the actual state or condition of the site nor should it be used or taken to indicate or exclude actual suitability or unsuitability of the site for any particular purpose, or relied upon for determining salability or value, or used as a substitute for any physical investigation or inspection.

© HERTFORD PLANNING SERVICE

note when printing off pdf's. it is the responsibility of the user to verify that the resulting prints are to scale on the appropriate sized sheet. also that the scale bars on the plan measure correctly.

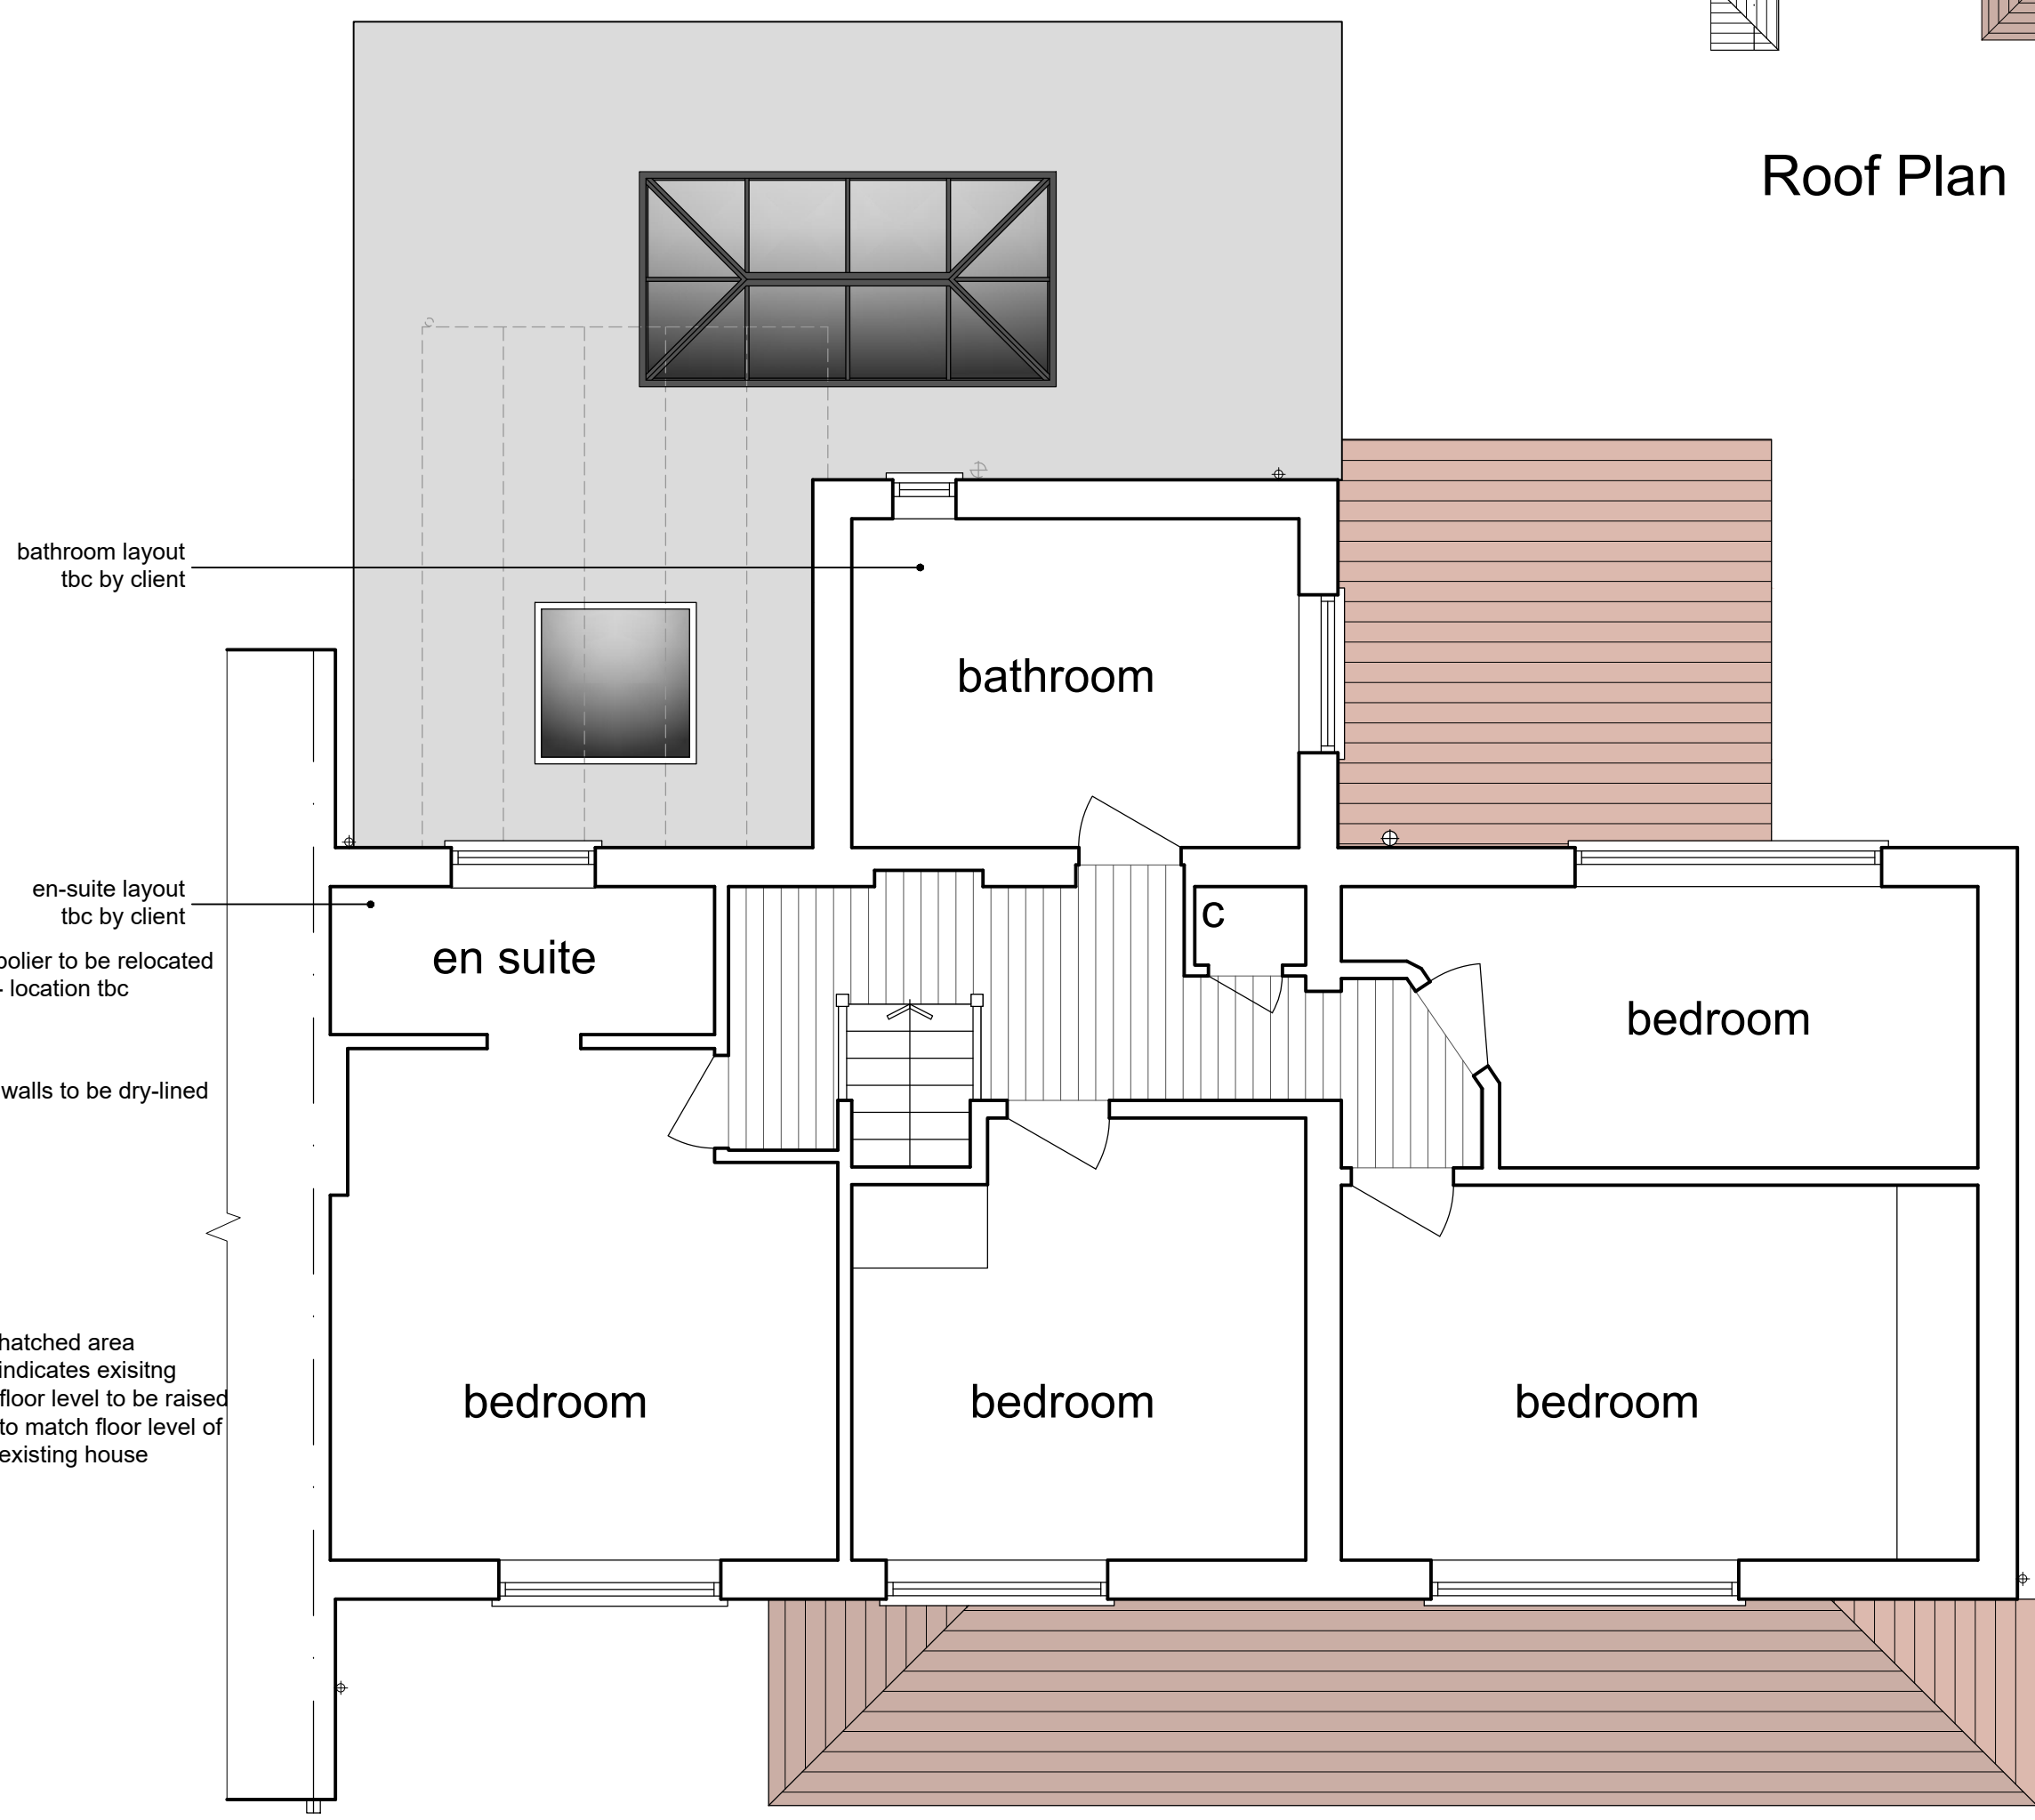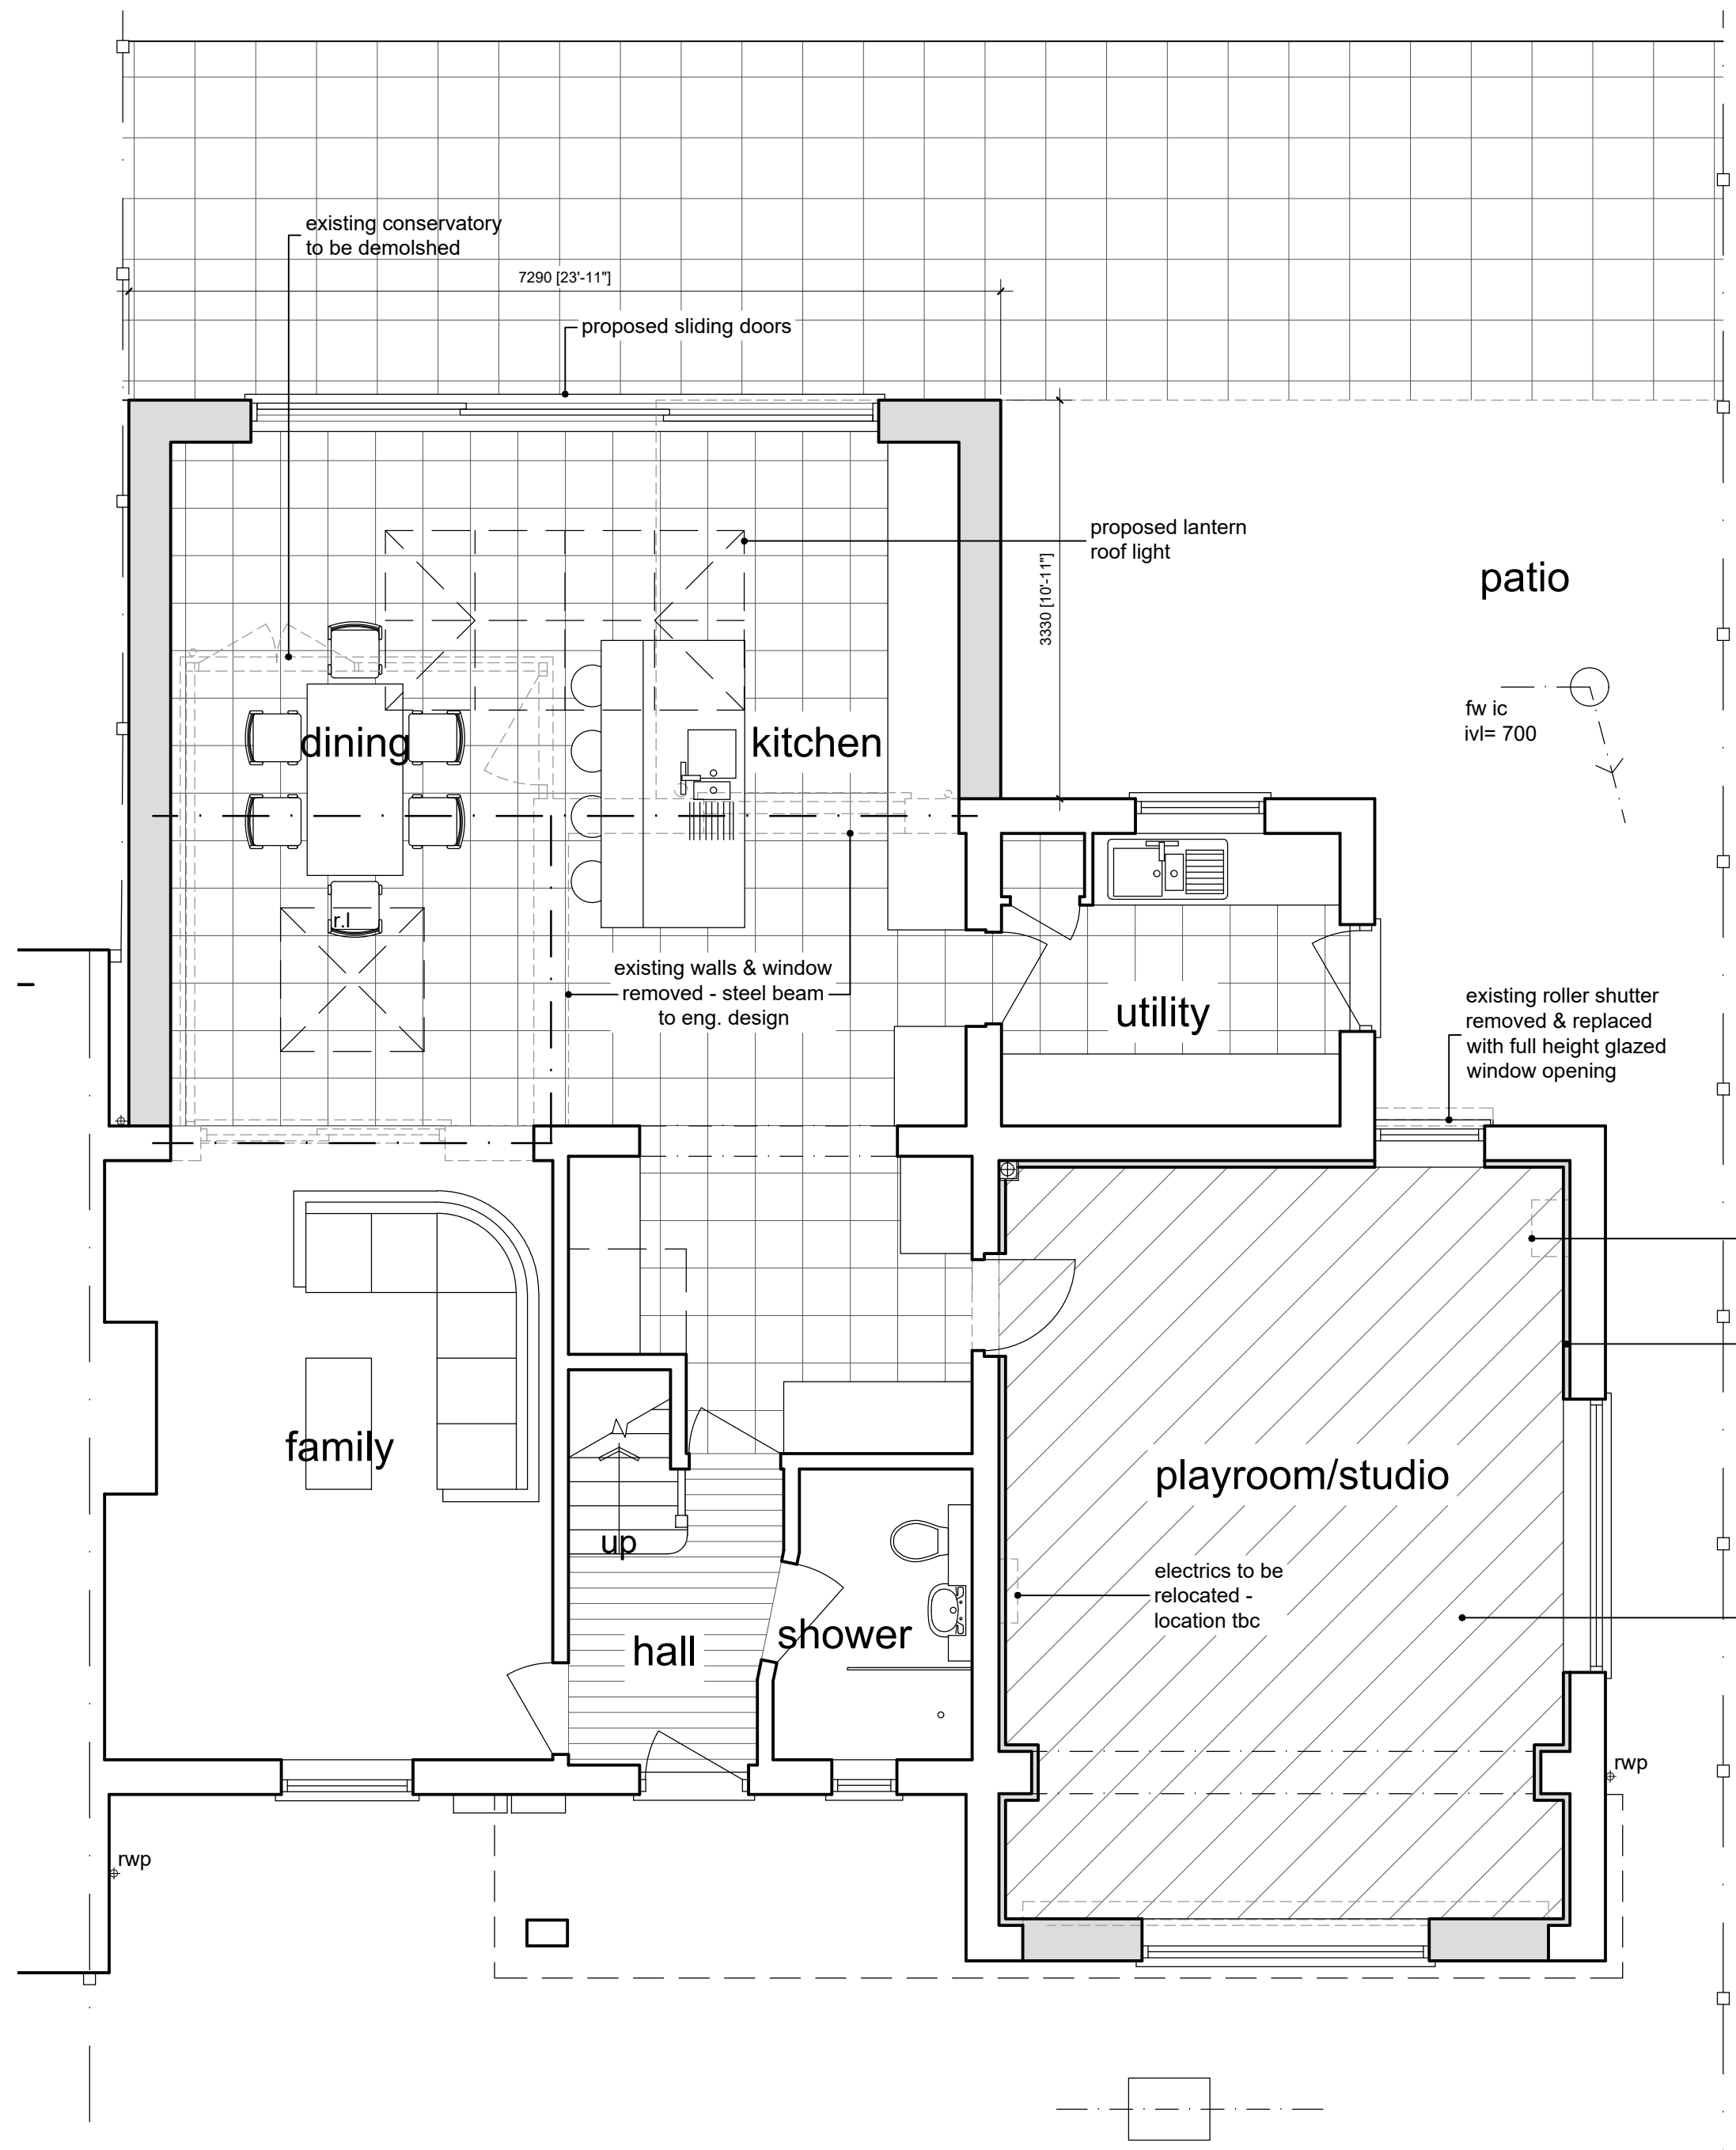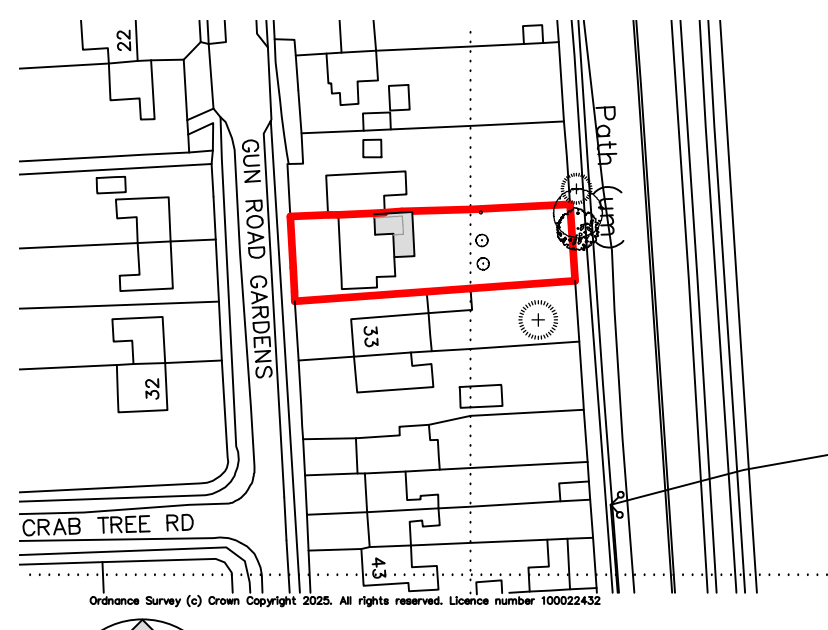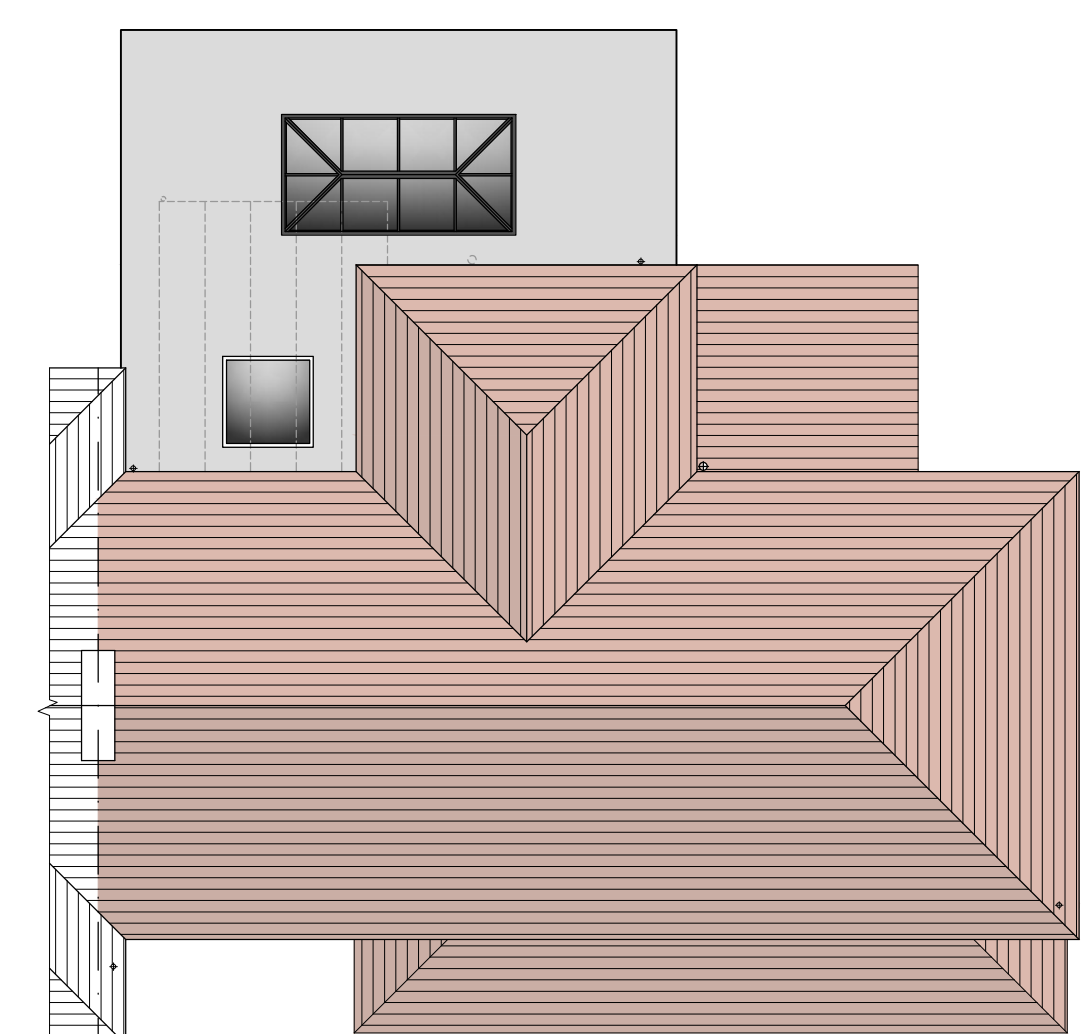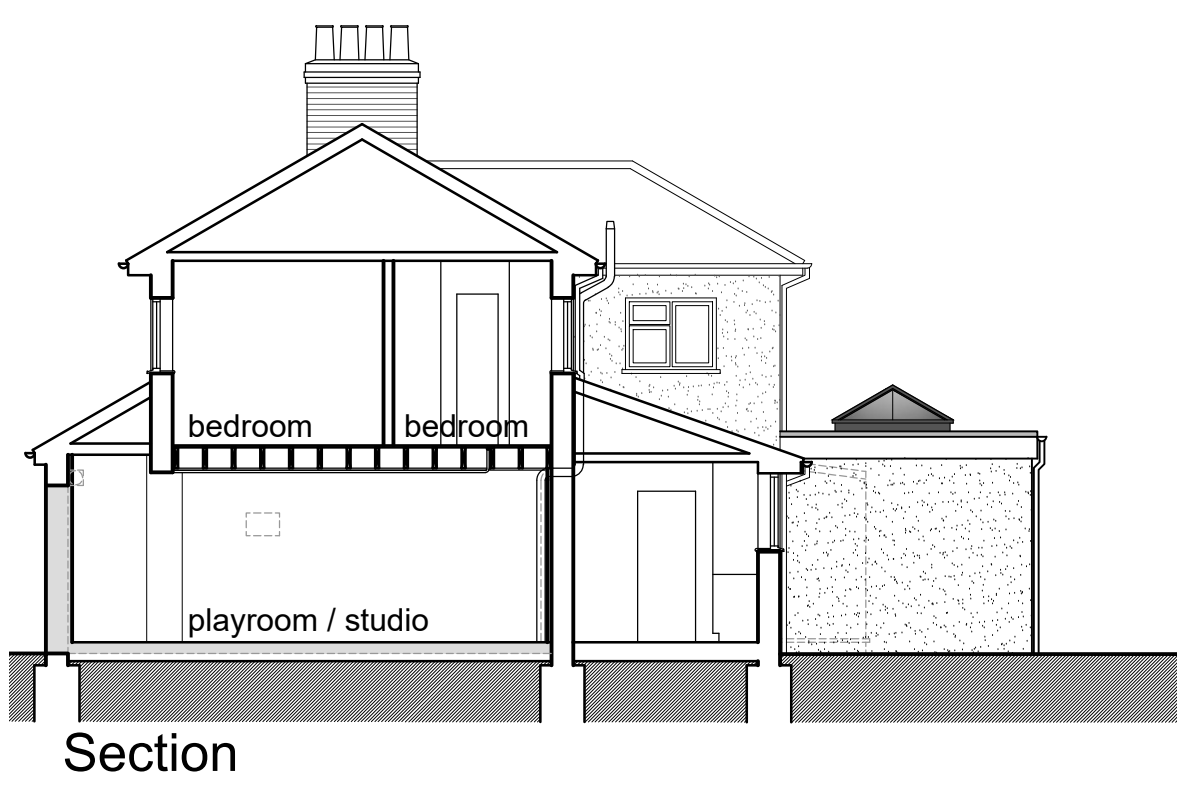

Ground Floor Plan

First Floor Plan

1:2500	0	1	50m	100m	200m
1:2500	0	5m	25m	50m	100m
1:2500	0	10m	20m	40m	80m
1:2500	0	2m	4m	8m	16m
1:1250	0	1m	2m	4m	8m
1:500	0	0.5m	1m	2m	4m

Date	Description	Rev
 Hertford Planning Service Architecture & Planning		
Westgate House, 37-41 Castle Street, Hertford, Herts SG14 1HH Tel: 01992 552173 Email: contact@hertfordplanning.co.uk www.hertfordplanning.co.uk		
 CIAT CHARTERED PRACTICE		
Project	Gun Road Gardens 31 Knebworth SG3 6ED	
Drawing	OPTION 1 PROPOSED Plans & Elevations	
Date	05/02/2026	
Scale	1:50; 1:100	
Sheet size	A1	
Drawn	GPS	
21089-P001-B		