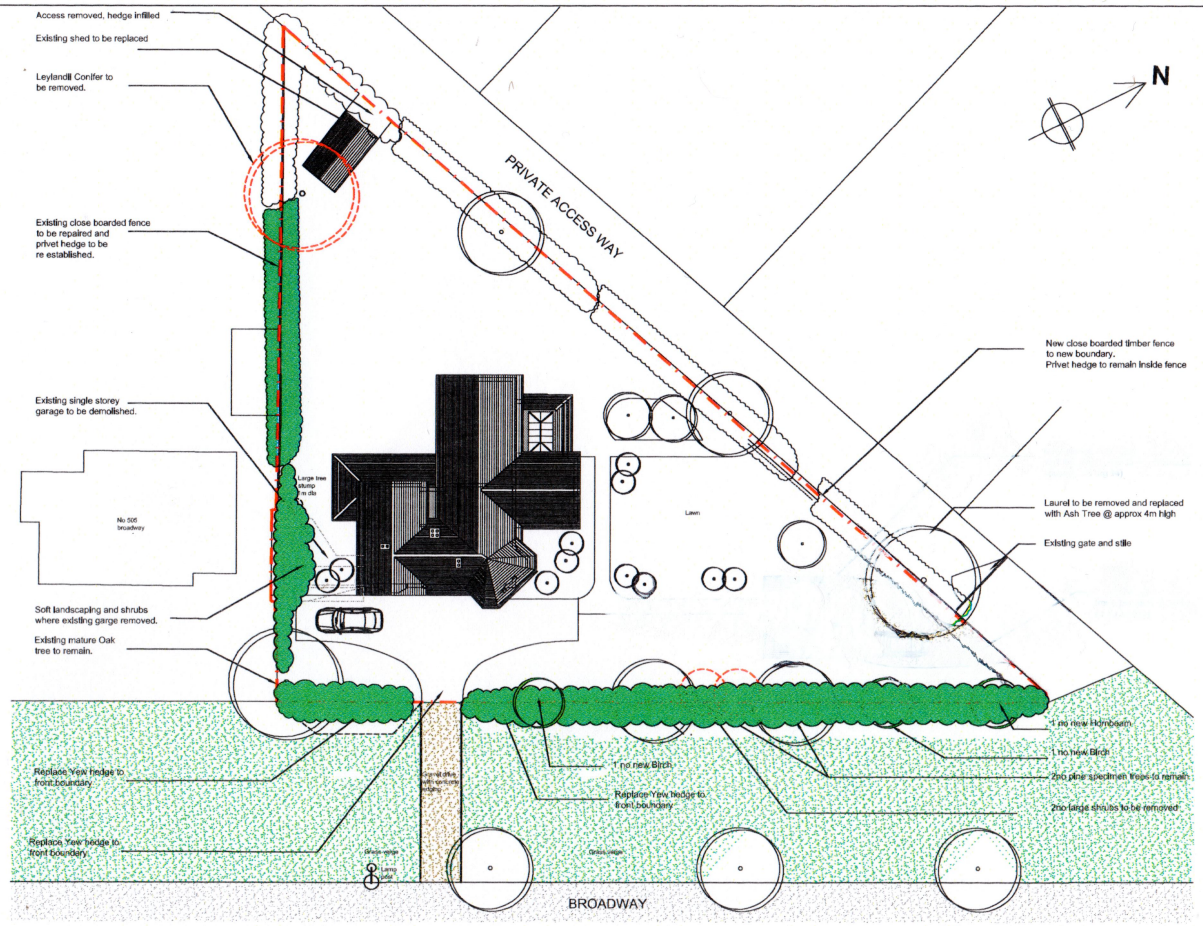

PROPOSED SITE LAYOUT 1:200

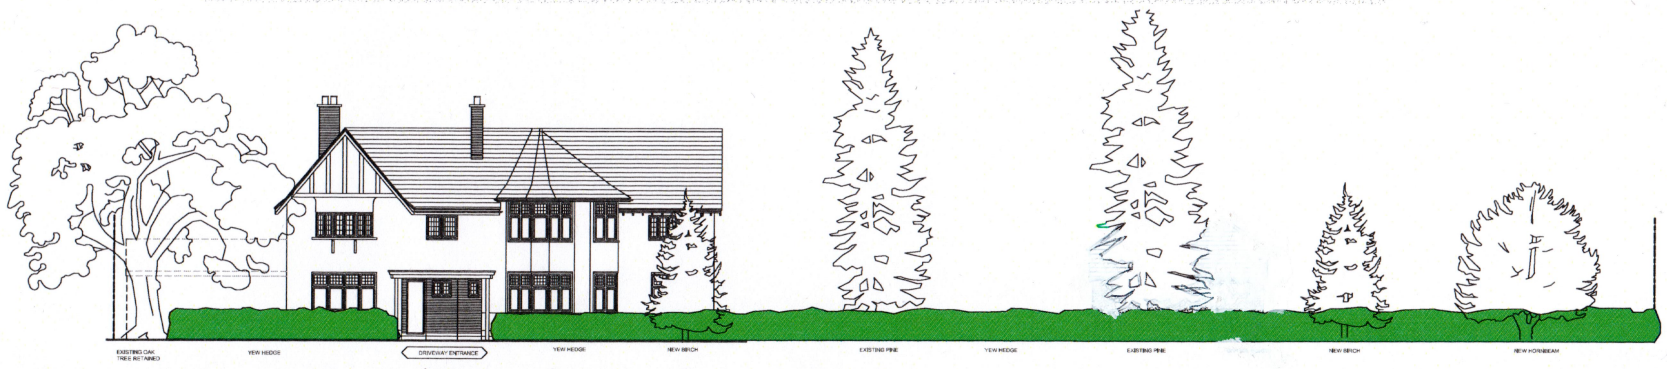

PROPOSED STREET VIEW 1:100

CONTACT	NOTES	REVISIONS
www.provendesign.co.uk e: marksimmons@provendesign.co.uk m: 07972 284343 t: 01622 745144		REV A REVISED GARAGE AND ACCESS POSITION INDICATED REV B PROPOSED LANDSCAPING REVISED. STREET VIEW ADDED REV C ACCESS FROM PRIVATE ACCESS WAY TO OLD EXISTING SHED REMOVED. HEDGE INFILLED. NOTES ADDED

The Copyright of this drawing remains with Proven Design and is not to be reproduced without written approval. Dimensions are not to be scaled from this drawing. The Contractor is to check all dimensions on site and report any discrepancies to the Contract Administrator. This drawing is to be read in conjunction with all other standard documentation.

PROVEN DESIGN
ARCHITECTS DESIGN MANAGEMENT BREEAM

PROPOSED EXTENSION for Mr Paul White 503, Broadway, Letchworth

PROPOSED SITE LAYOUT	07	C	1:200@A3	APRIL 2018