
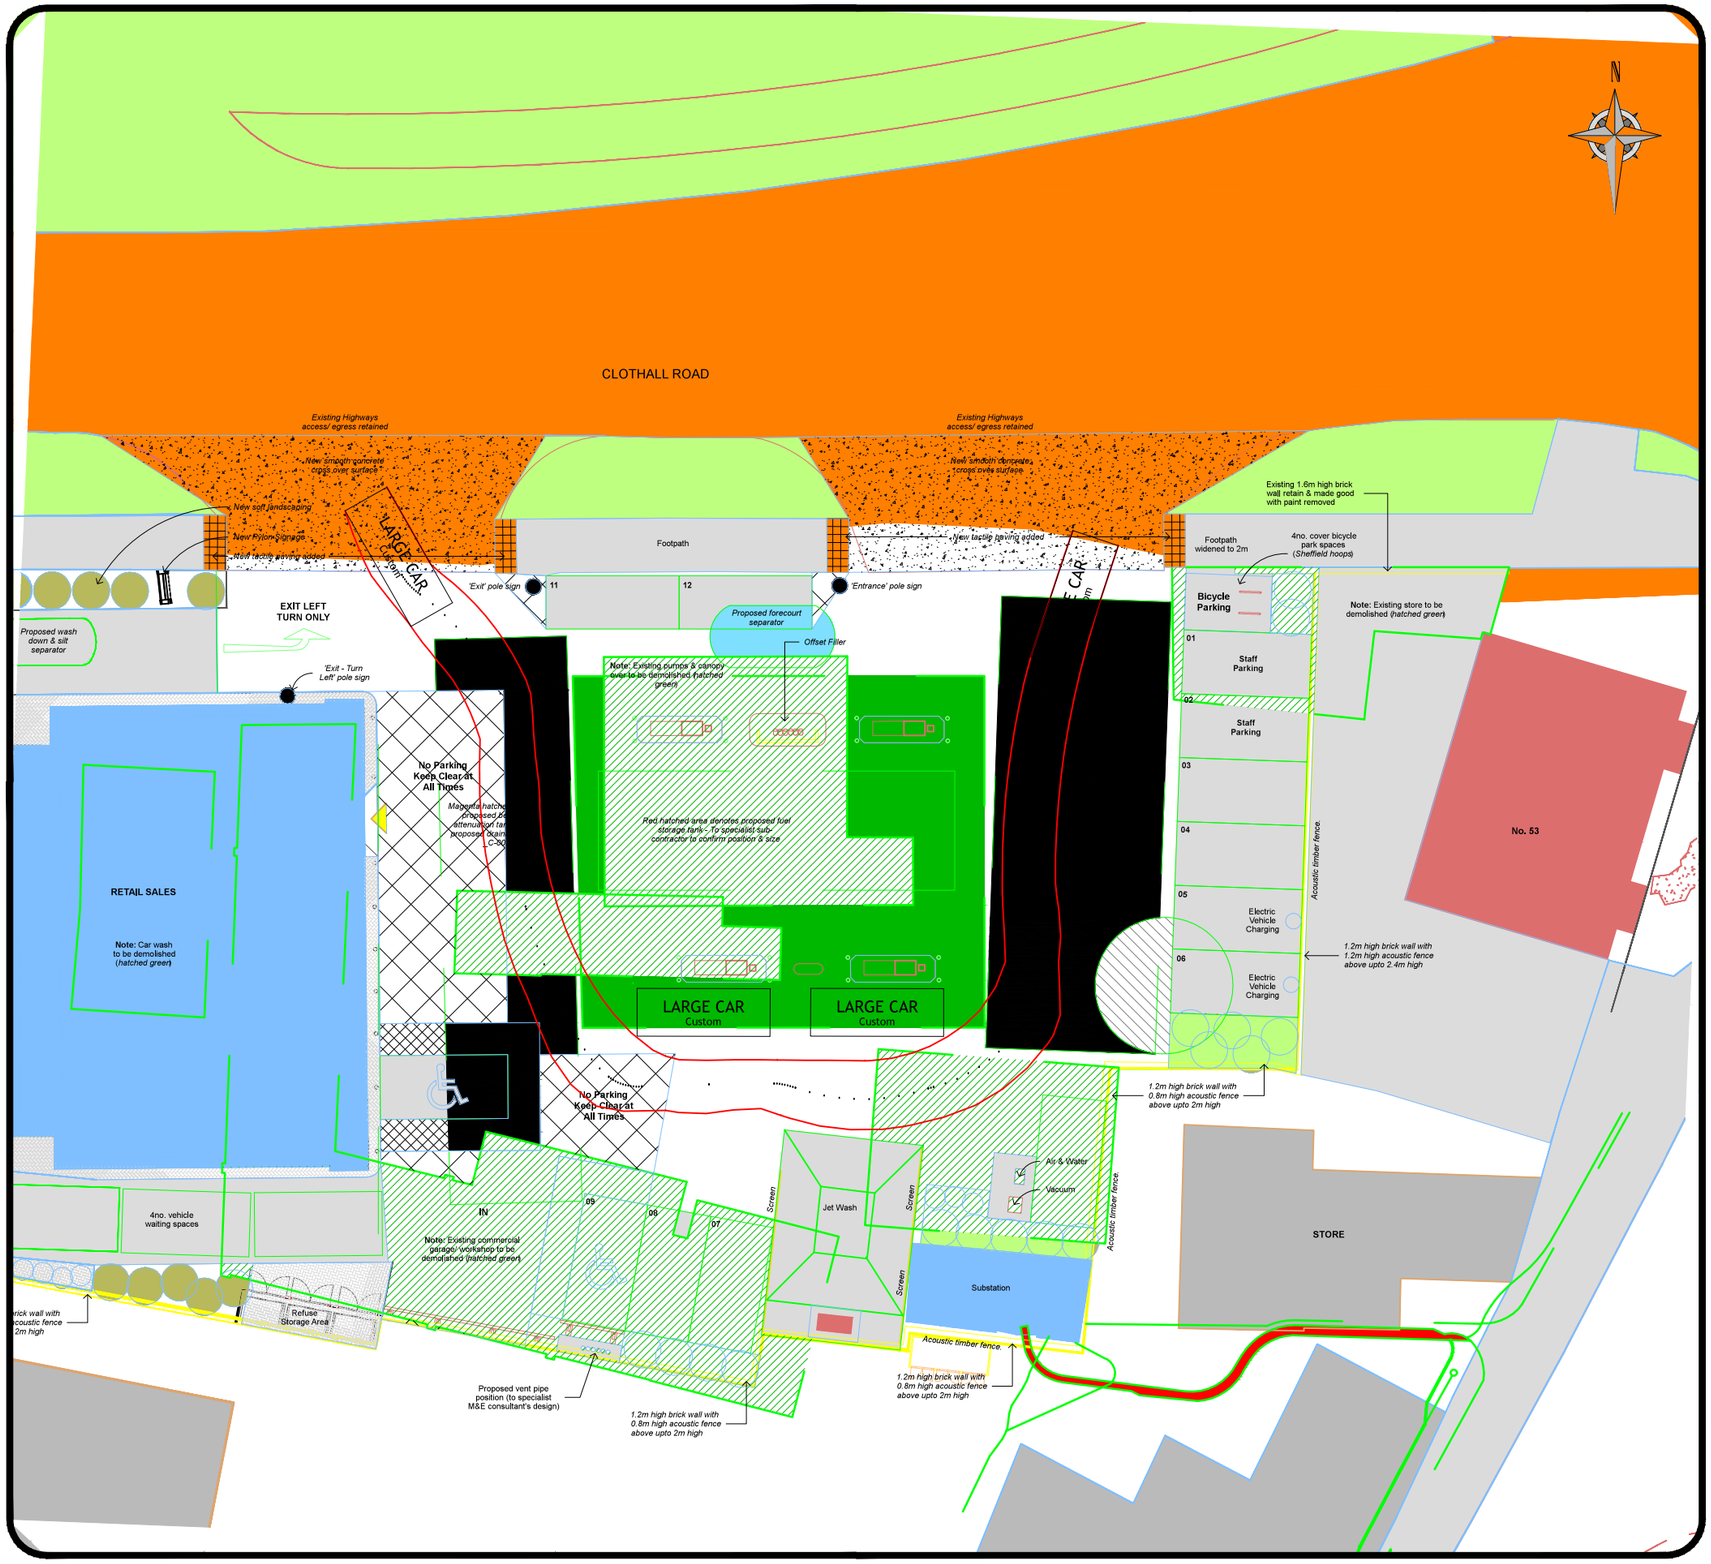


Notes

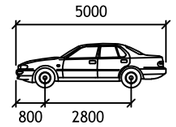

LARGE CAR mm

Width	: 1800
Track	: 1800
Lock to Lock Time	: 6.0
Steering Angle	: 36.0

No.	Revision/Issue	Date

Client

J P & S Servicess Ltd

DW Transportation Limited
9 Baron Road
Penarth
Vale of Glamorgan
CF64 3UD
T 07976 219322
www.dwtransportation.com

Project

WHITEHORSE SERVICE STATION
CLOTHALL ROAD
BALDOCK

Drawing

SWEPT PATH ANALYSIS
USING A LARGE CAR

Project No	Drawing No.
DWT386	TS05
Date: 11.03.2026	
Scale: 1:200@A3	