





EXISTING FRONT ELEVATION 1:50@A1

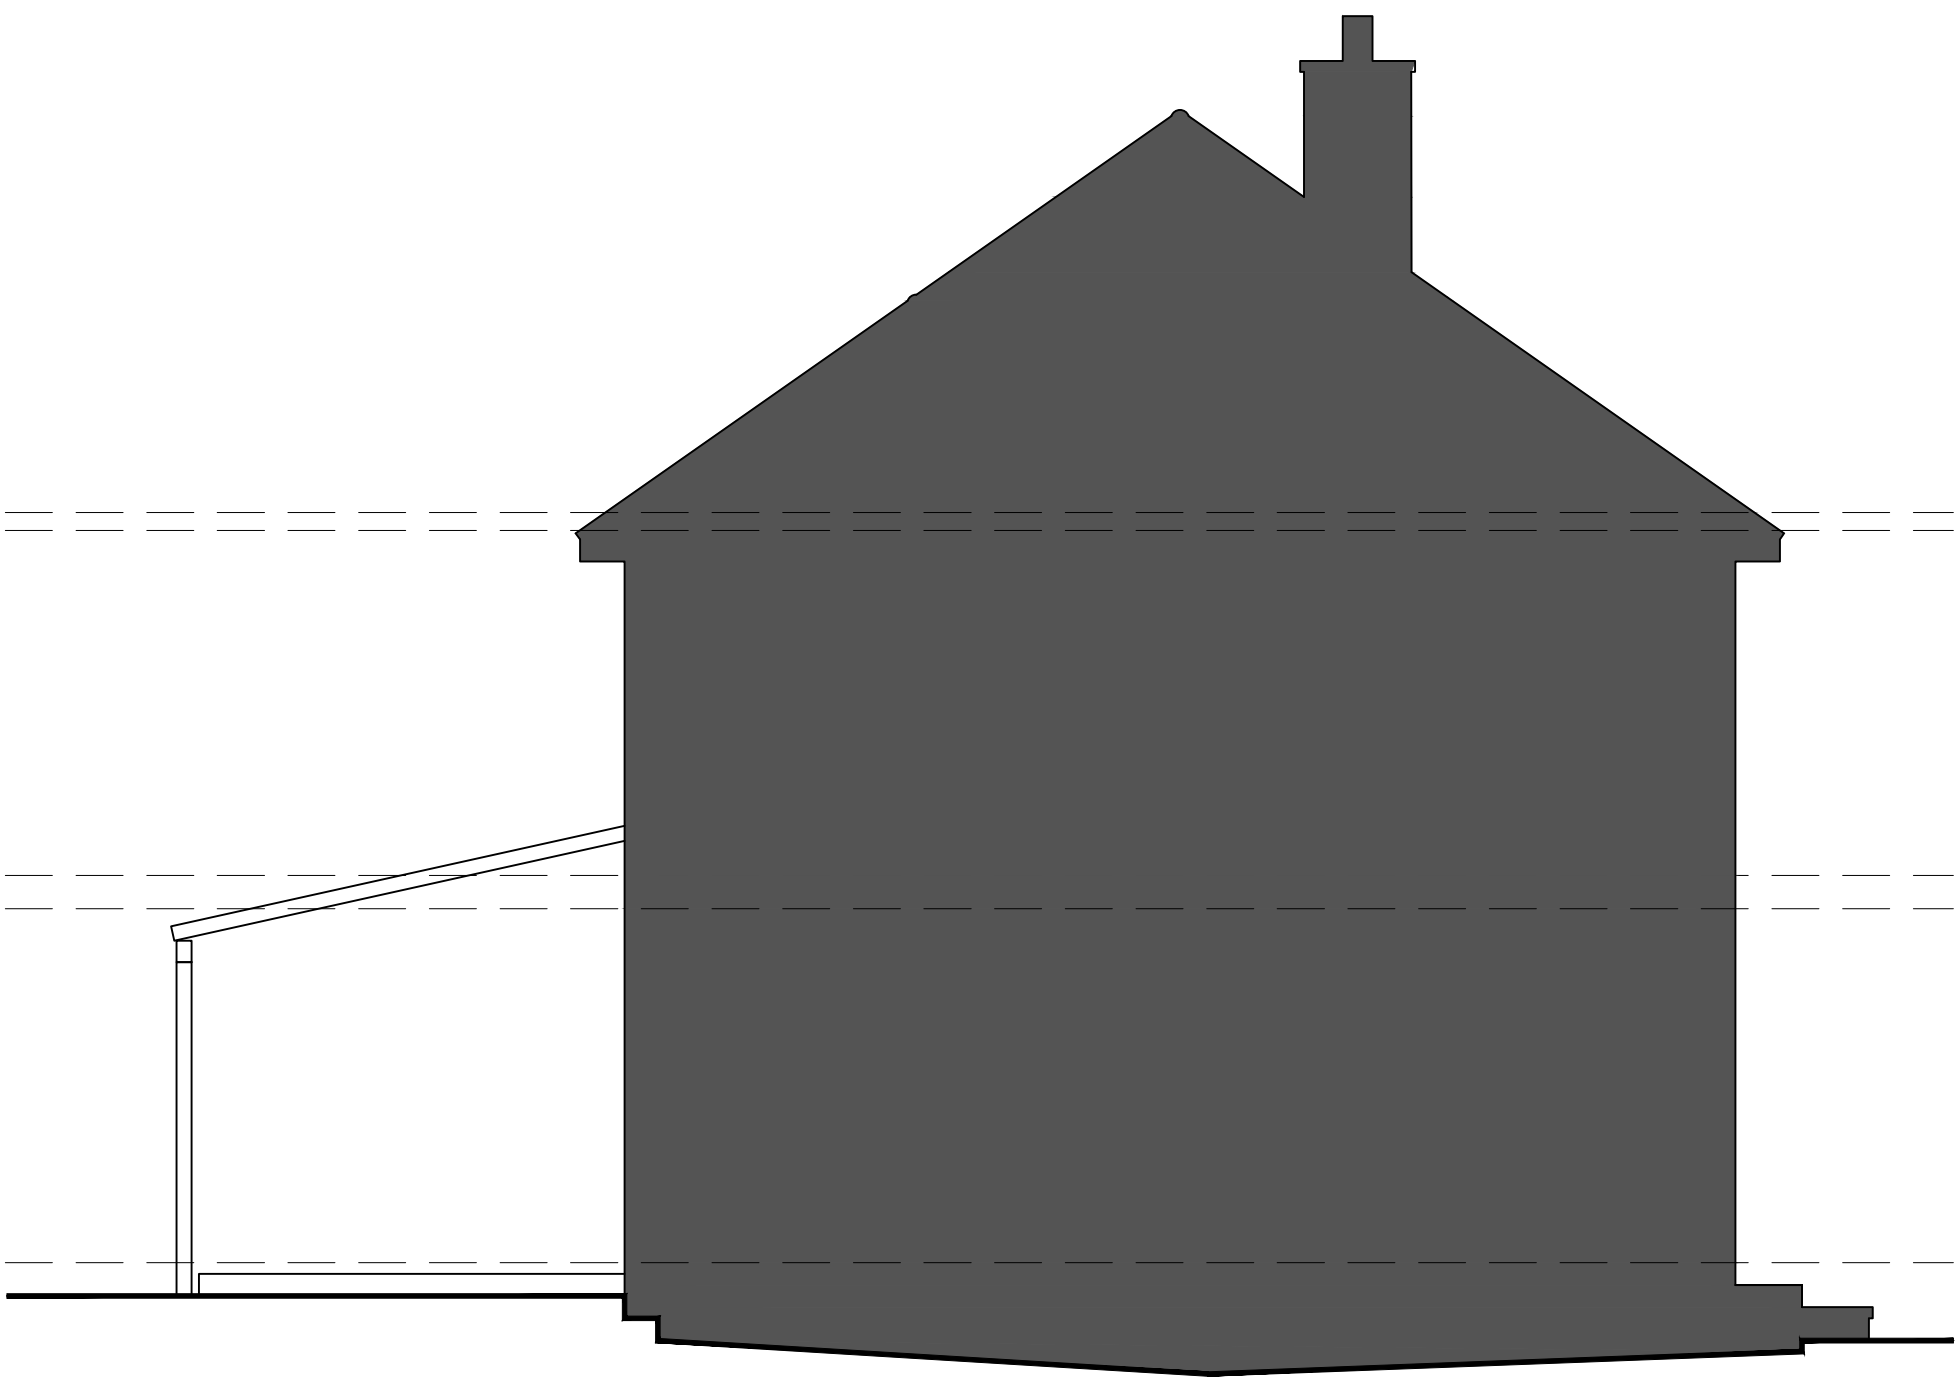

EXISTING PART SIDE ELEVATION/SECTION 1:50@A1



EXISTING REAR ELEVATION 1:50@A1

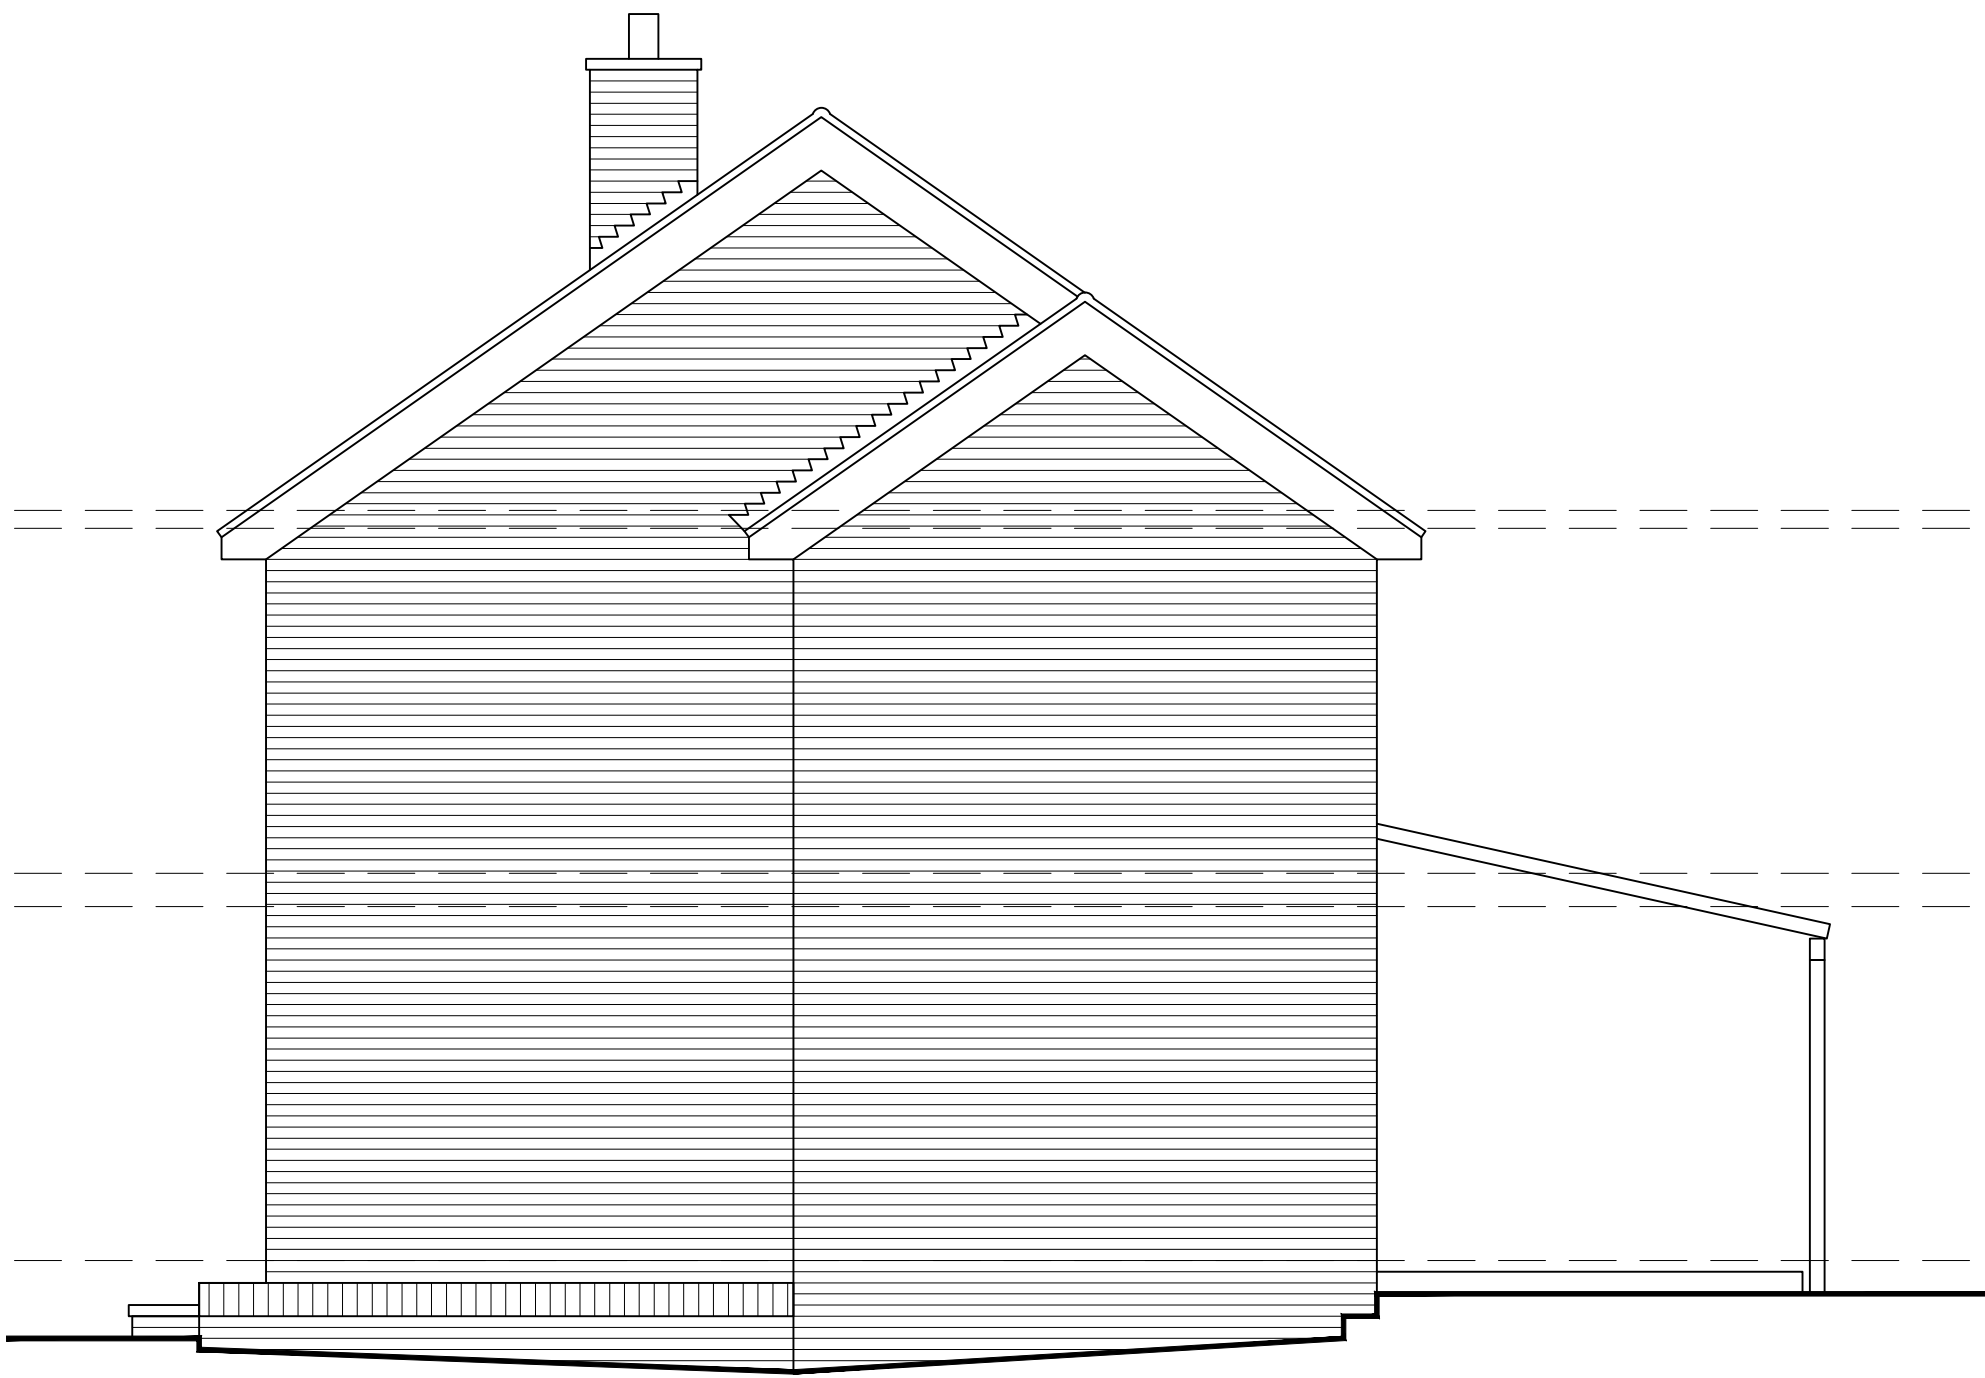

EXISTING SIDE ELEVATION 1:50@A1