

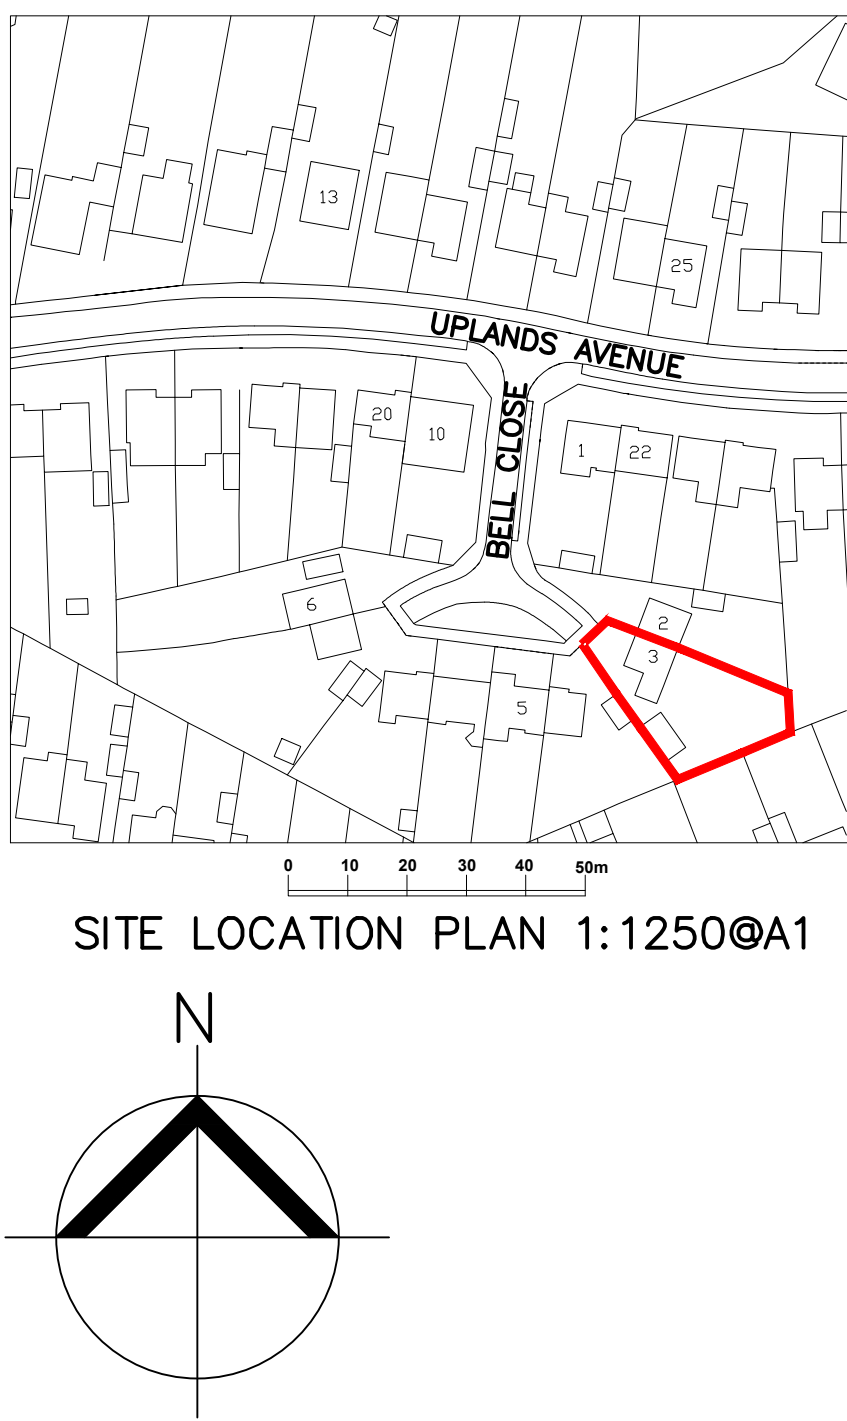
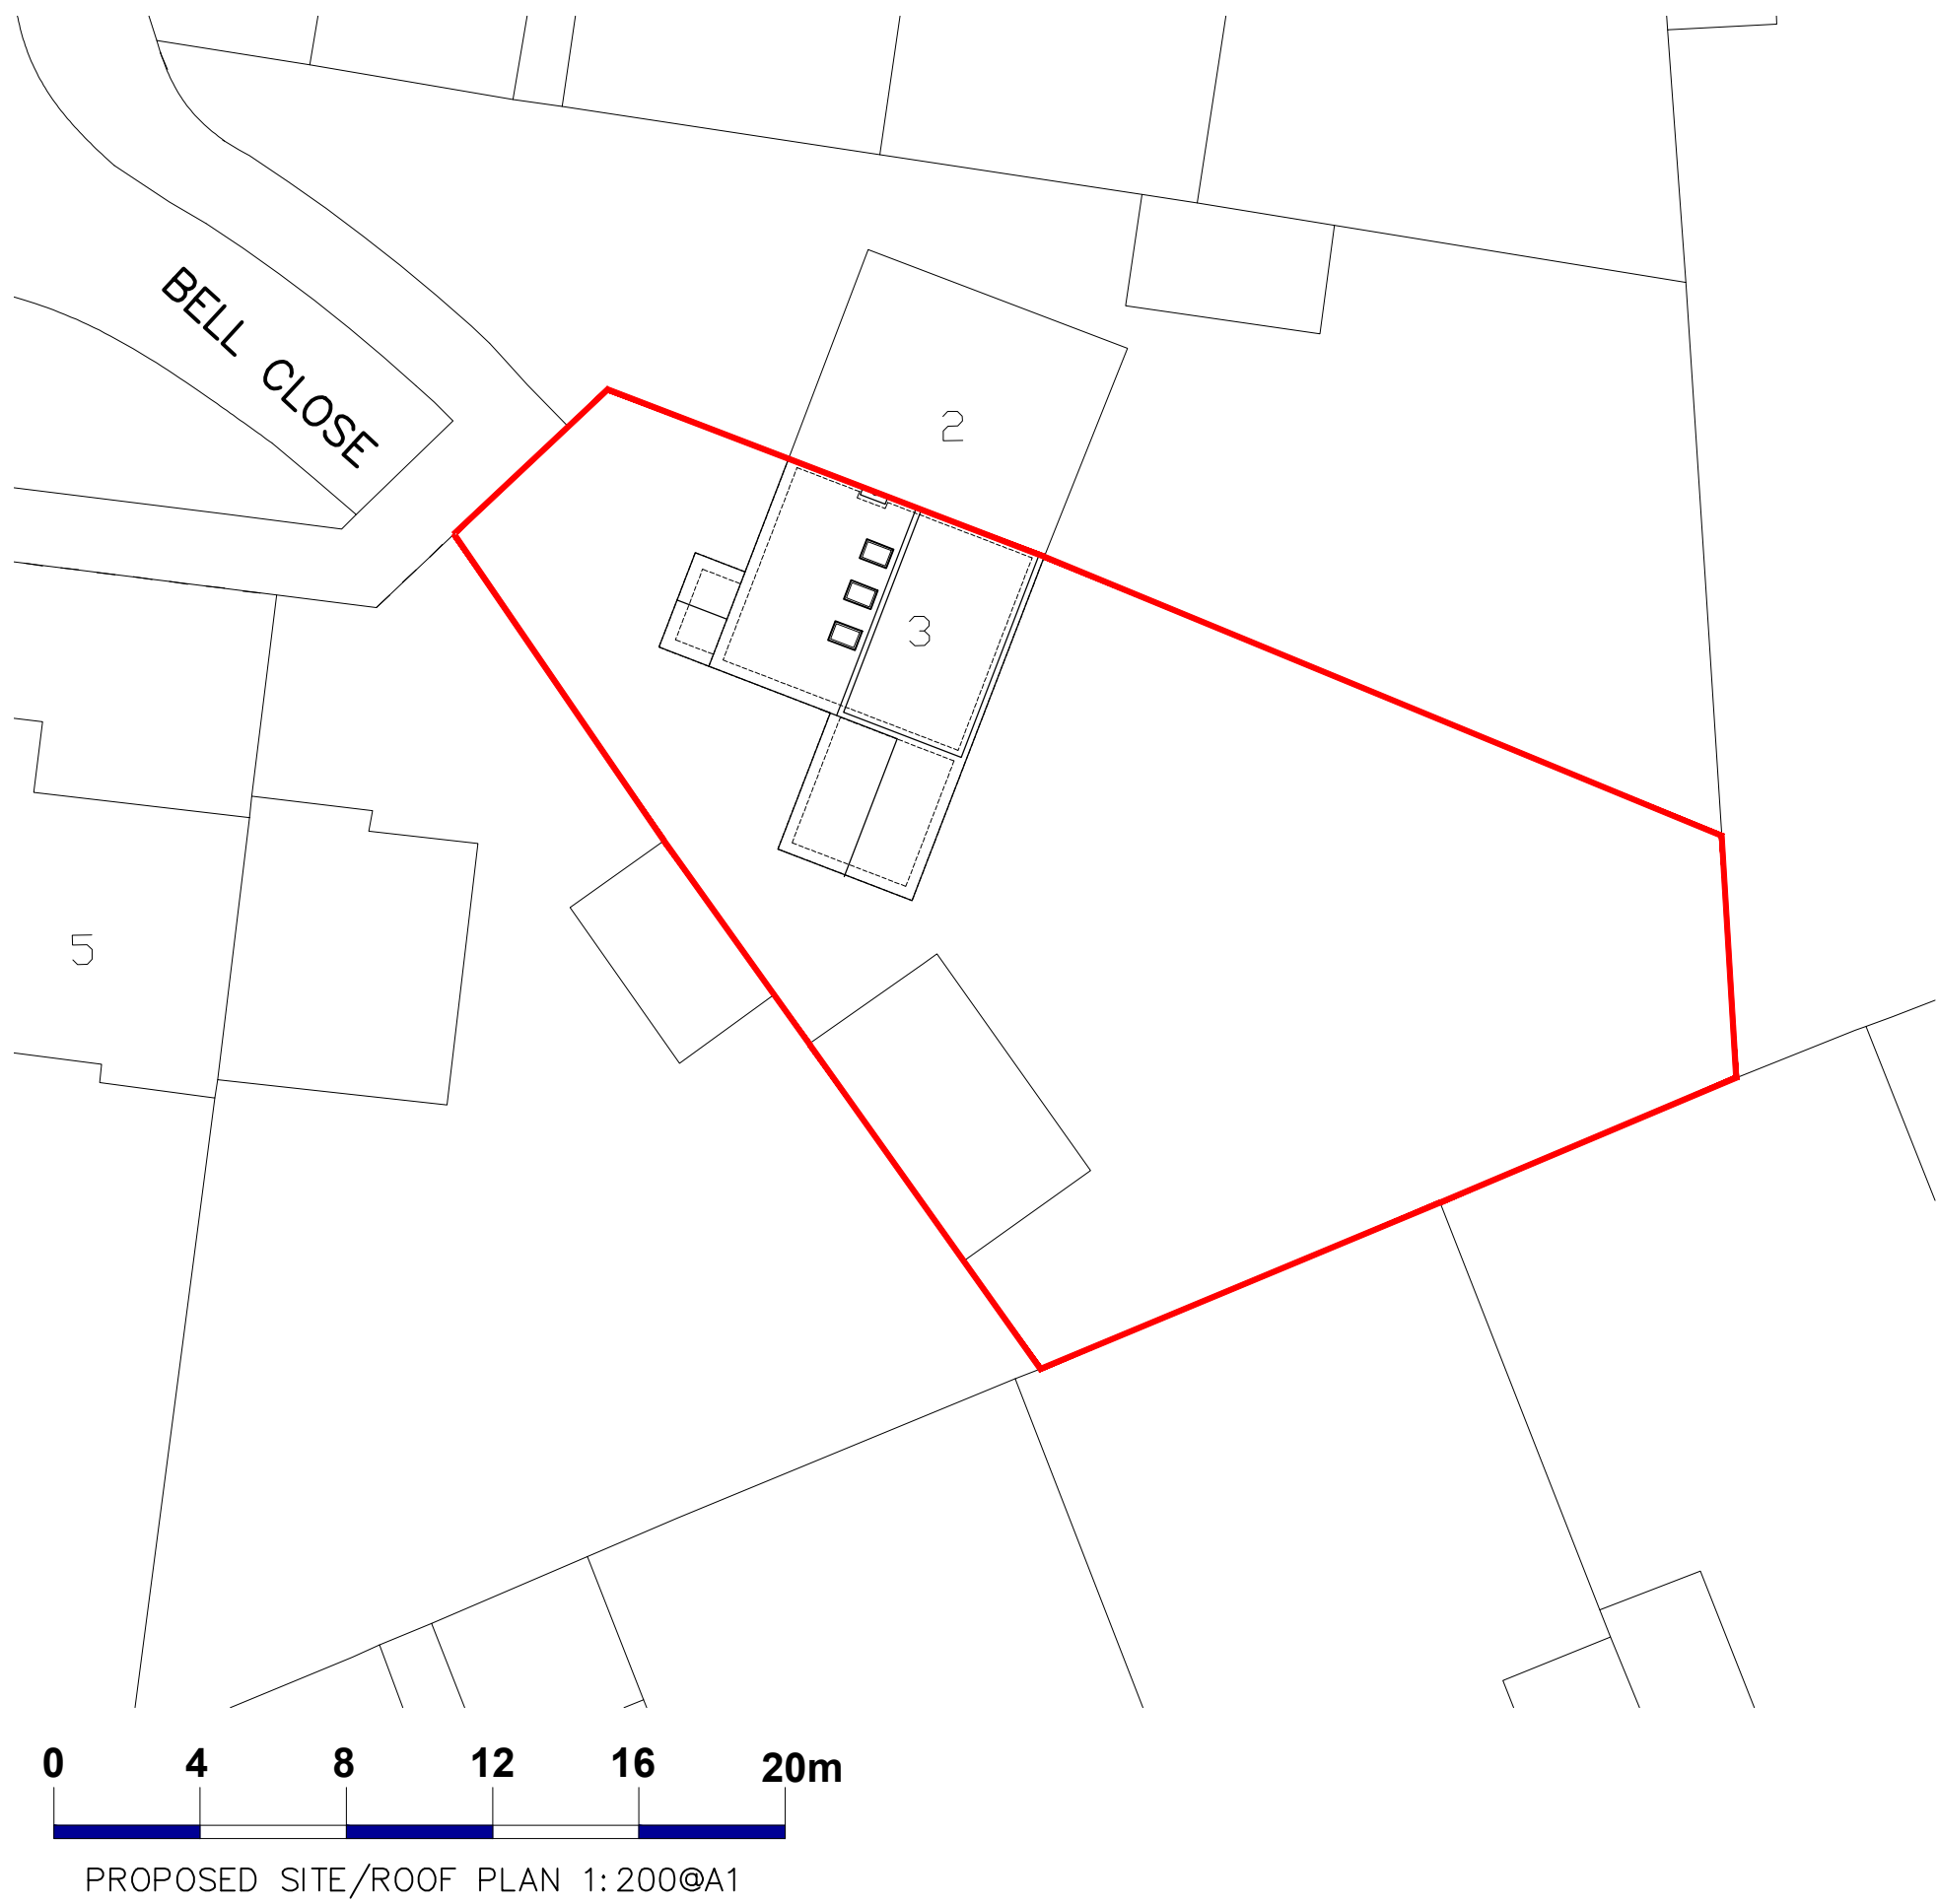
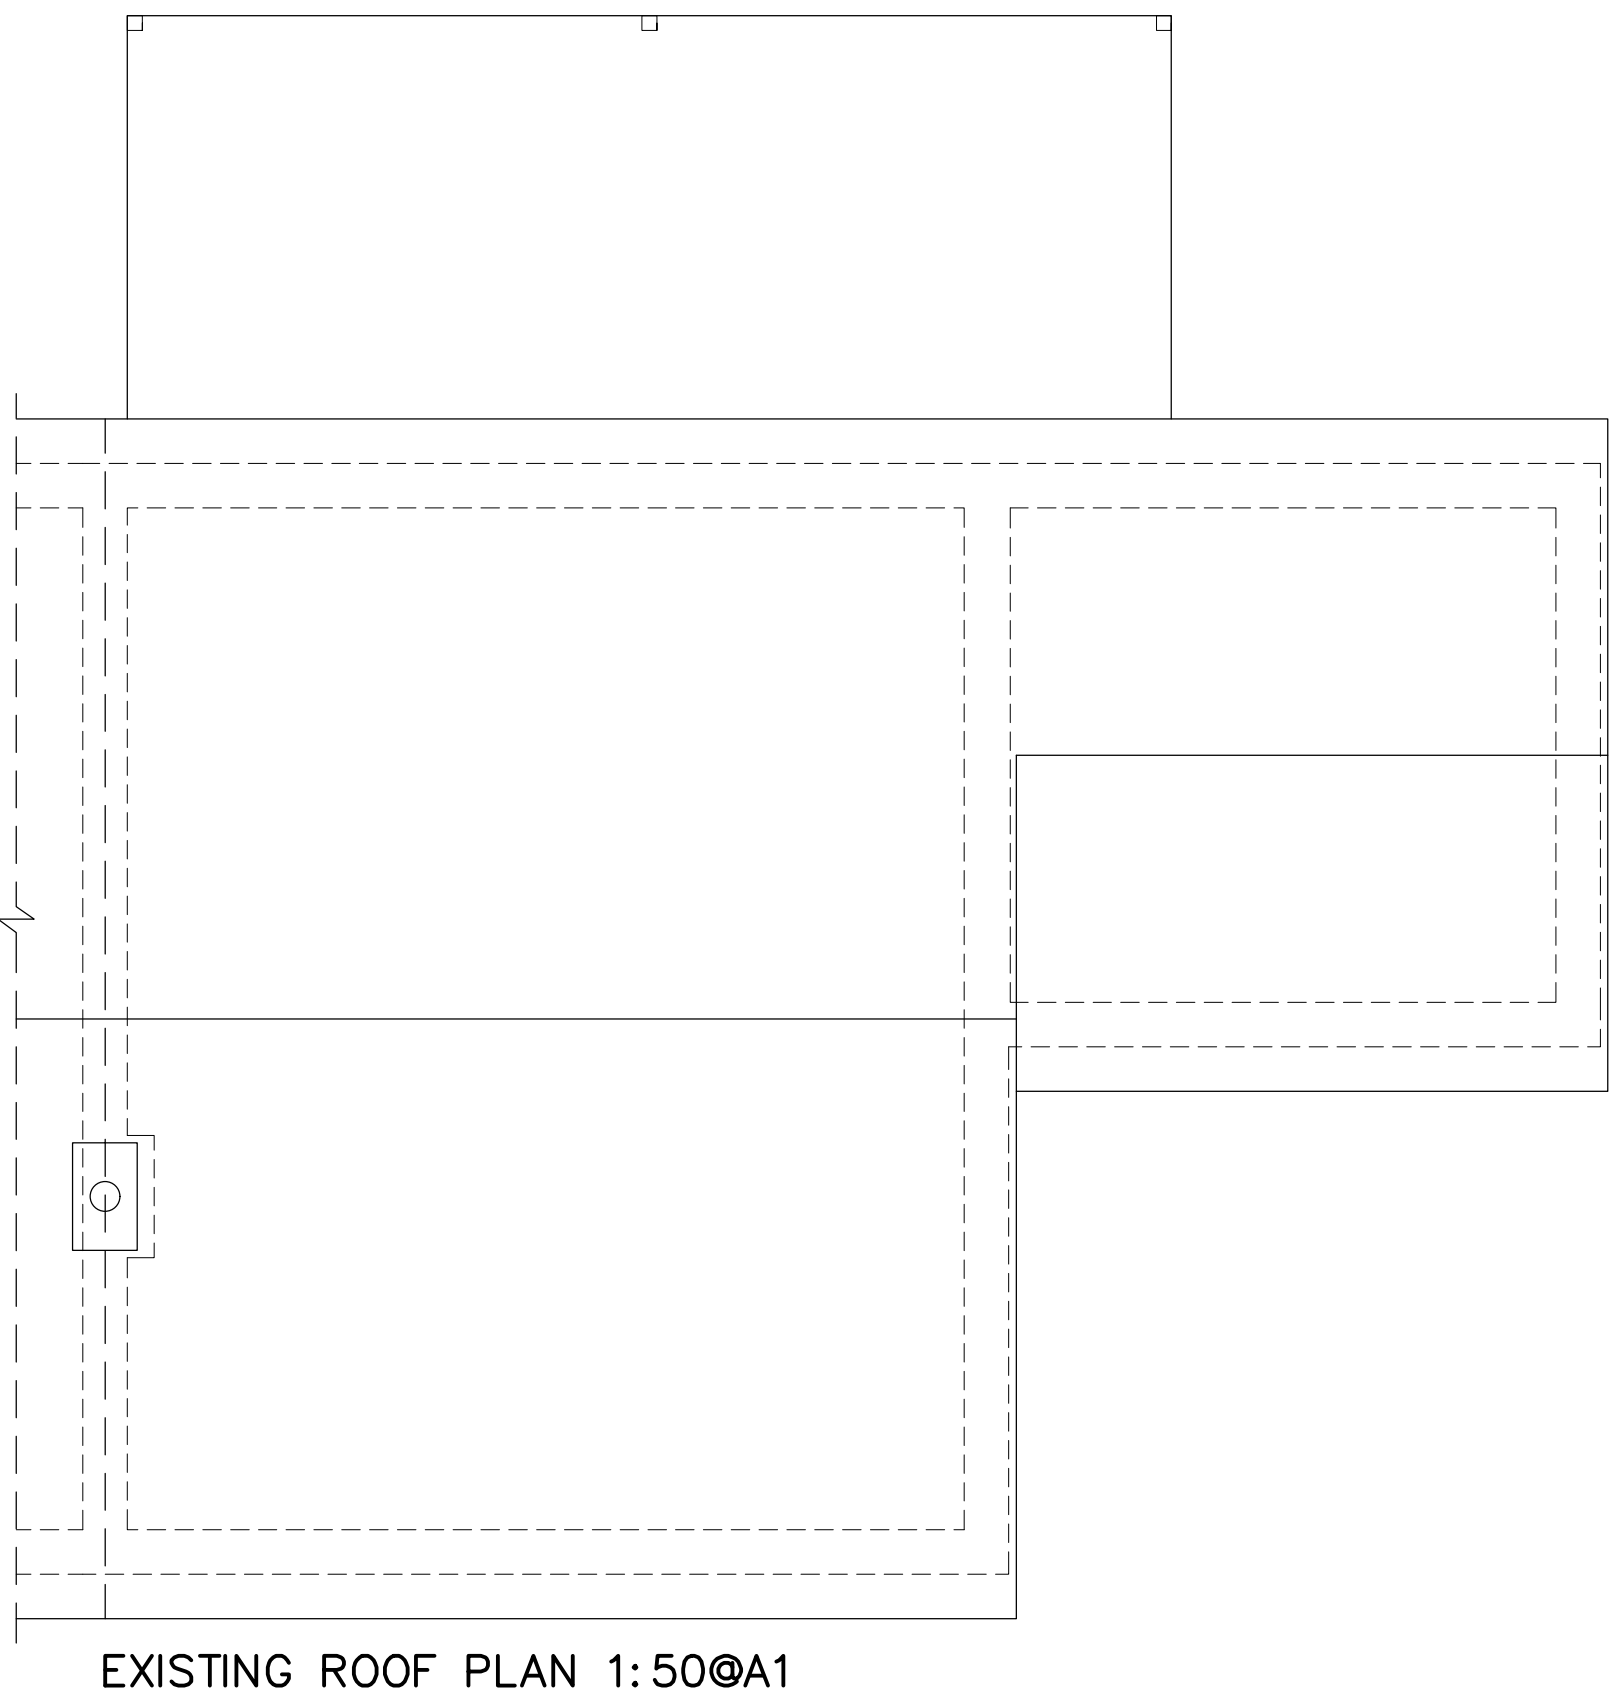
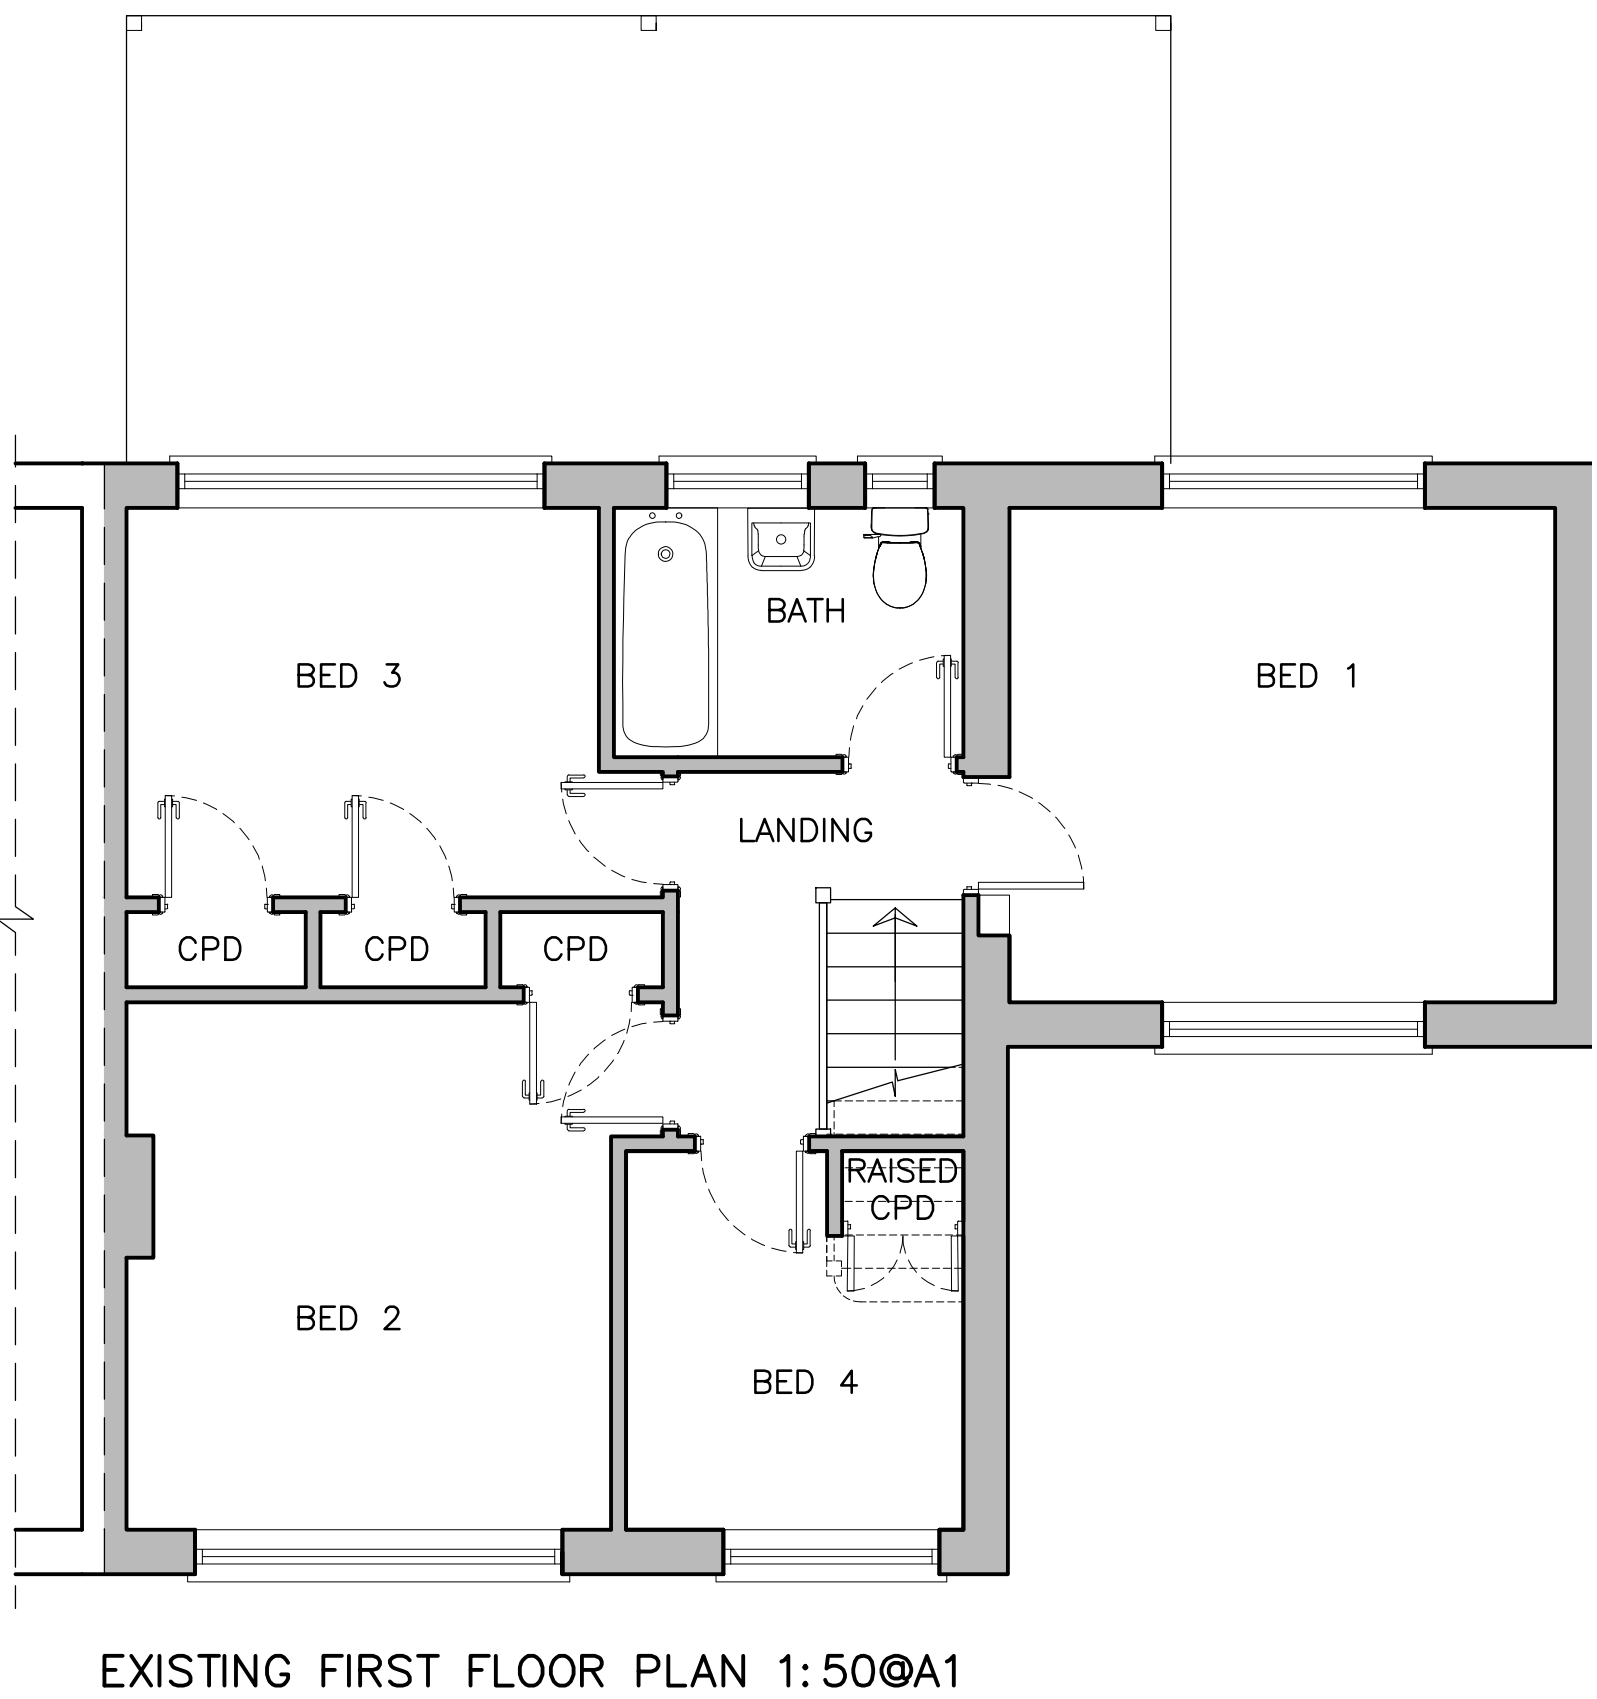


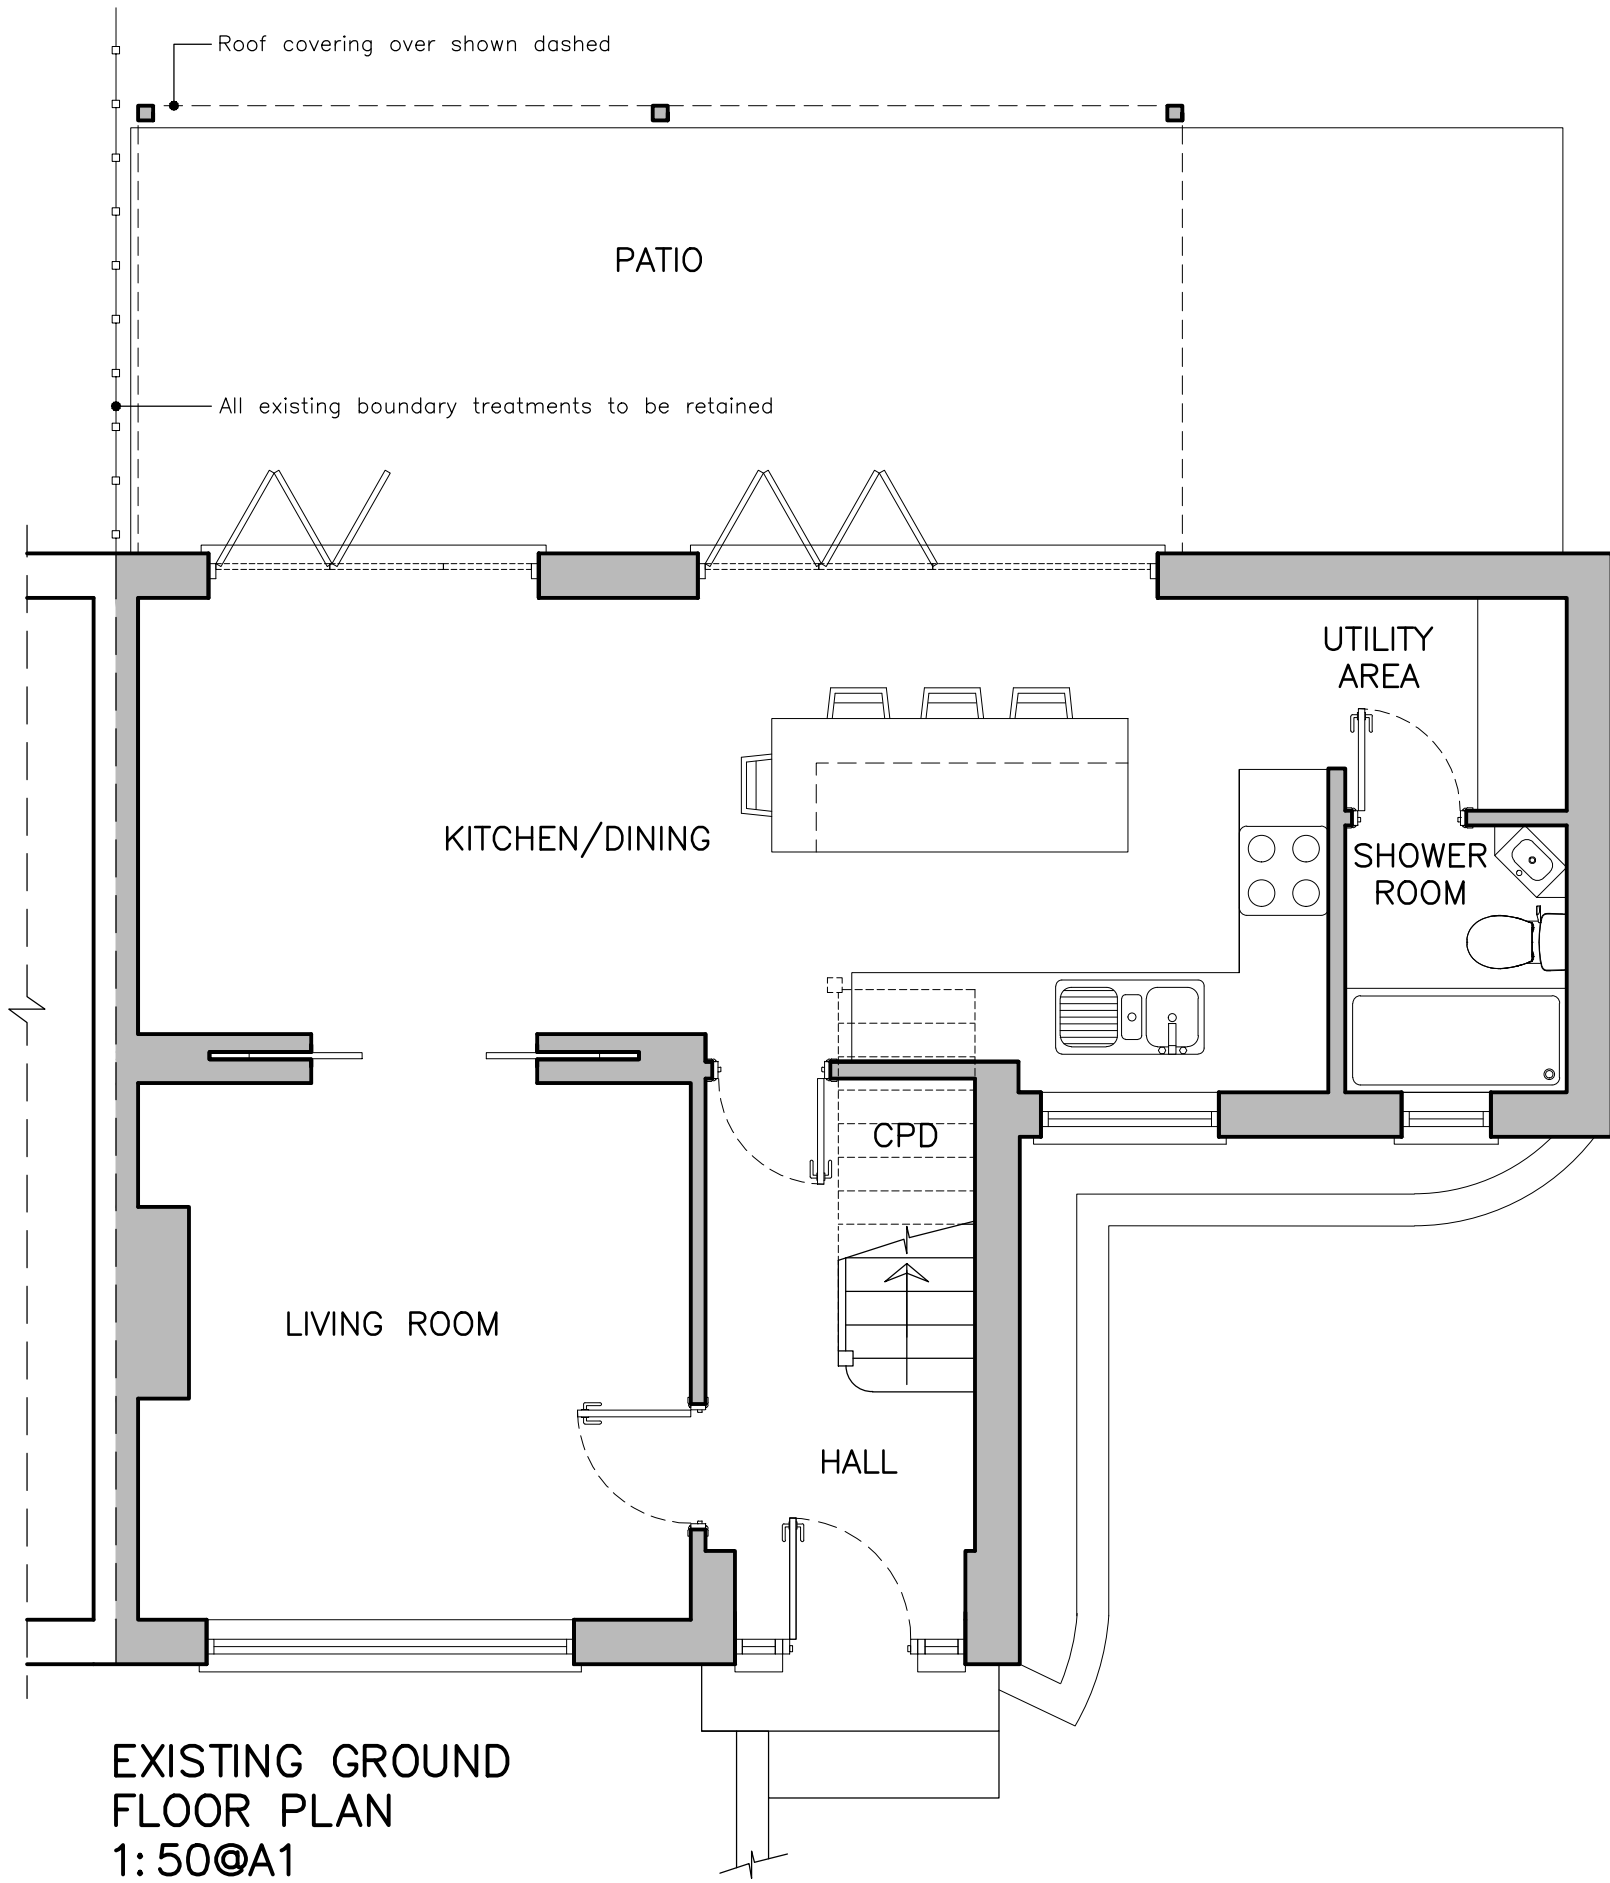

Existing plans, Site Location Plan & Proposed Site/Roof Pan

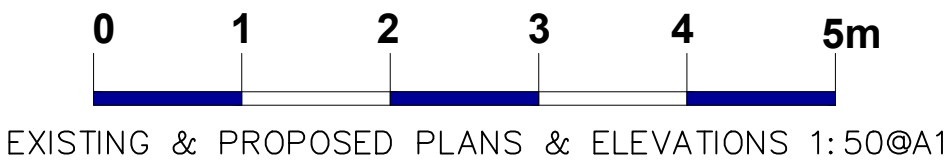

 JDB DESIGN Architectural Services E: jdbdesign@hotmail.co.uk T: +44 (0)7875393257	Project 3 Bell Close, Hitchin			
	Title Existing plans, Site Location Plan & Proposed Site/Roof Pan			
	Scale As shown @A1	Date SEP 25	Drawn JB	Checked XXX
	Drawing No. 266/25/100		Revision -	