


Fatjacks - Location Plan

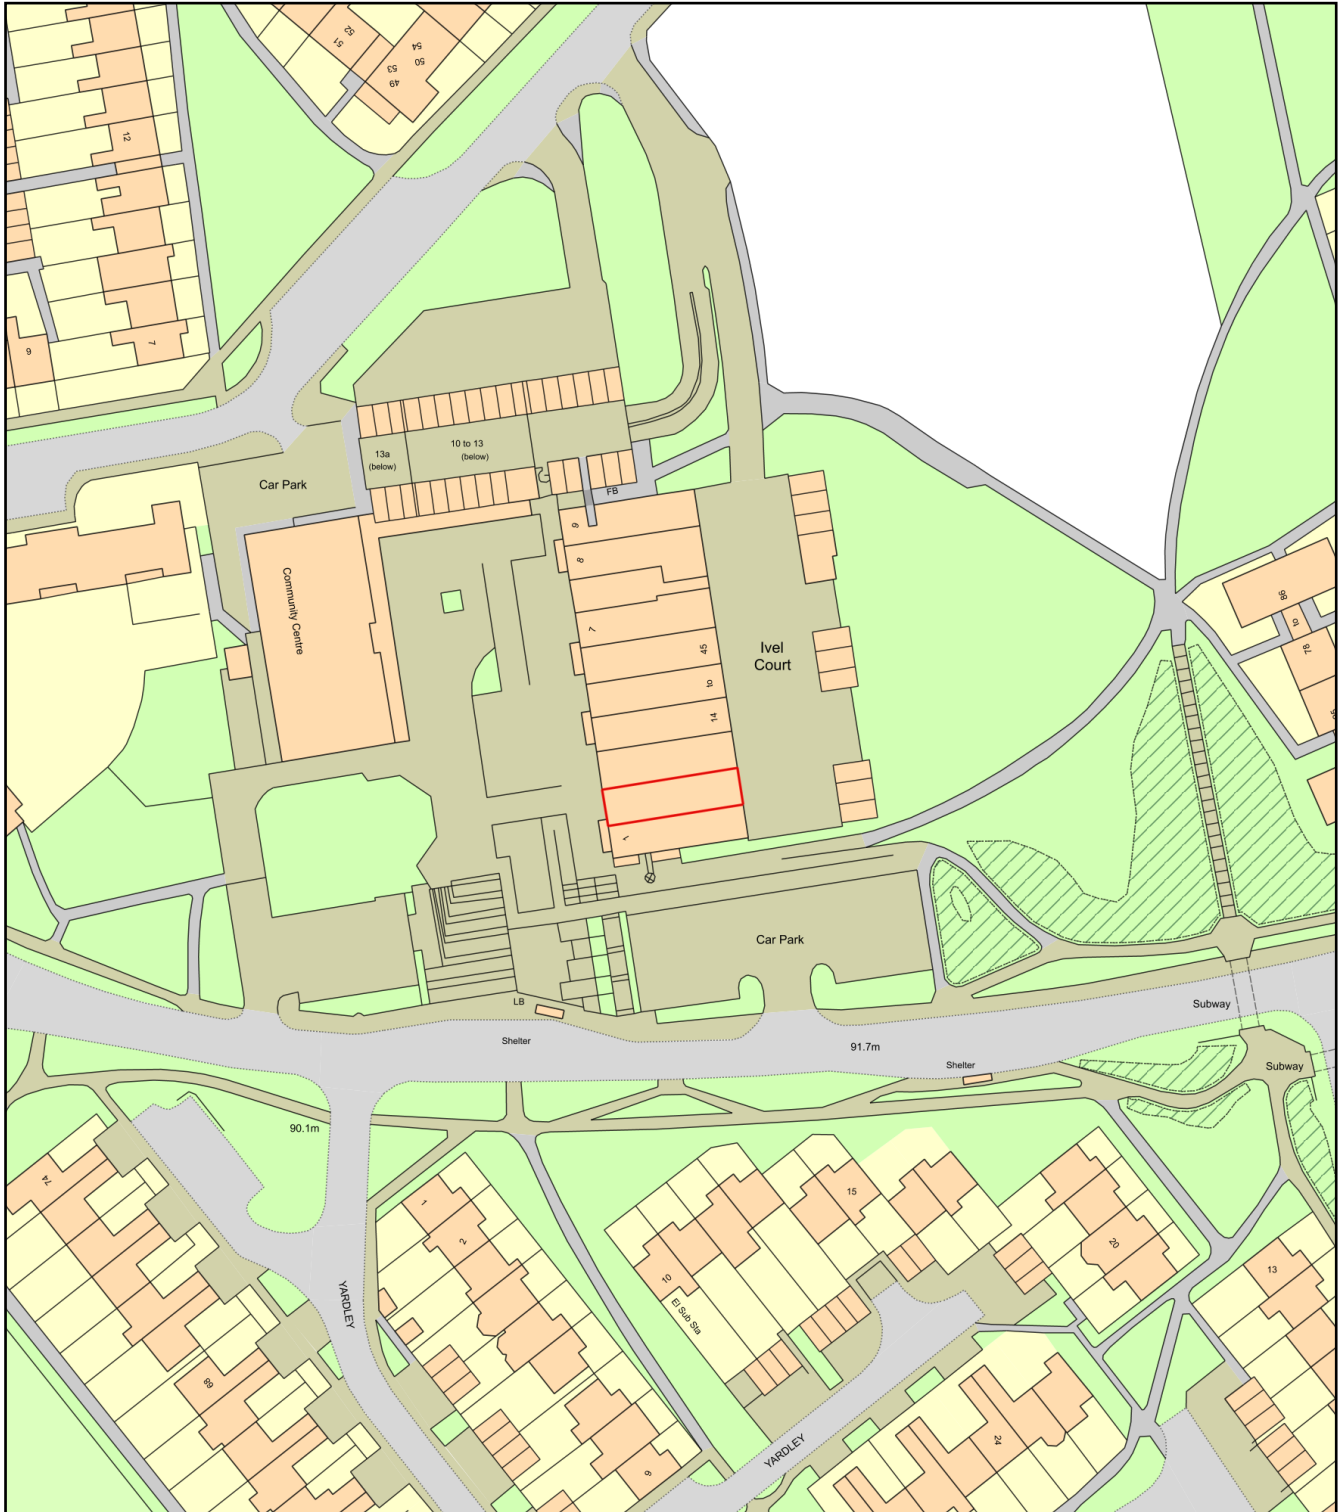

0 50
Metres



Plan Produced for: Allison Fox

Date Produced: 10 Oct 2025

Plan Reference Number: TQRQM25283145415302

Scale: 1:1250 @ A4