



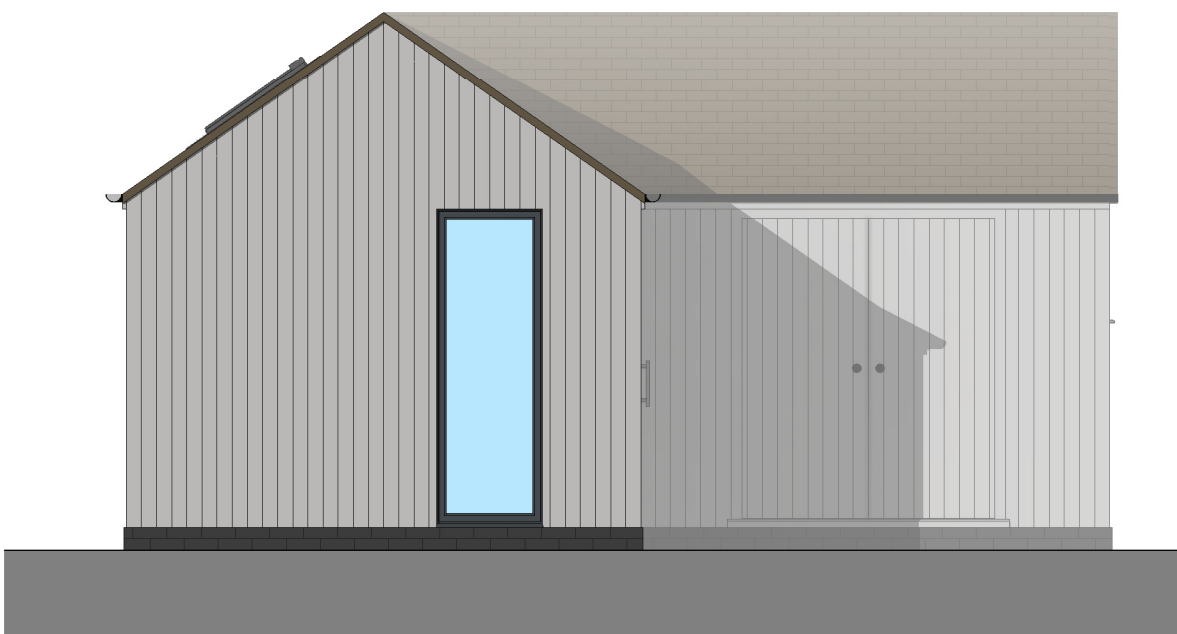


1 Elevation 1
1 : 50

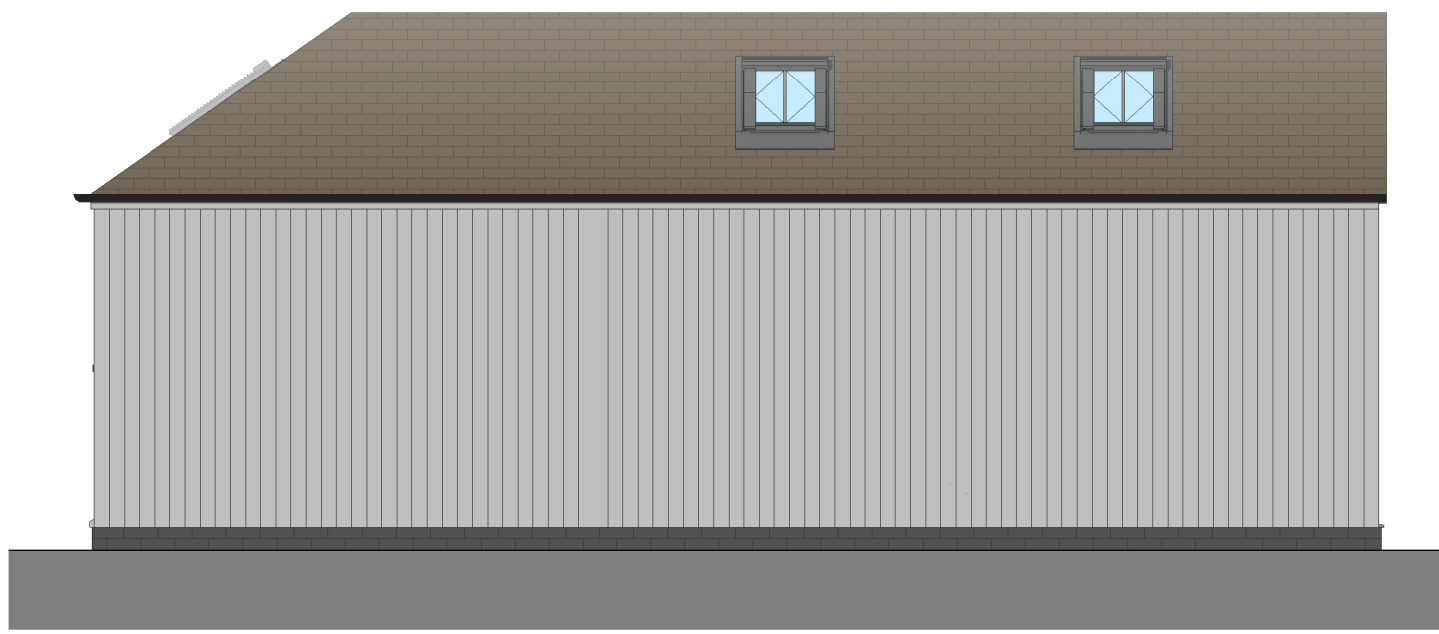


2 Elevation 2
1 : 50




3 Elevation 3
1 : 50

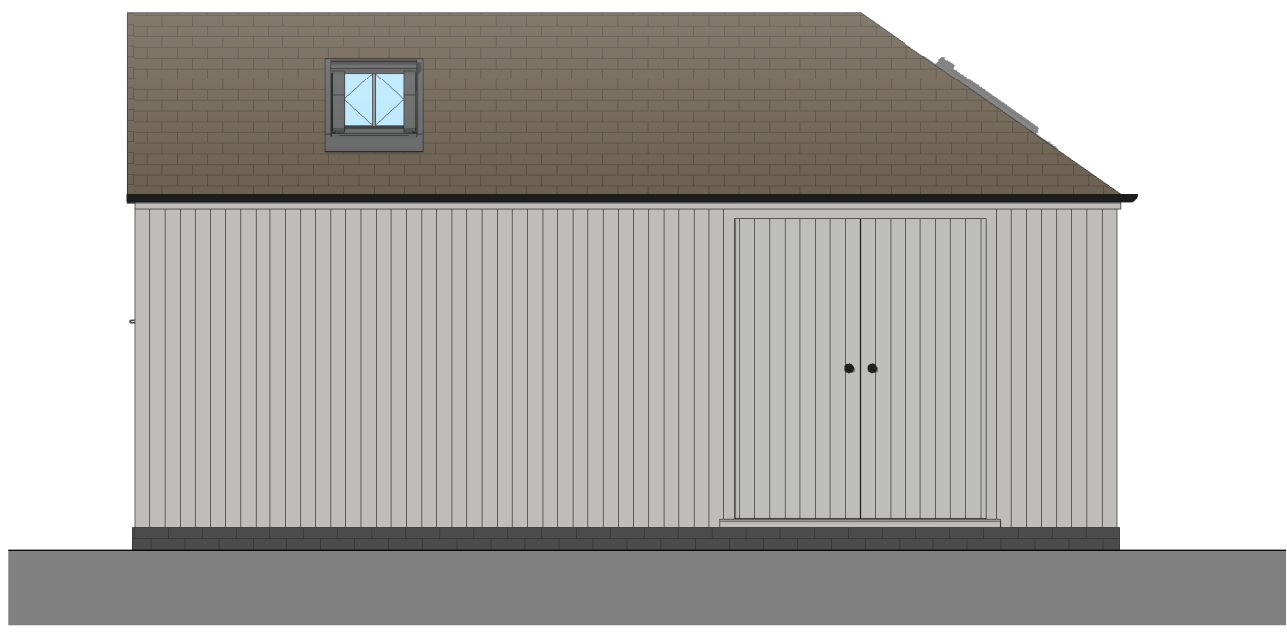


4 Elevation 4
1 : 50

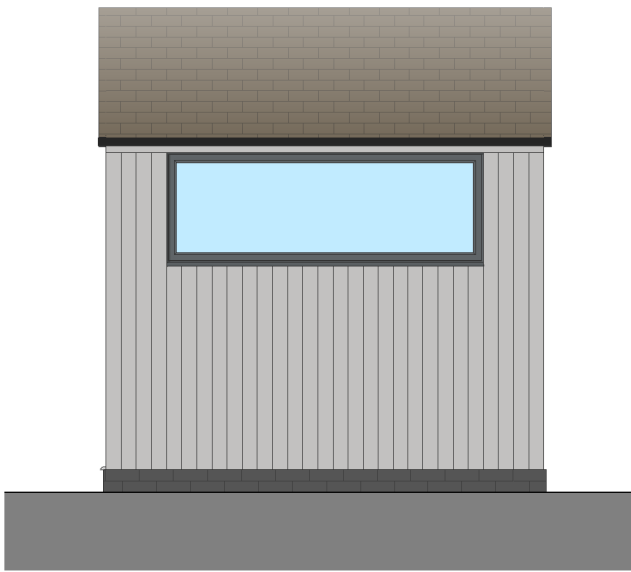


5 Elevation 5
1 : 50

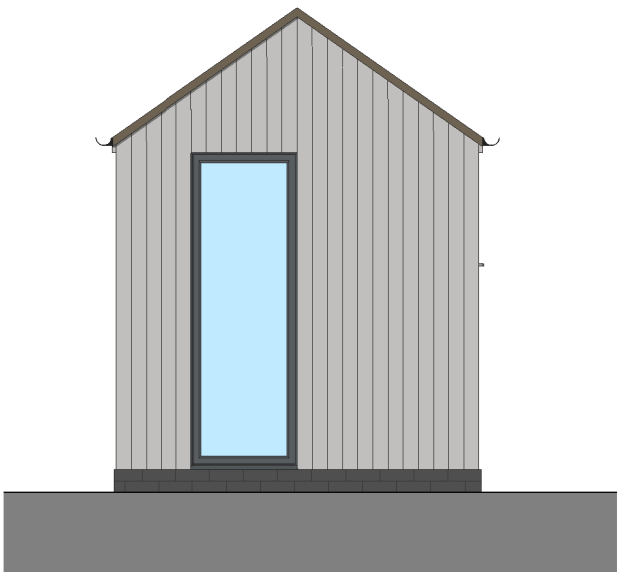

6 Elevation 6
1 : 50

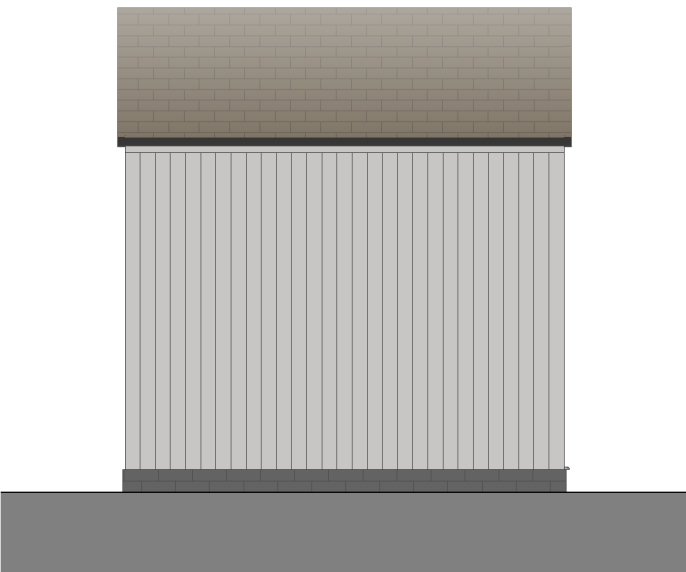

7 Elevation 7
1 : 50

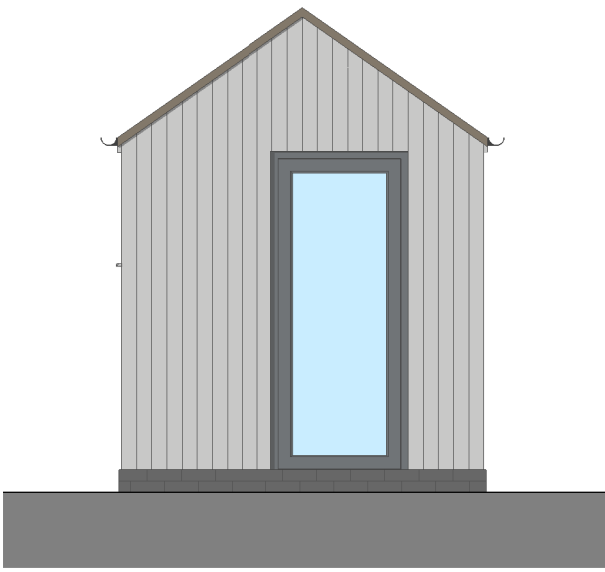

8 Elevation 8
1 : 50

EXTERNAL MATERIALS:	
External Walls	- Vertical cedar cladding.
Pitched Roof	- Plain tiles
Fascia	- Cedar clad to match walls.
Windows	- Powder coated aluminium
Rooflight	- Velux Conservation Rooflights
Doors	- Cedar clad to match walls
Glazed Doors	- Powder coated aluminium
Rainwater Goods	- UPVC

0		1 to 50	5m
1	22.09.25	Roof pitch and finish updated. Conservation Rooflights added.	
2	26.09.25	Roof finish updated to LGCHF comments	
Rev	Date	Details	Drawn Checked

Issued for:

Project/Client:	Project No:
Project Address	Project Number
	Dwg No:
	A106
	Rev:
	2
Drawing:	Scale:
Proposed Elevations	1 : 50 @A1
	Drawn By: Date:
	Author
	Checked By: Date:
	Checker

