


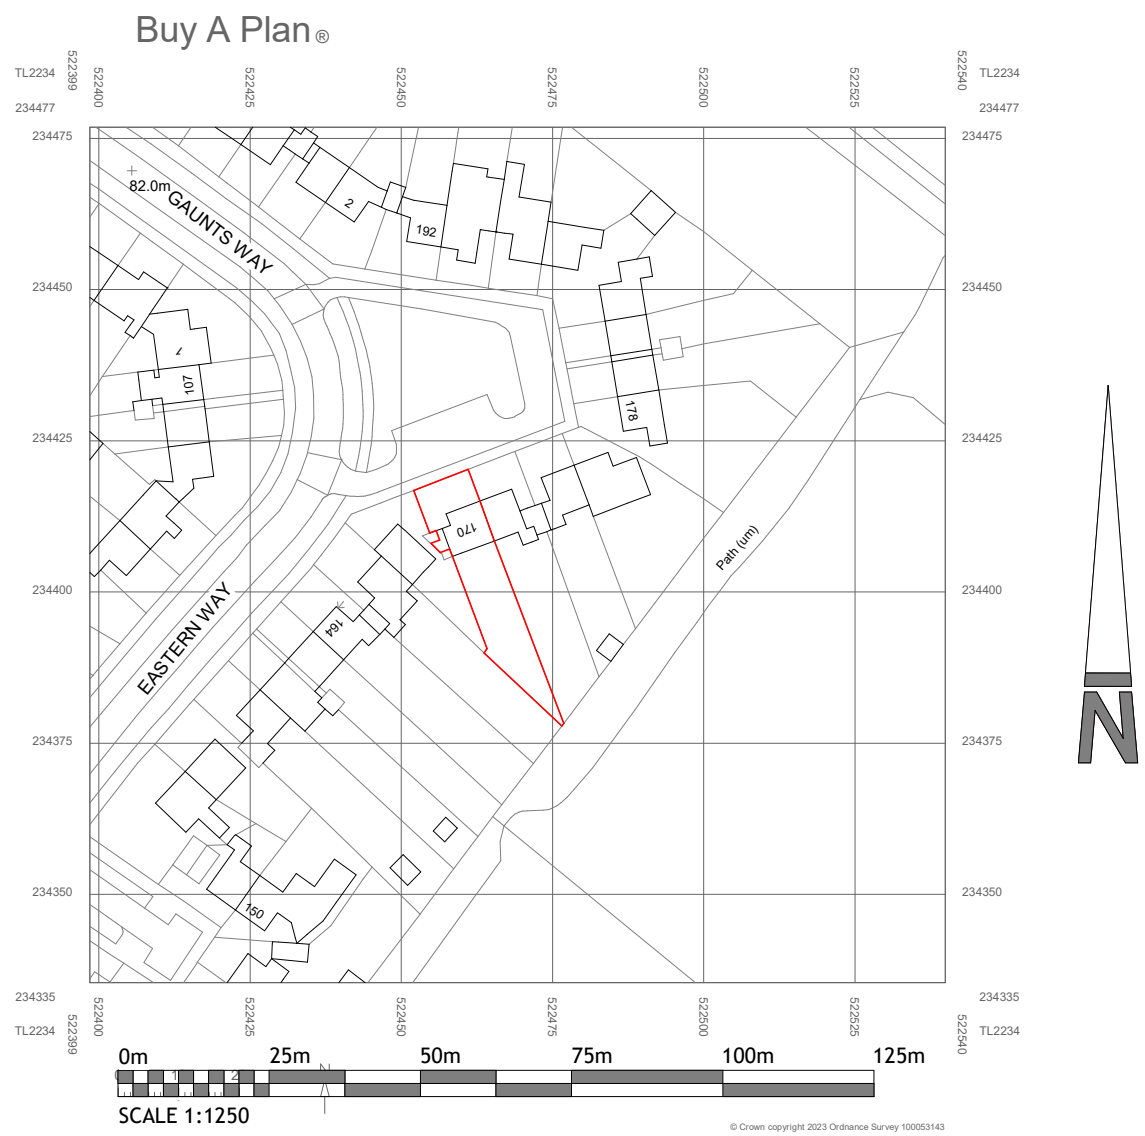

SITE LOCATION PLAN
1 : 1250



DO NOT SCALE FROM THIS DRAWING

This drawing is expressly for the purpose for use as part of the Building Regulations application and should not be used for construction

key plan

rev
by chkd
date
amendments

project
title **170 Eastern Way**
Site Location and Block Plans
date 05/05/23
drawn by MAN checked by NA

drawing status Planning
scale As indicated @ A1
drawing no 38 100
client ref. Mr & Mrs Bloxham

MNArchitect
100 Benslow Lane
Hitchin
Herts
SG49RA
07789 734432
marknewstead73@gmail