


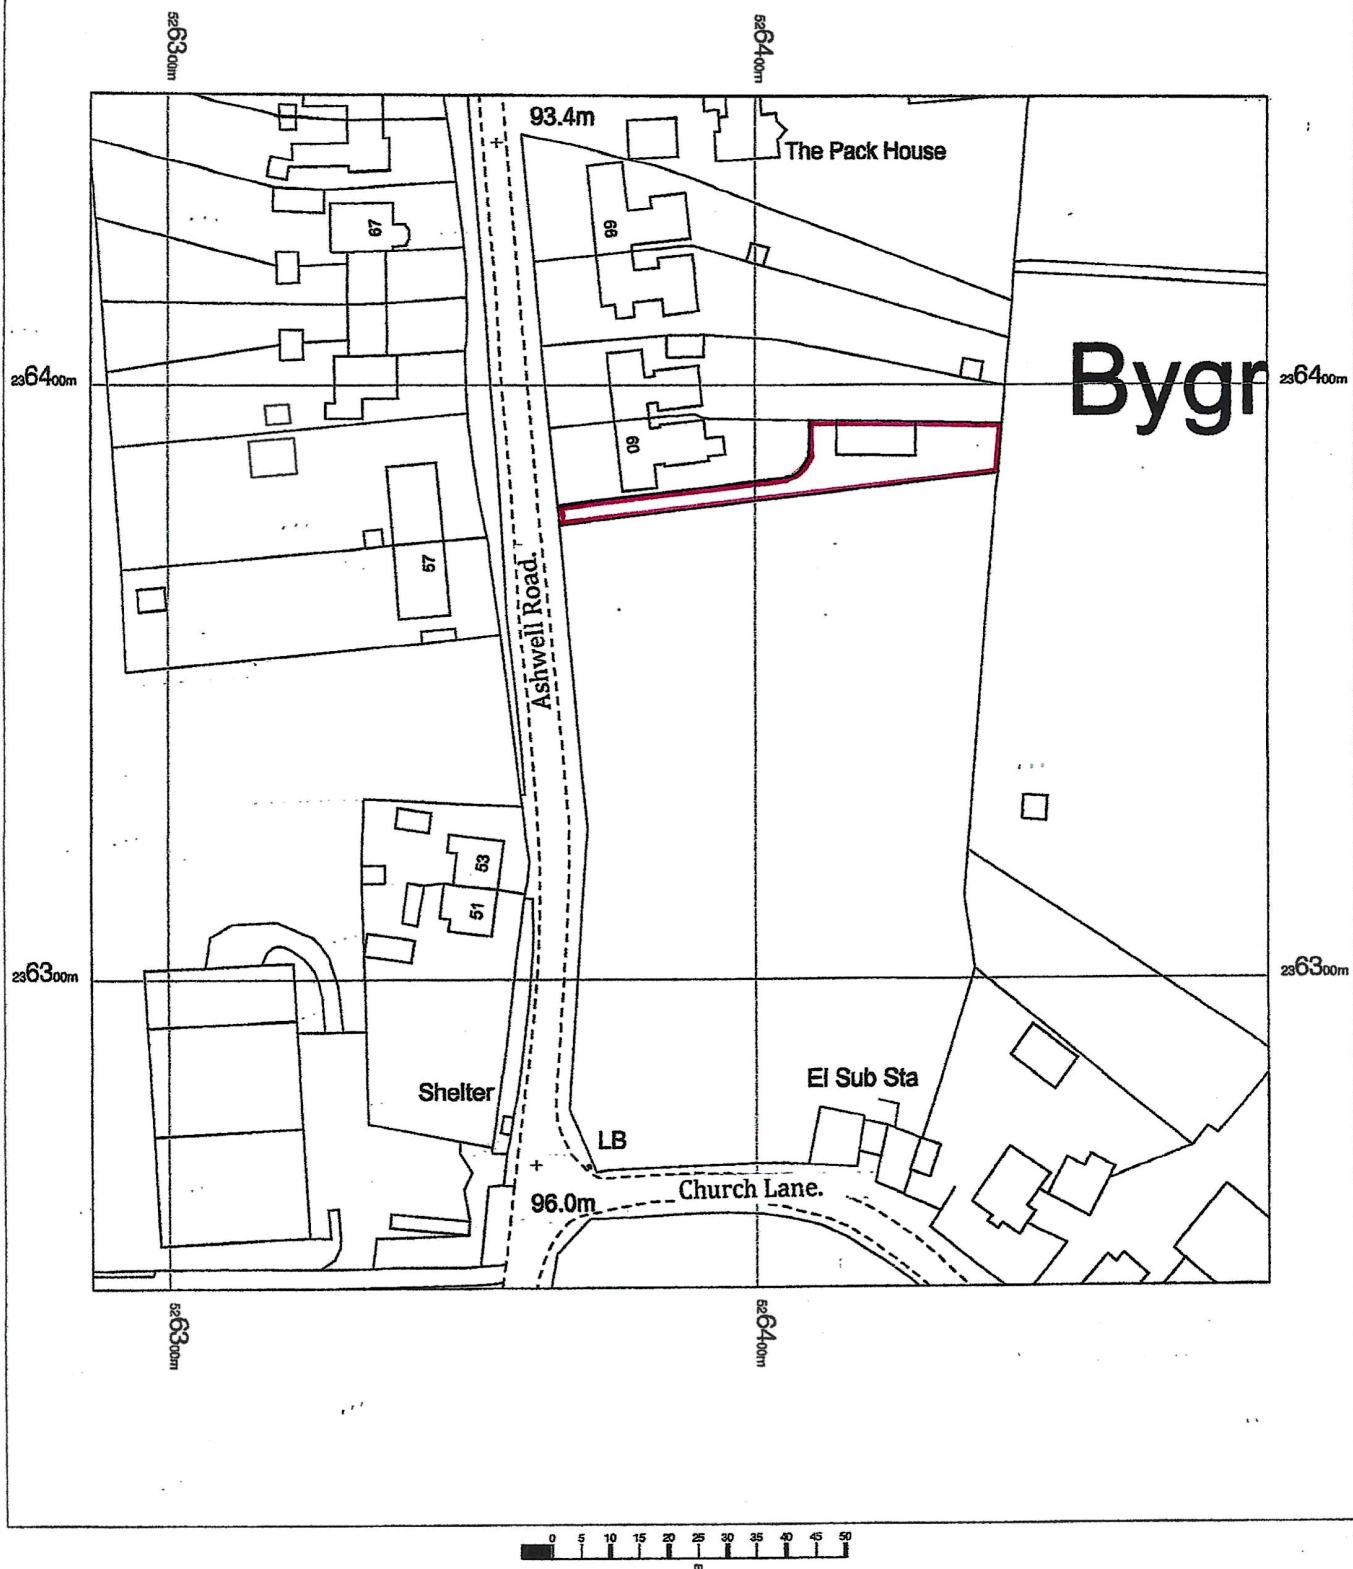

60 Ashwell Road,
Baldock,
Bygrave,
Hertfordshire
SG7 5EA

OS MasterMap 1250/2500/10000 scale
Thursday, December 9, 2021, ID: MPMBL-01007834
www.planningapplicationmaps.co.uk

1:1250 scale print at A4, Centre: 526387 E, 236348 N

© Crown Copyright Ordnance Survey. Licence no. 100051661

