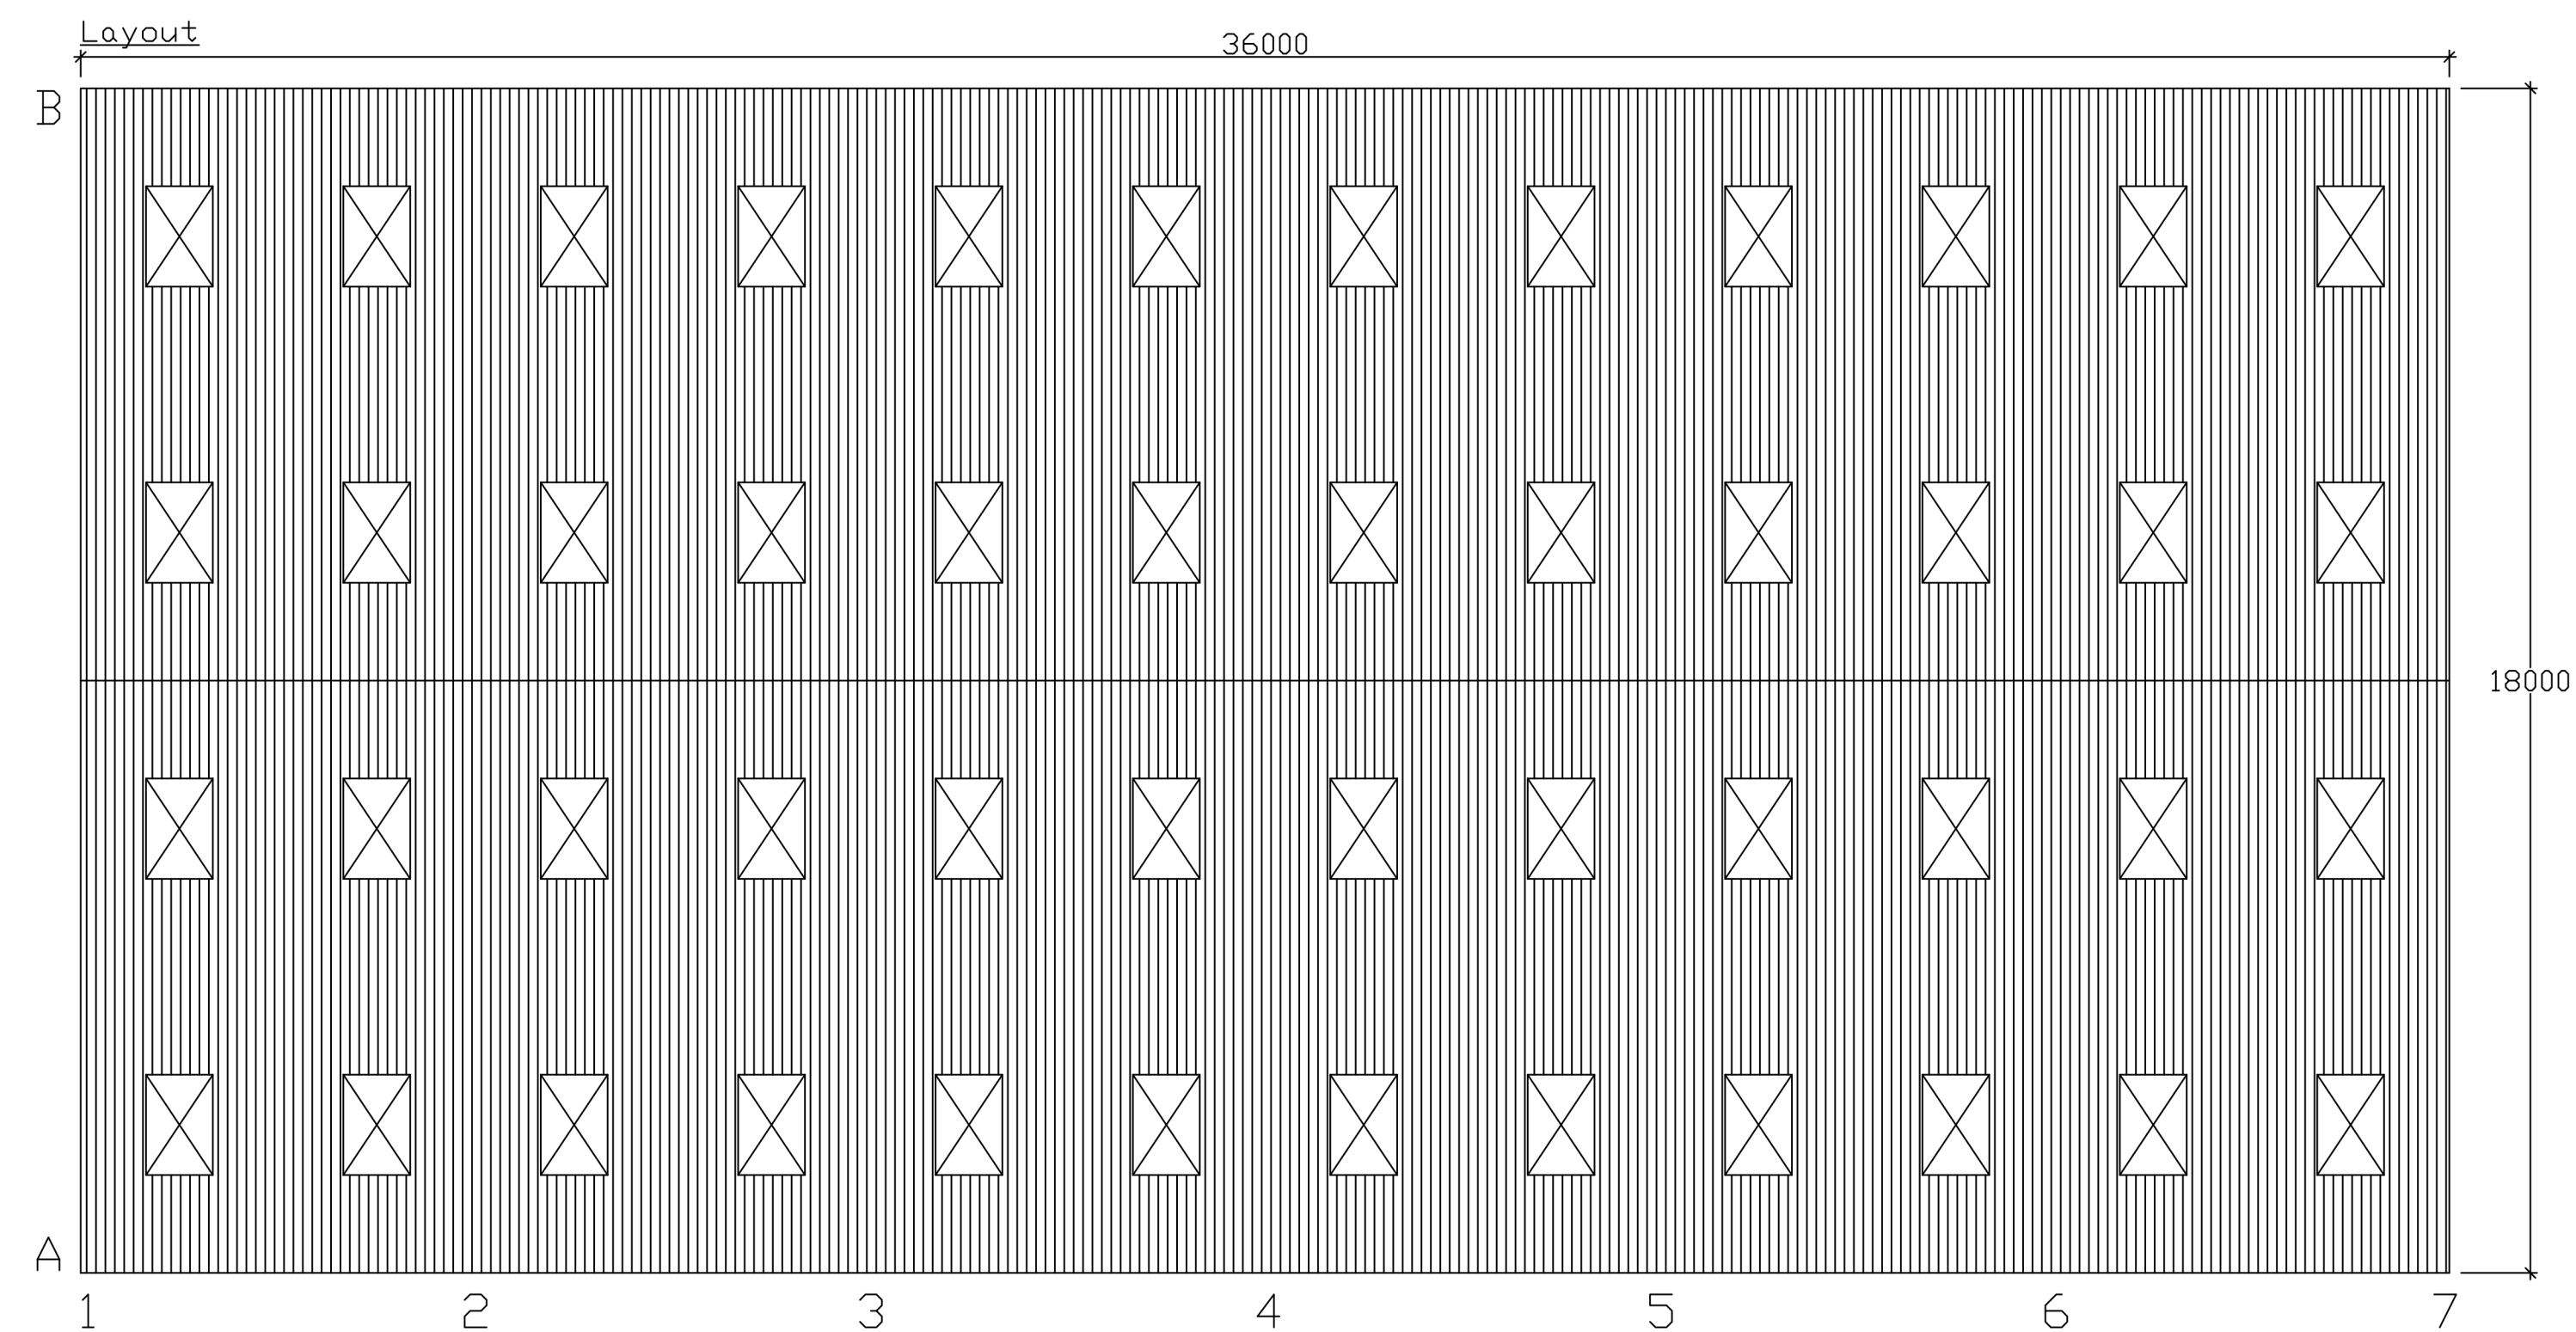
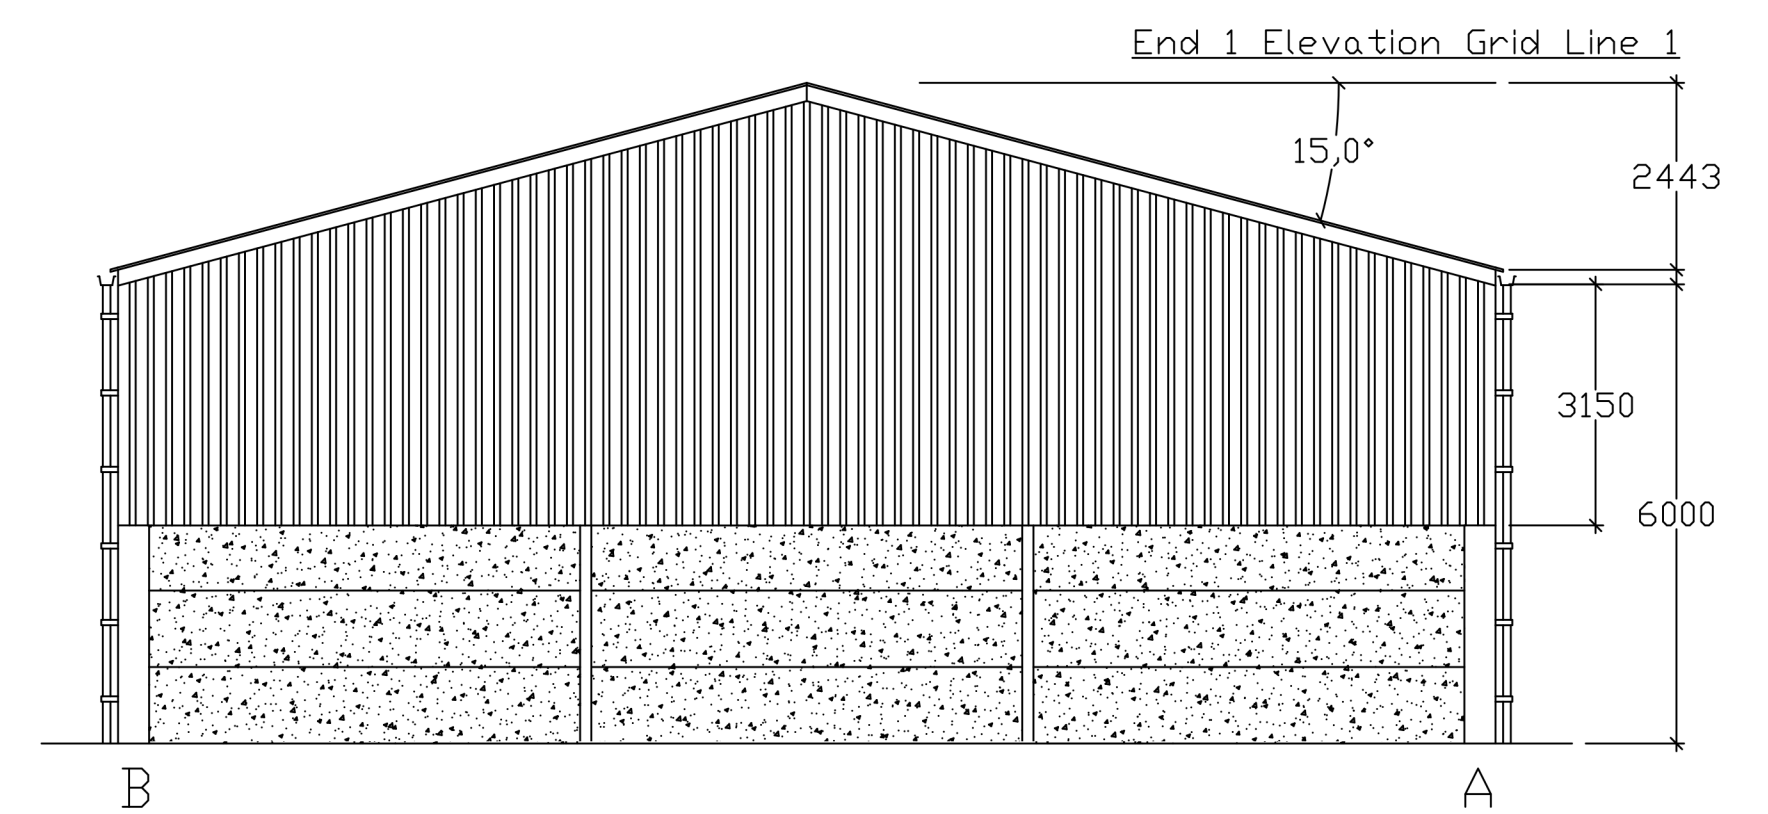
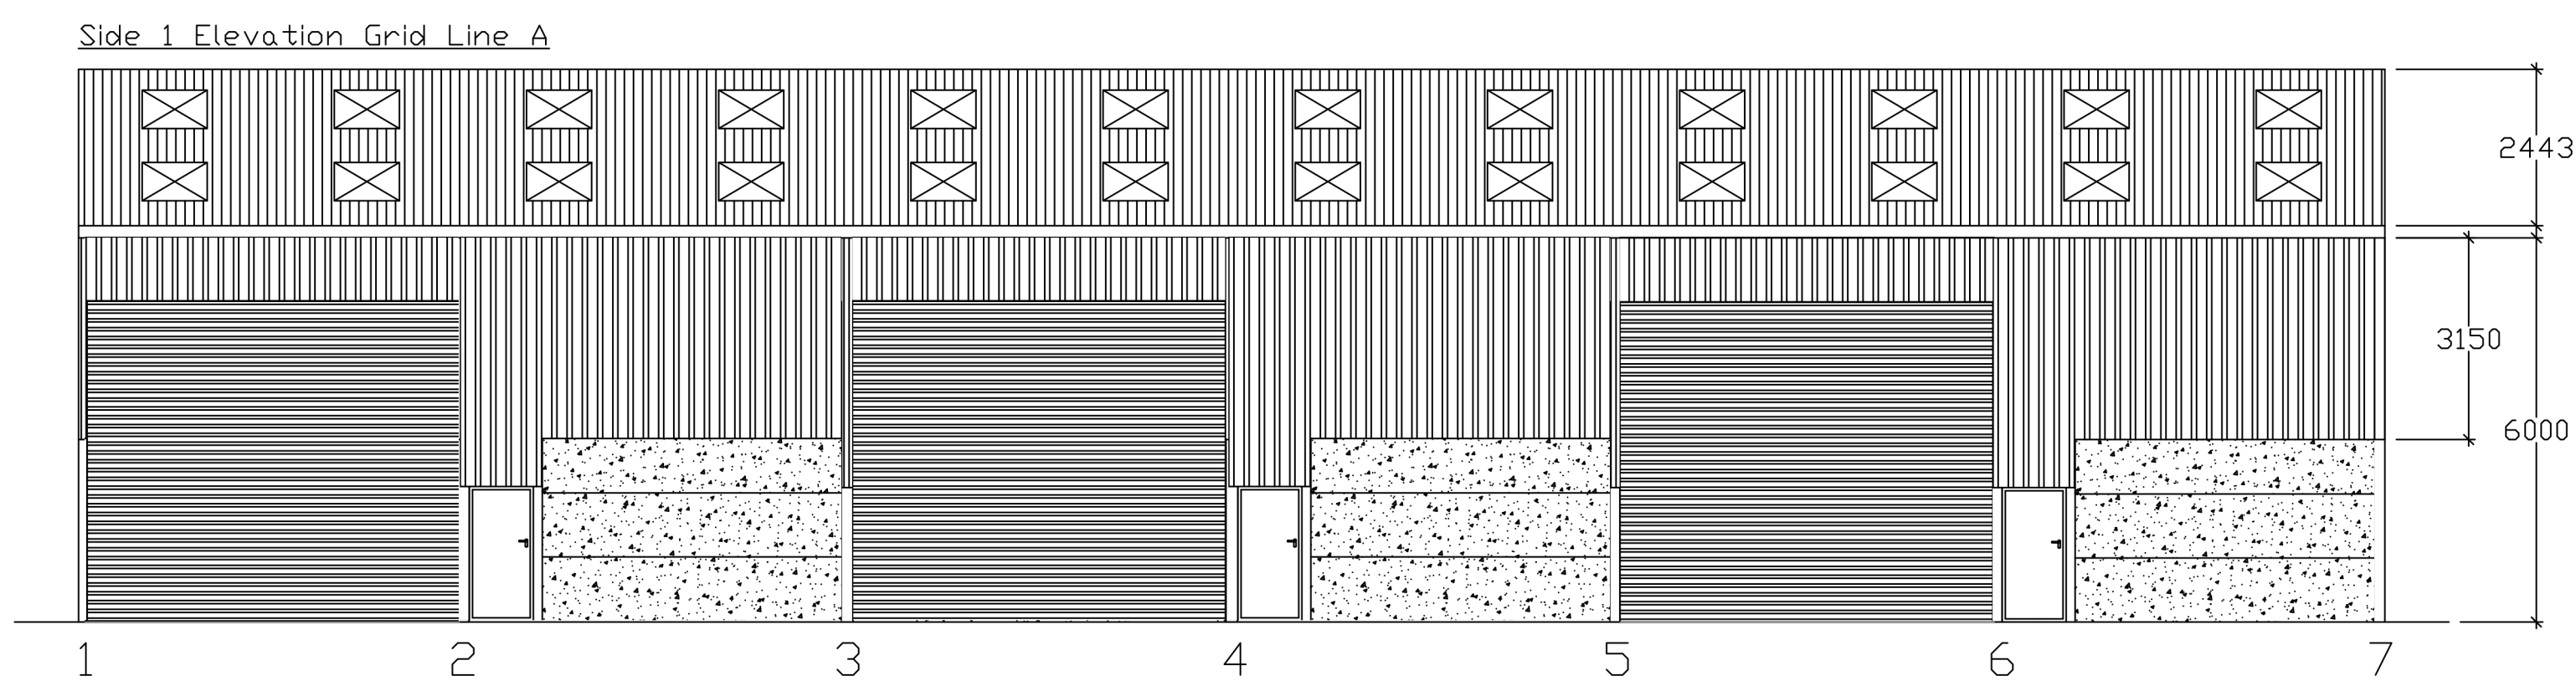
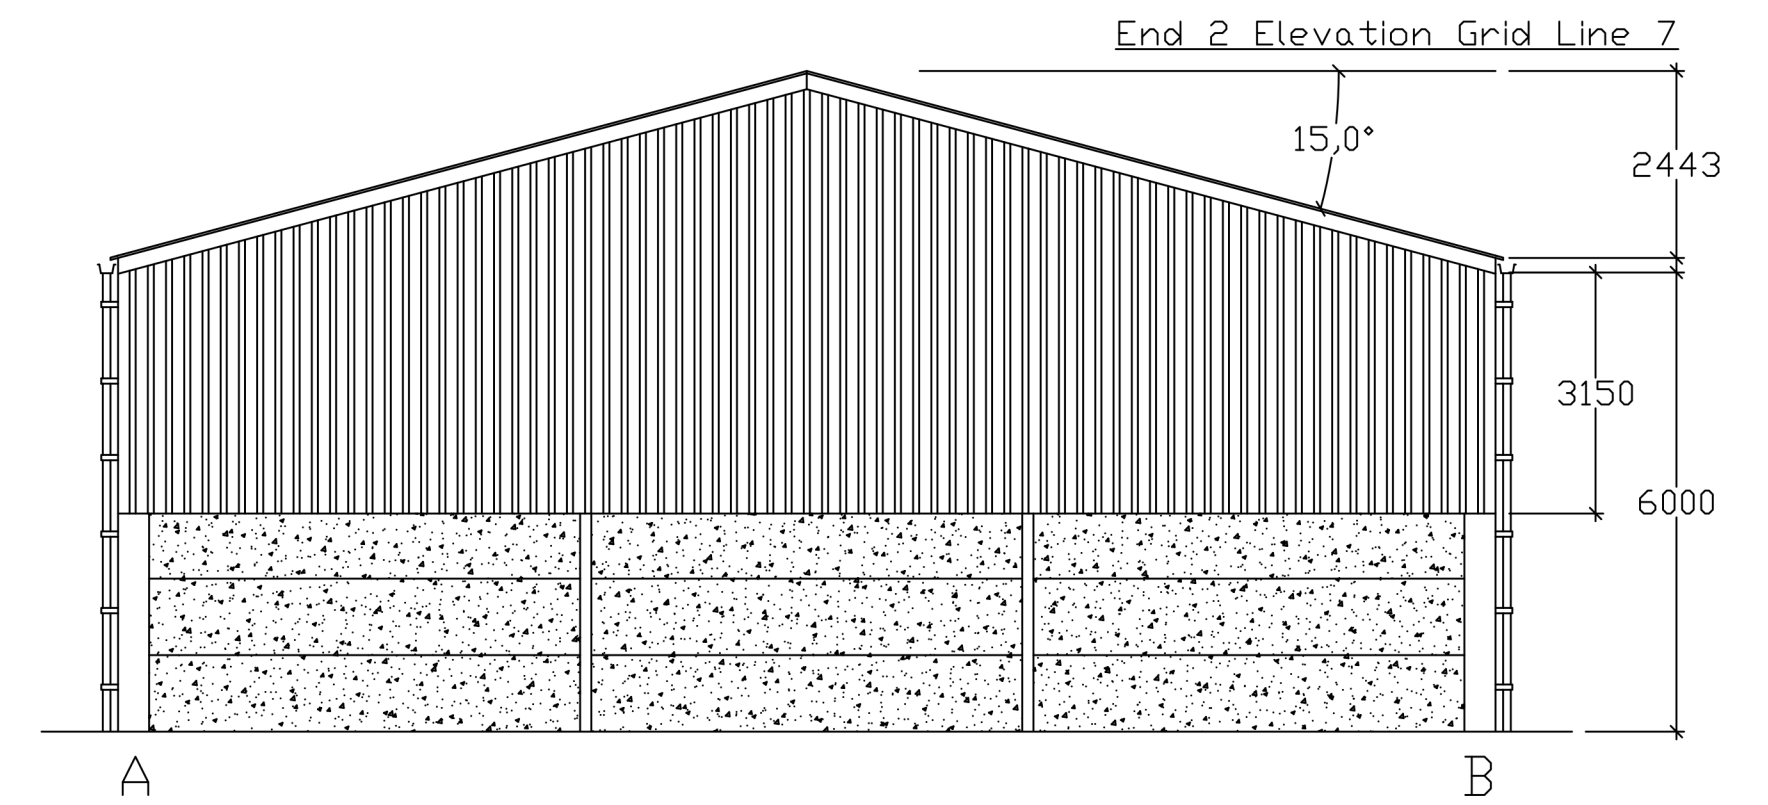
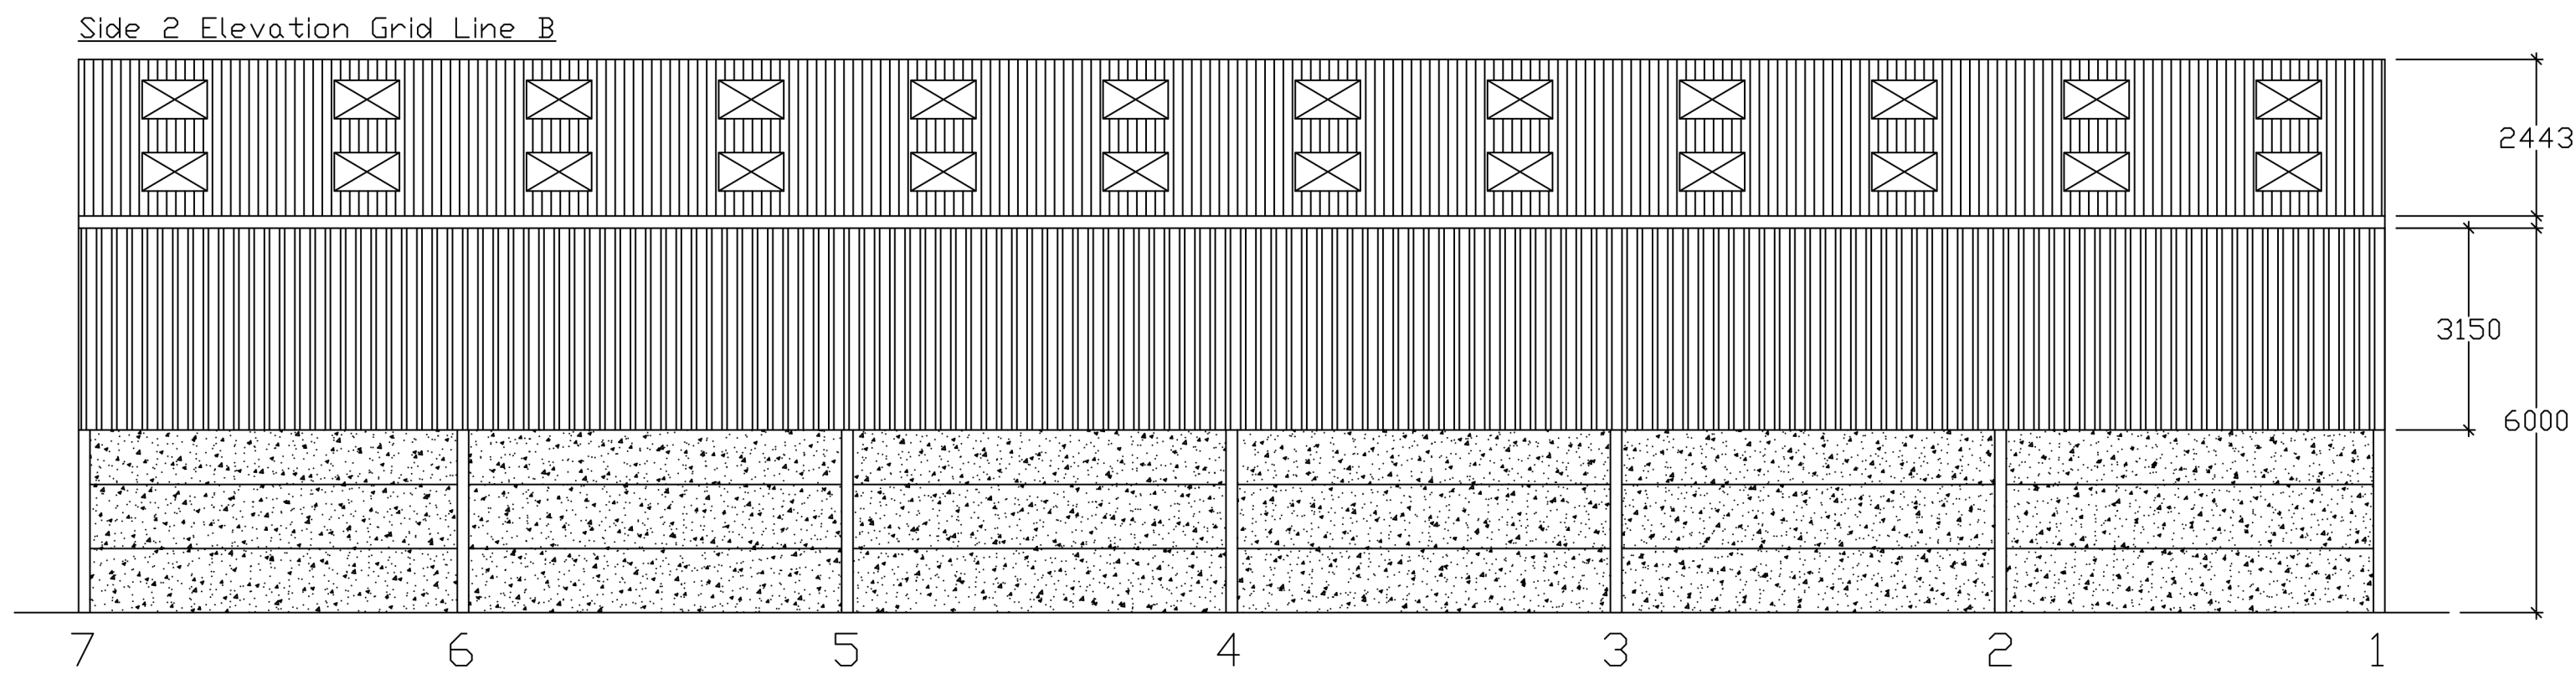


This Drawing is for Planning and Aesthetic purposes Only!
Sizes subject to change due to Structural Calculation
DO NOT INSTALL BASES TO THIS PLAN

CLIENT: Edward Shaw ADDRESS: LU2 8DE			
PROPOSED:	AGRICULTURAL		
SIZE:	36M X 18M		
DRAWN BY:	JAKE HANSON		
SCALE:	1/100	DWG NO:	24-27973
REV:		DATE:	09/12/2024
 GRAHAM HEATH CONSTRUCTION Ltd GRAHAM HEATH CONSTRUCTION LTD THE CREAMERY WRENBURY INDUSTRIAL ESTATE STATION ROAD WRENBURY NR NANTWICH CHESHIRE, CW5 8EX TEL: 01270 781158 FAX: 01270 781165			