



Issue Status		Planning			
This drawing is copyright. Only figured dimensions to be worked to.					
Revision			Drawn	Check	Date
P1	First Issue		PL	AD	16.12.24
P2	Amended as Planner Comment		AD	AD	07.03.25

Key

Location Plans

Redline Site Area (m2)
830.17

Blueline Area
- Land in control of applicant

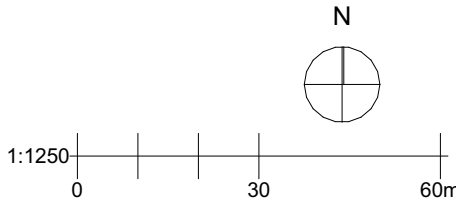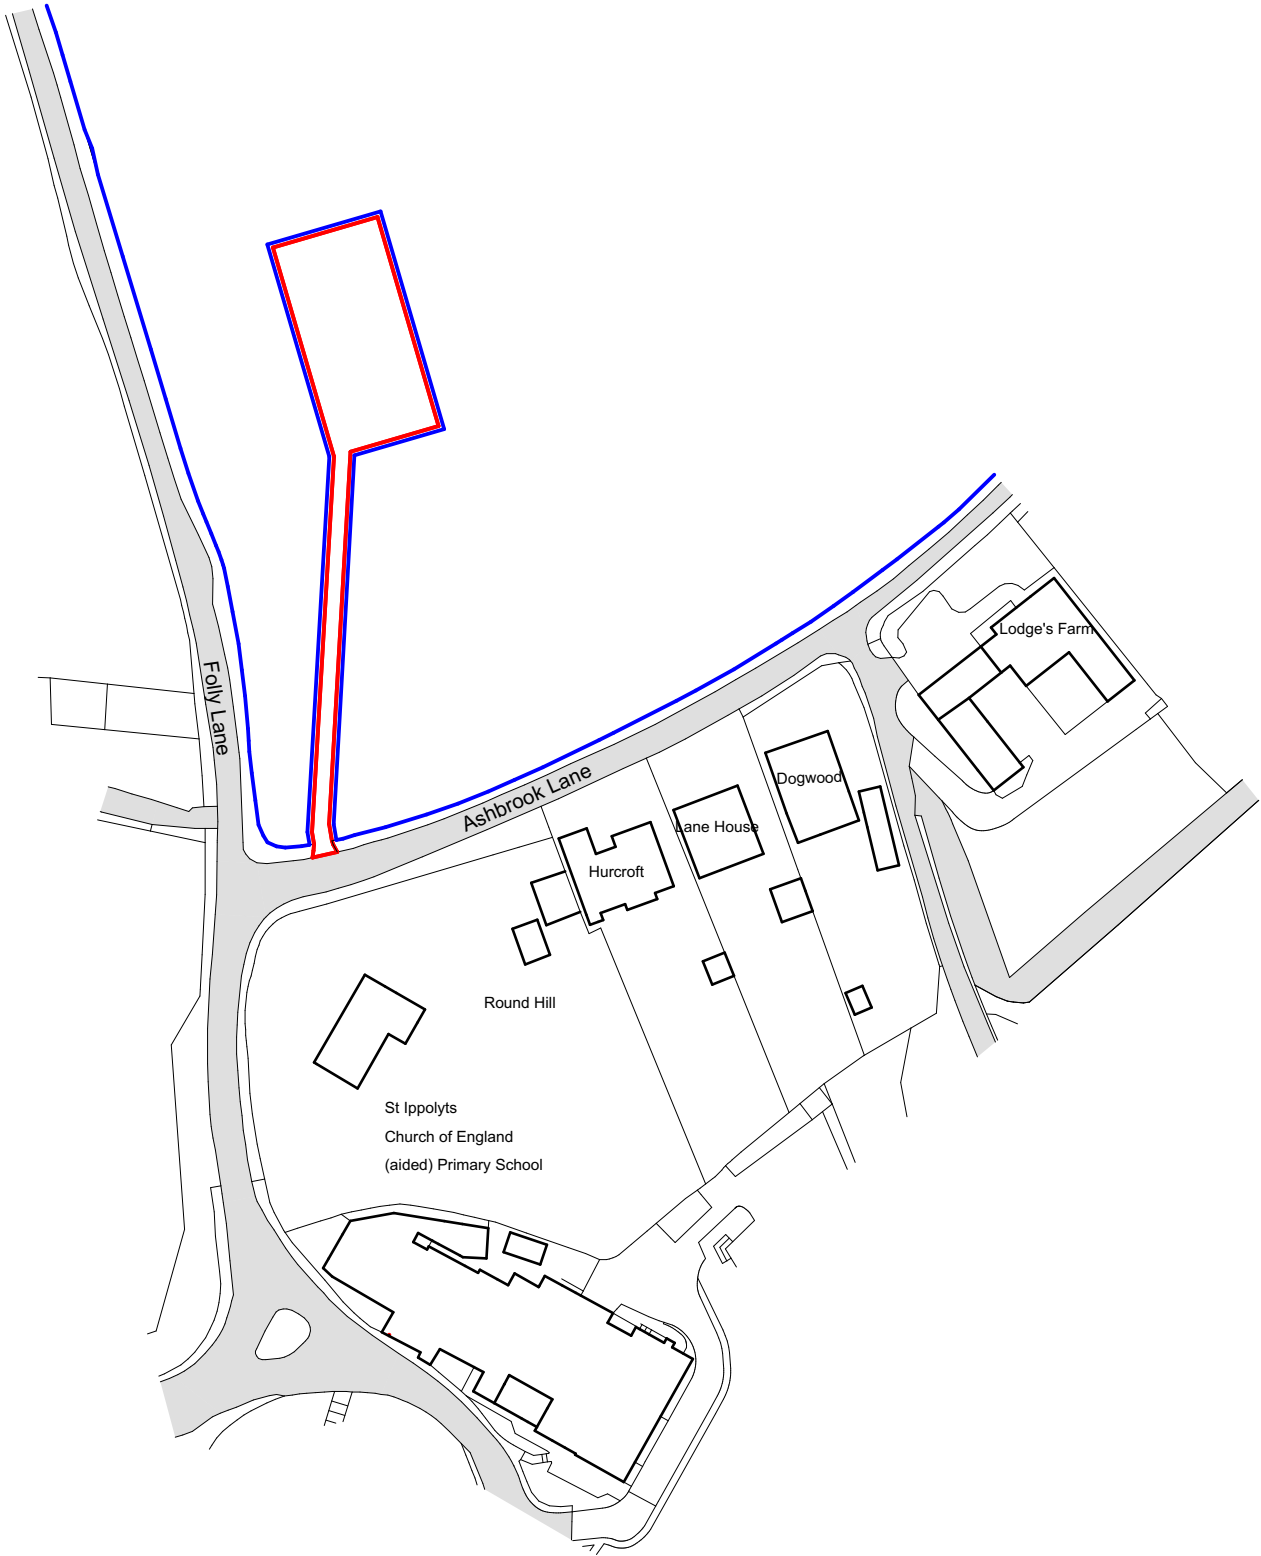

client Shaws of Stopsley		
project Land at St Ippolytes Proposed Agricultural Building		
drawing Location Plan		
date 16.12.24	scale 1:1250	@ A3
drawn PL	check AD	

ARCHITECTURE + PLANNING
www.brown-co.com

Norwich
St Neots

01603 629871
01480 213811

Humber
Lincoln

01482 421234
01522 457800

Brown & Co Registered Office: The Atrium, St. George's Street, Norwich, Norfolk, NR3 1AB
Registration no: OC302092 Registered in England & Wales

24

120

DL0101

P2