




Work to figured dimensions only. Do not scale from drawings. Check dimensions on site before commencing work. Discrepancies to be reported to Lawtey Design. © Lawtey Design; drawing not to be copied or reproduced prior consent.

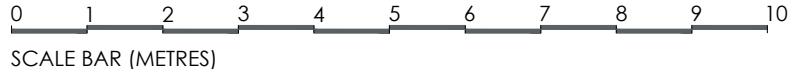

Boundary Line
Hedge



REVISIONS
A 09.09.26 Removed Maps Extract

Existing Plans:
Site/ Block Plan

Project No: 26081

Drawing No: 01-3A

Address: THE FOLLY, WILLIAN RD
GREAT WYMONDLEY
SG4 7ET

Scale: 1:50 @ A1 1:100 @ A3



lawteydesign
rachael@lawteydesign.co.uk | 07964 745856