




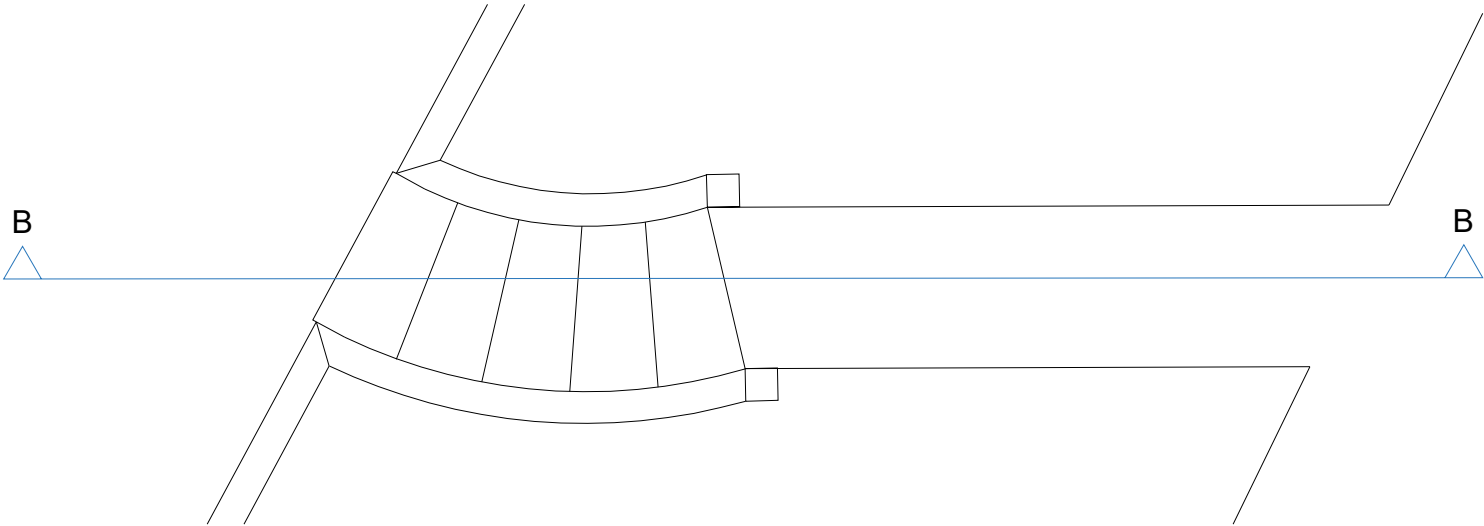


EXISTING PLAN

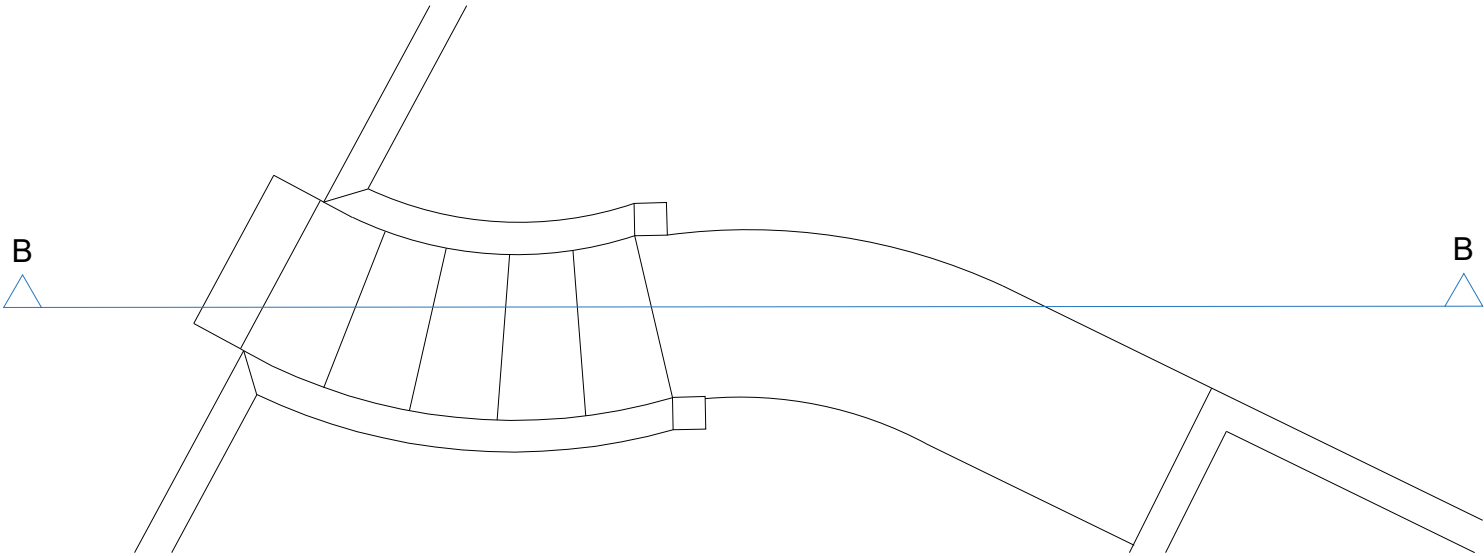

PROPOSED PLAN

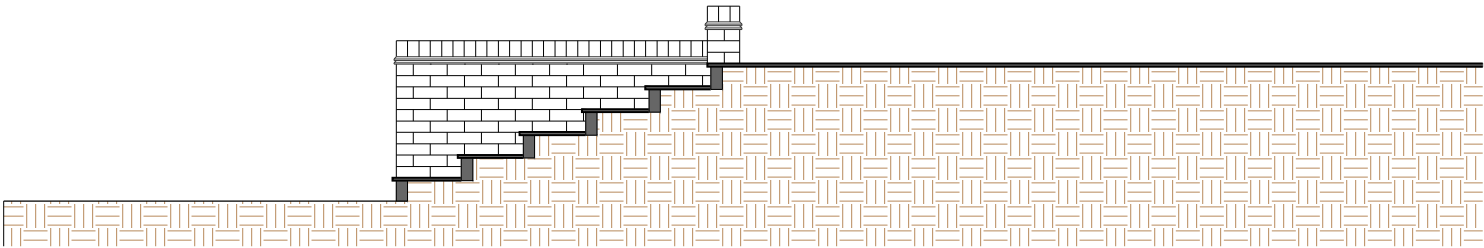

EXISTING SECTION B-B

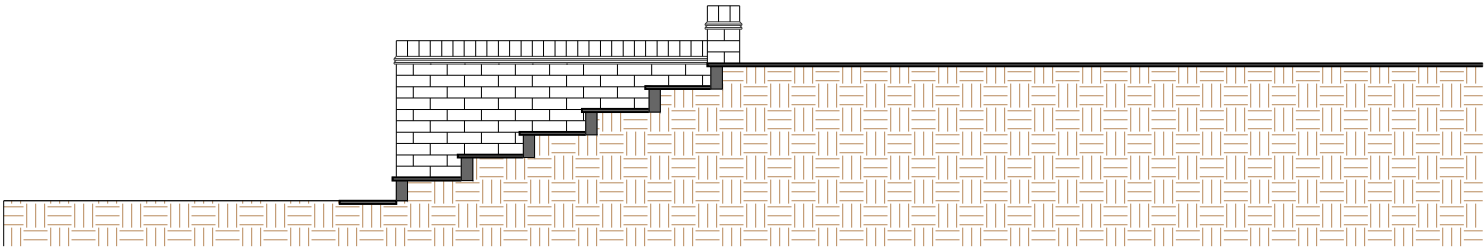

PROPOSED SECTION B-B



REVISIONS	
A	
Sections B - B Existing & Proposed Steps	
Project No:	26081
Drawing No:	01-5
Address:	THE FOLLY, WILLIAN RD GREAT WYMONDLEY SG4 7ET
Scale:	1:50 @ A3