


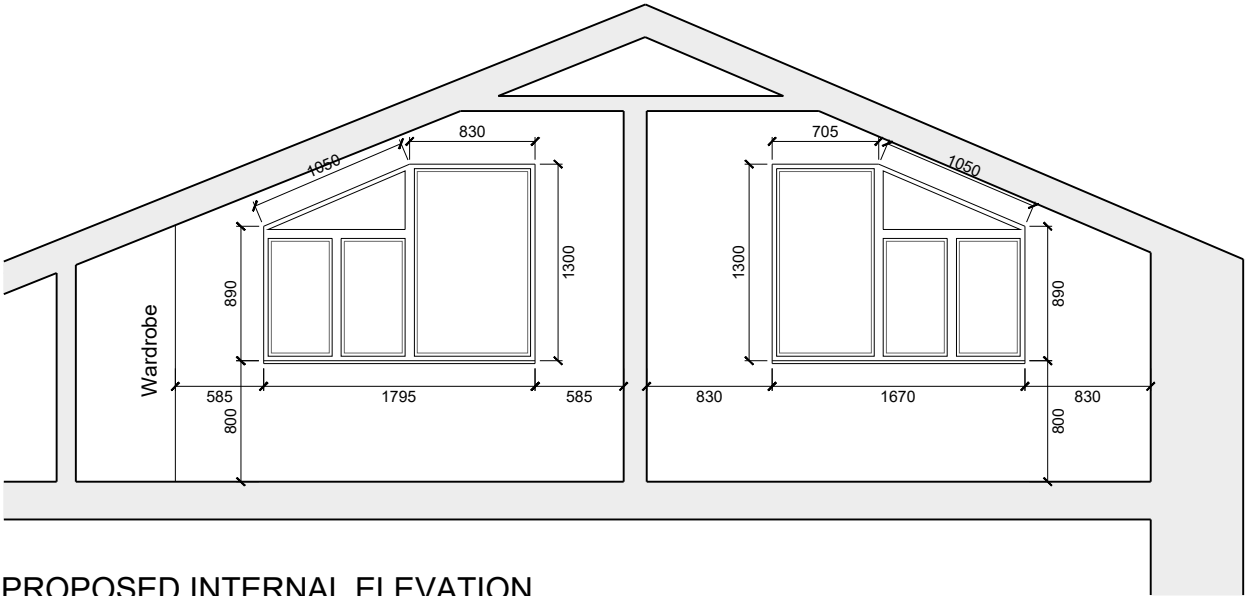


PROPOSED INTERNAL ELEVATION

Appropriate lintel to be installed suitable for span and construction type.

Aluminium Framed Casement window to match existing.

Existing Construction shown here indicatively.

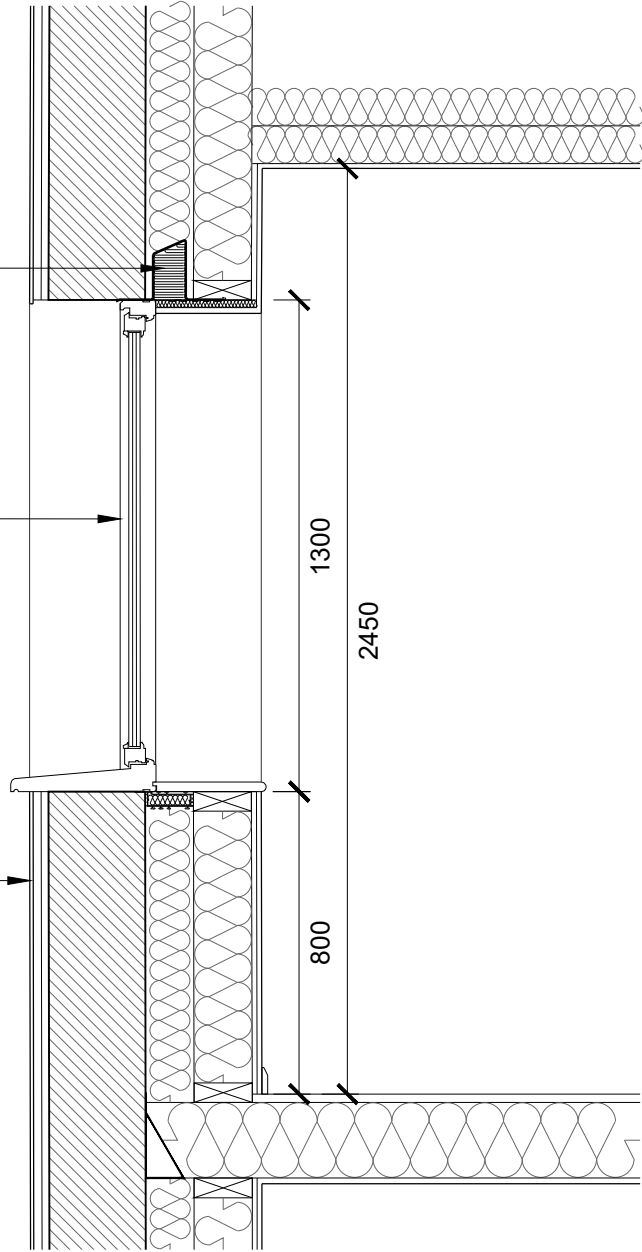

SECTION  
1:10 @ A1; 1:20 @ A3



| REVISIONS |                                                       |
|-----------|-------------------------------------------------------|
| A         | 07.08.26 Adjusted window dimensions and location      |
| B         | 12.08.26 Indicated windows equally spaced internally. |

Internal Elevation

Project No: 26081

Drawing No: 02-1B

Address: THE FOLLY, WILLIAN RD  
GREAT WYMONDLEY  
SG4 7ET

Scale: 1:50 @ A1 1:100 @ A3