




Work to figured dimensions only. Do not scale from drawings. Check dimensions on site before commencing work. Discrepancies to be reported to Lawtey Design. © Lawtey Design; drawing not to be copied or reproduced prior consent.

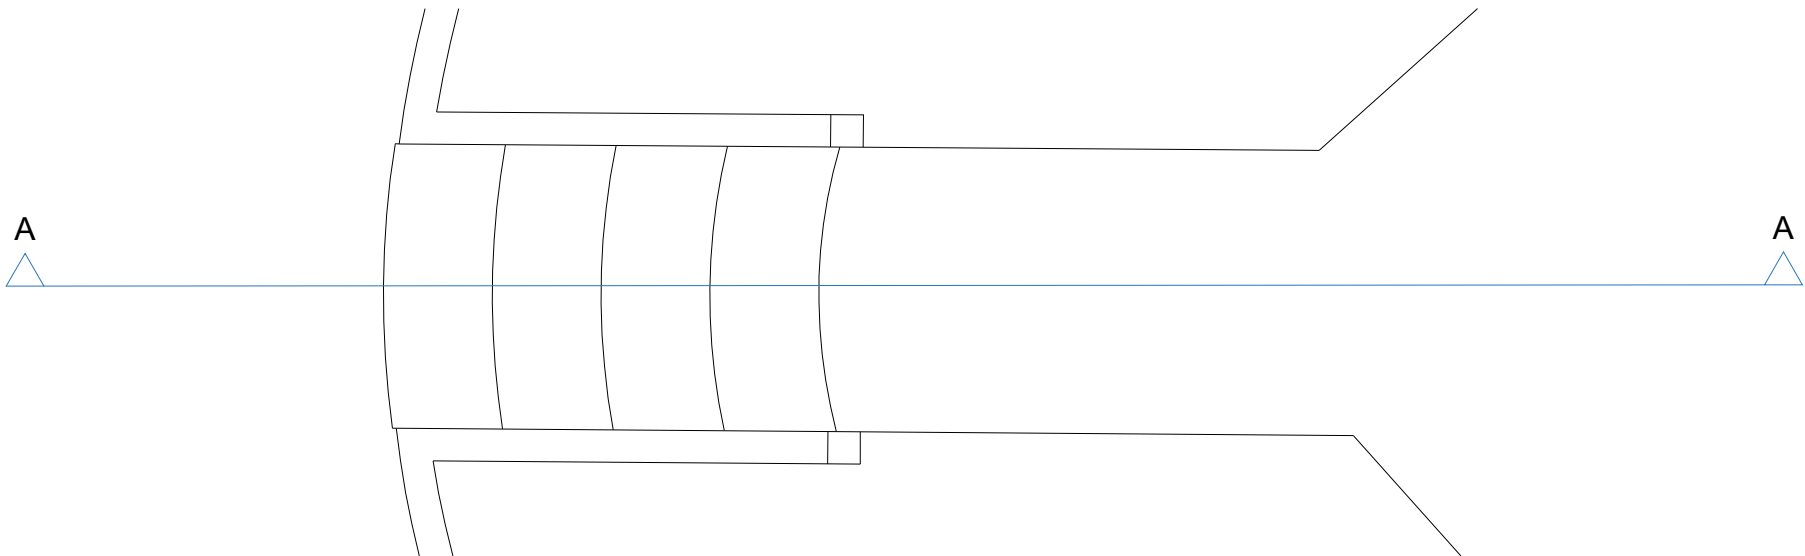


EXISTING PLAN

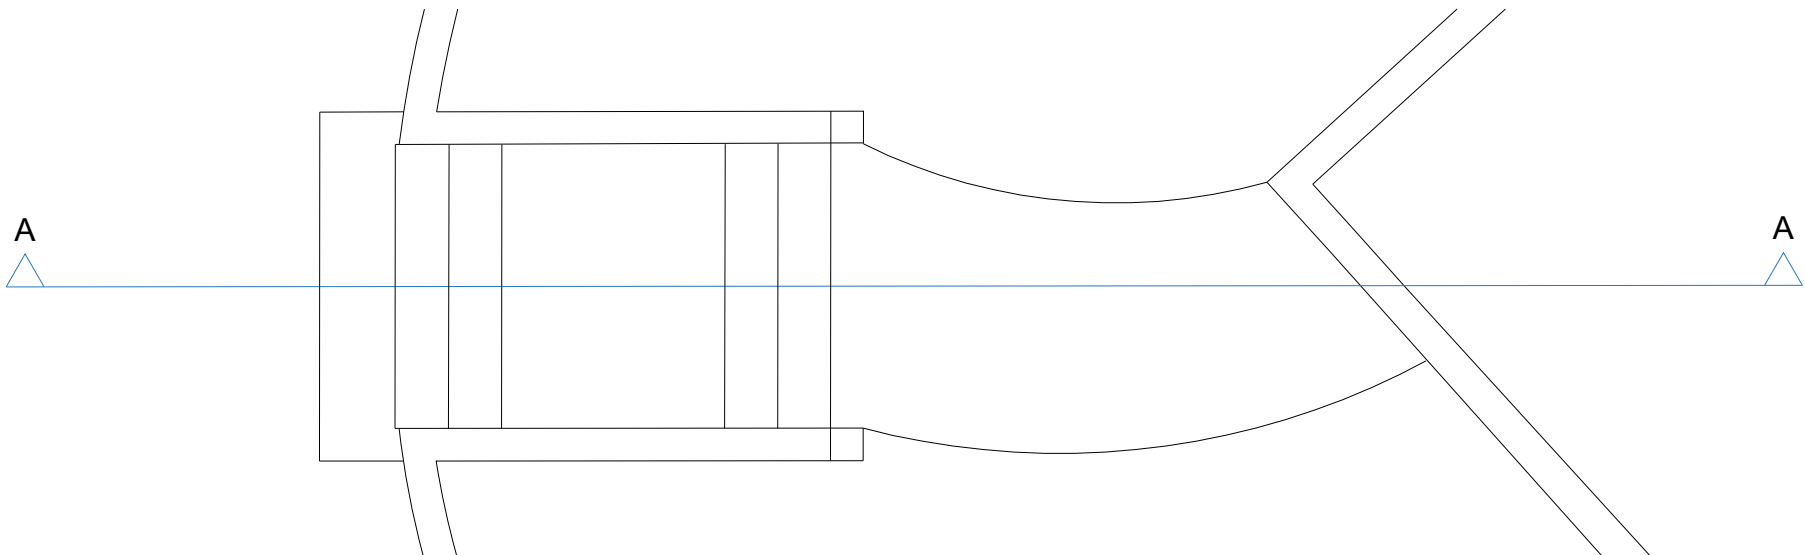

PROPOSED PLAN

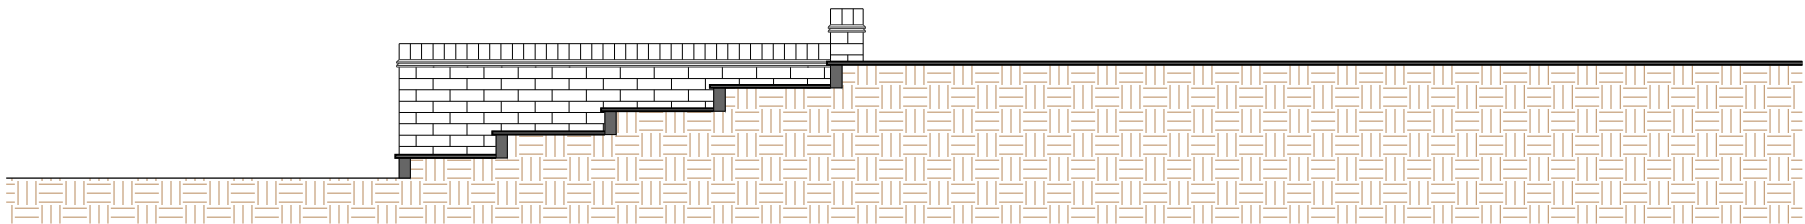

EXISTING SECTION A-A

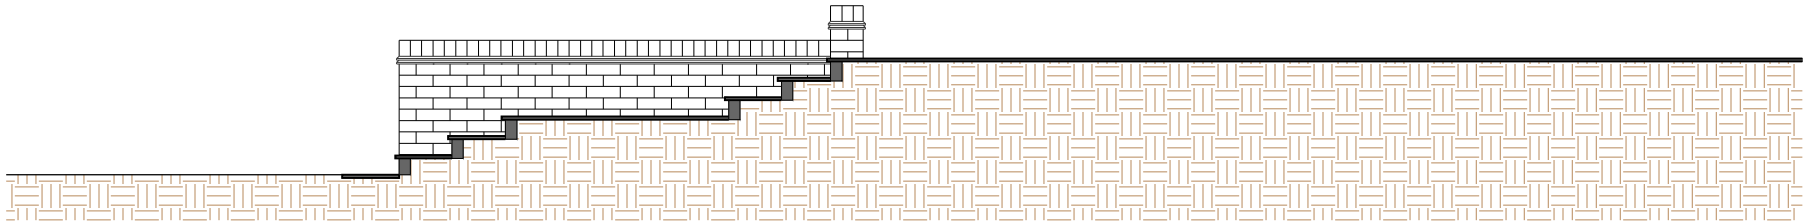

PROPOSED SECTION A-A



REVISIONS	
A	
Sections A - A	
Existing & Proposed Steps	
Project No:	26081
Drawing No:	01-4
Address:	THE FOLLY, WILLIAN RD GREAT WYMONDLEY SG4 7ET
Scale:	1:50 @ A3