


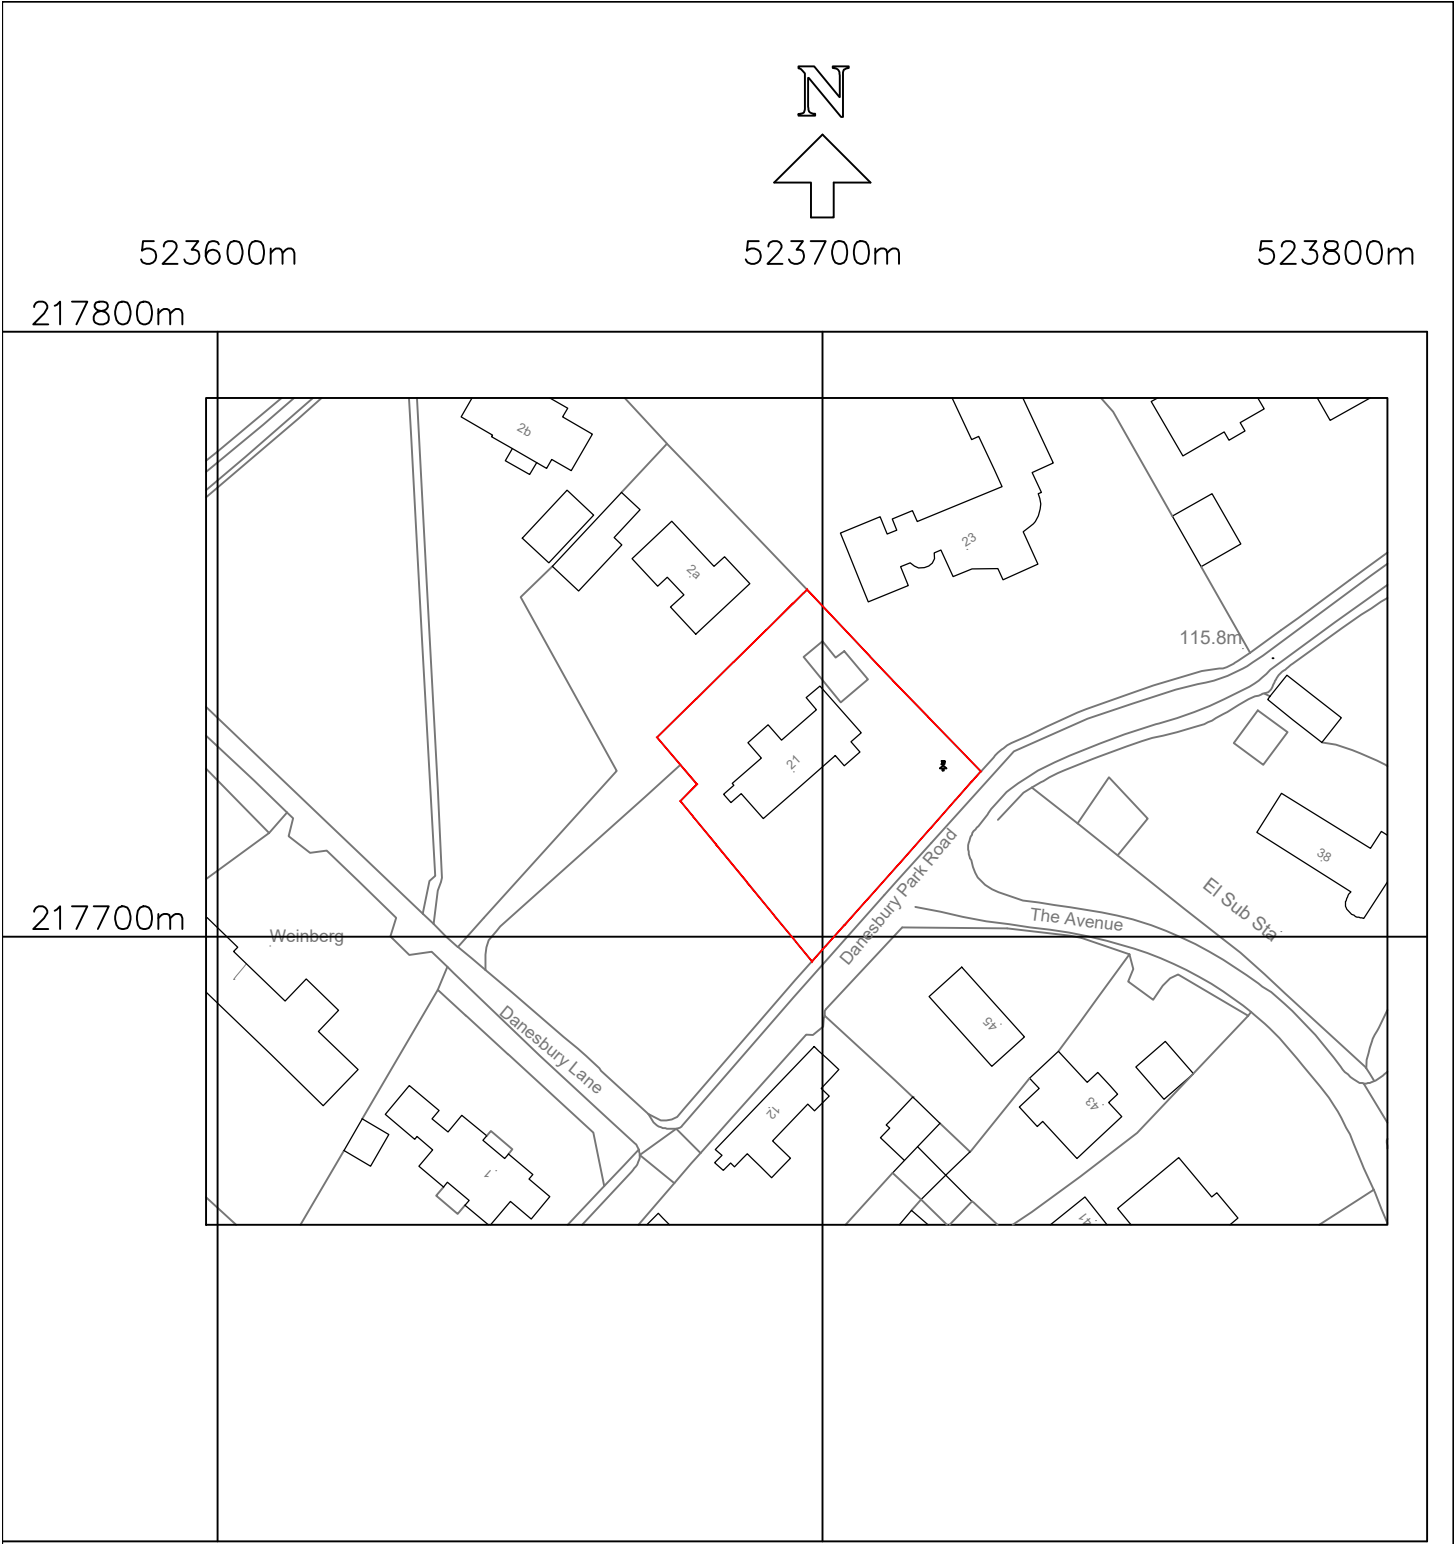

?Crown Copyright and database rights 2026 OS Licence no. AC0000806982

© Derek Lofty & Associates Original size A4 Date as title block					—	—	—
					Rev.	Amendments	Date
 Derek LOFTY & Associates The Lodge Studio Copthorne Road Croxley Green Hertfordshire WD3 4AQ t: 01923 774373 e: info@dlaconsultants.co.uk	Client: PRIVATE				Drawing Title SITE LOCATION PLAN 21 DANESBURY PARK AVENUE WEWLYN AL69SH		
	Date	Scale	Drawn	Chkd.			Drawing No.
	JAN'26	SHOWN	AML	AML	13770-103		