

Ordnance Survey®

Ukmapcentre.com

NOTE
This drawing must not be reissued, loaned or copied without the written consent of Svetlana Pinaitiene (the originator).
All errors, omissions, discrepancies should be reported to the originator immediately.
All dimensions to be checked before site fabrication by the contractor, his sub-contractor or supplier.
Do not scale plans - use figure or grid dimensions where given.
Any deviation from the drawing to be reported to the originator immediately.

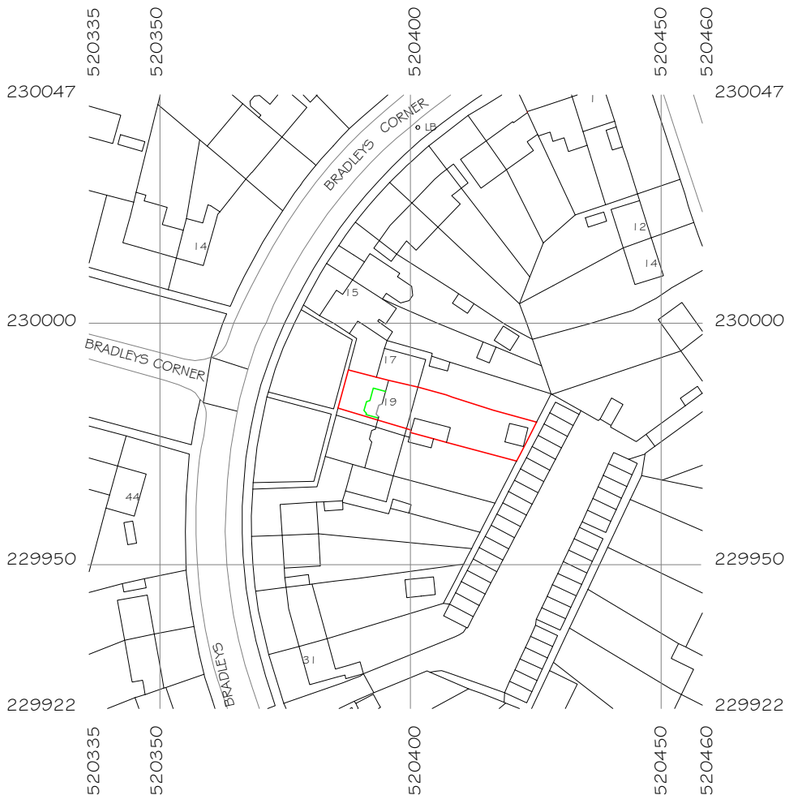

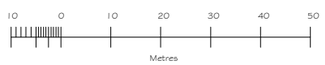

Site Location Plan
1:1250



Block Plan
1:500

Key Code:

- Property boundary
- Proposed Extension
- Structure to be demolished

©Crown Copyright and database right 2014
Ordnance Survey License: 100048957
Reproduction in whole or part is prohibited
without the prior permission of Ordnance Survey

REV	DATE	DESCRIPTION

SEP Design
Suite 1, 150B Station Road
Woburn Sands
Buckinghamshire
MK17 8SG
T: (+44)1908 – 584545
M: (+44)7745 – 328480
E: info@sepdesign.co.uk
www.sepdesign.co.uk

SEP DESIGN Architectural & Consulting Services

PROJECT Single Storey Front Extension 19 Bradley's Corner, Hitchin, SG4 0PR	DRAWING NR PP18-23001
SUBJECT Site Location and Block Plan	DRAWN BY SEP SCALE As Noted @A3
CLIENT Mr K. McCalman	DATE 20 Mar' 18 REV

©Svetlana Pinaitiene This drawing may not be reproduced in any form without prior written agreement