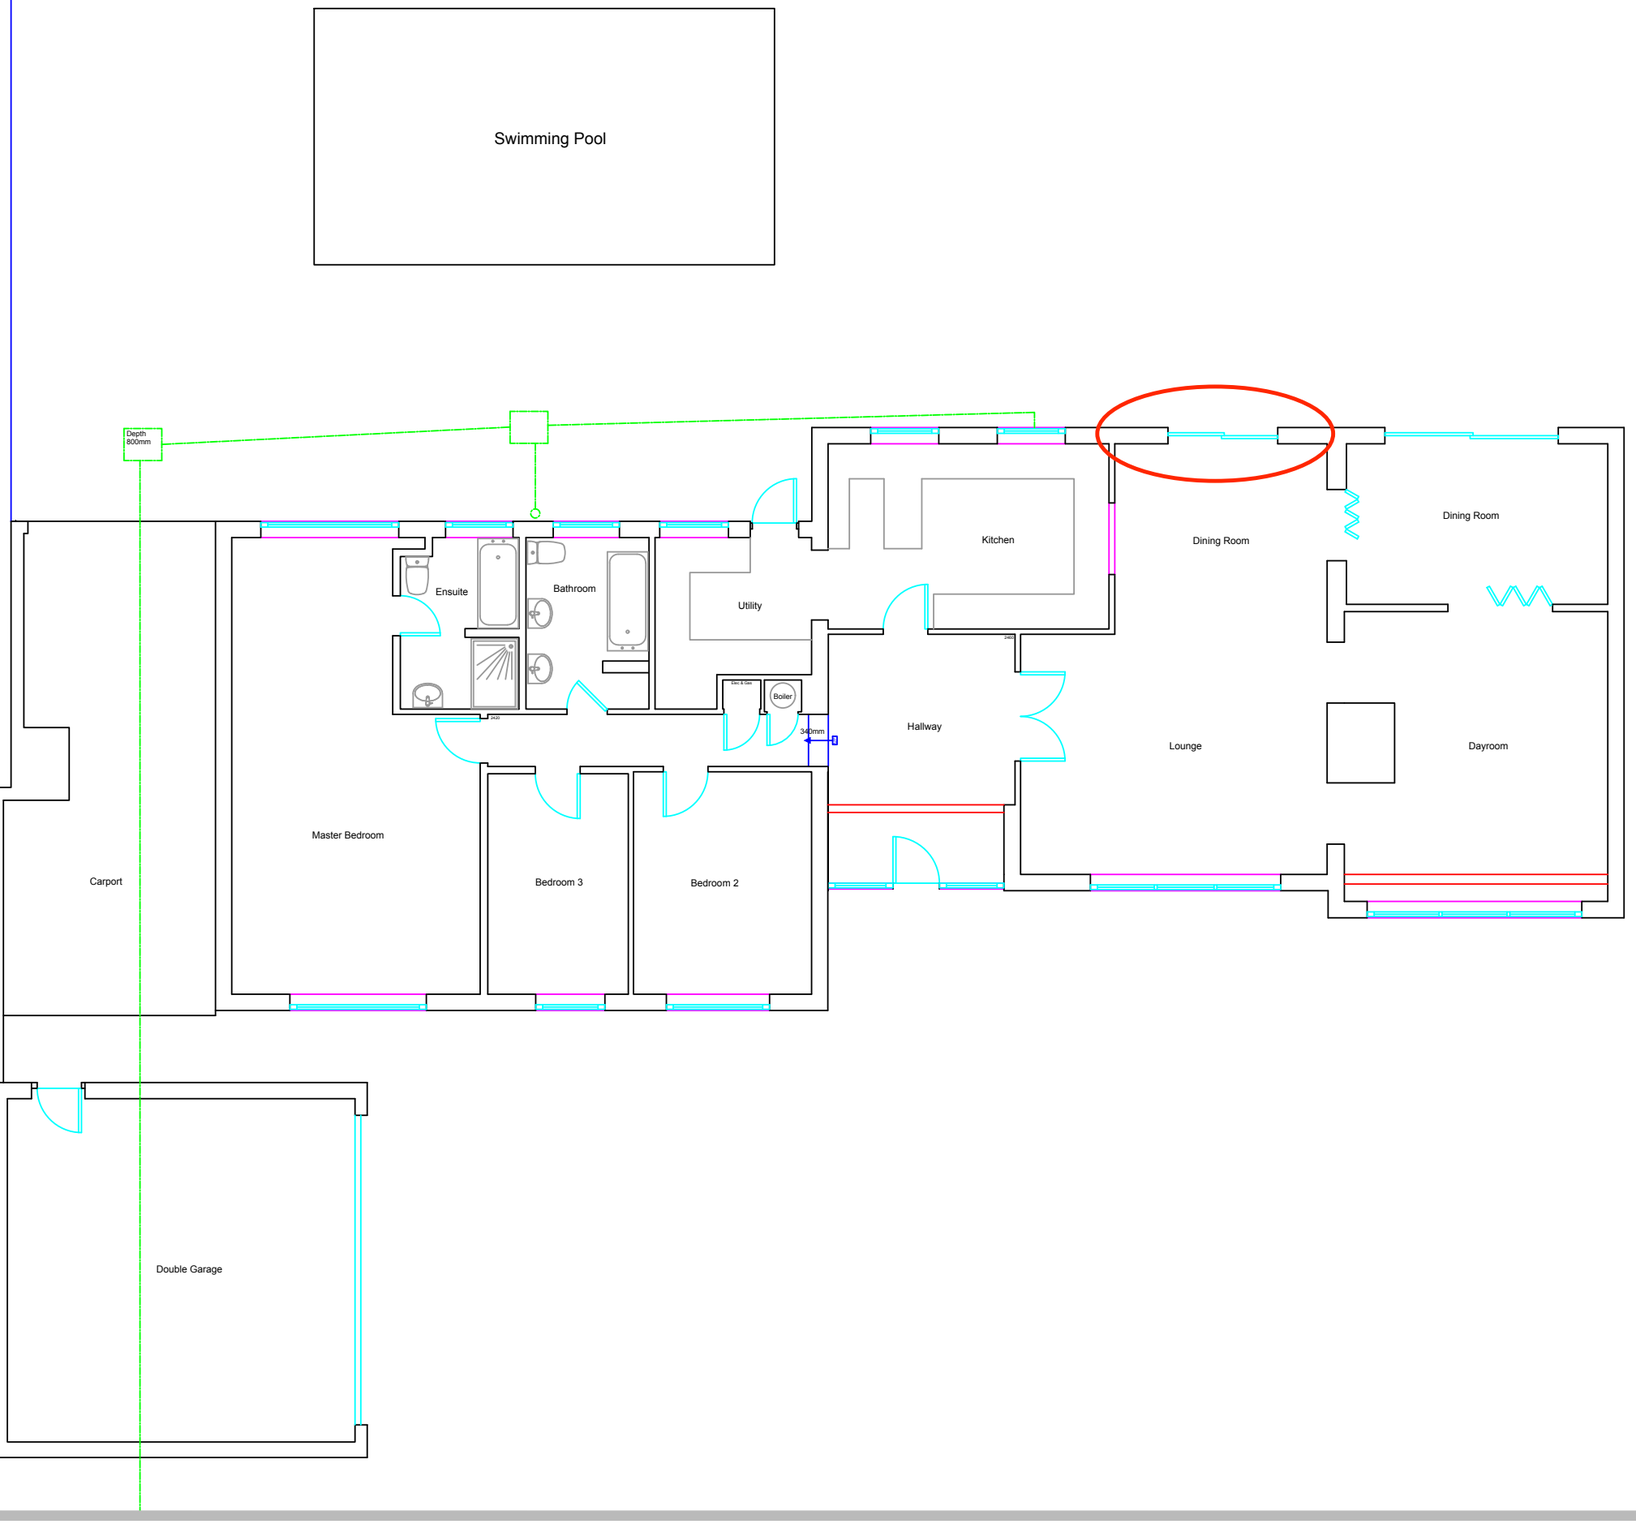

ROSENTHAL
ARCHITECTURAL SERVICES
07903 128614
graham.polley@rosenthalarchitectural.co.uk

NOTES

01 All new and existing building work dimensions are critical to the construction process.

02 All drawings are preliminary unless stated differently. Preliminary drawings and are not to be built or manufactured from.

03 This drawing is subject to copyright of Rosenthal Architectural SERVICES reproduction only with written authority.

04 Drawing dimensions and scales to be checked prior to commencement of work.

05 All structural work where mentioned on this drawing is subject to a qualified structural and civil engineer calculations before building work commences.

06 These plans may be subject to "Planning & Building Regulation Approval" or any other statute in law before the commencement of building works.

07 All materials to match existing unless otherwise stated.

M 1:100 0 1 2 3 4 5
M 1:50 0 0.5 1.0 1.5 2.0 2.5

Existing GF Plan

Ms Blakeburn
Davron Apartments
12 Tithe Close,
Codicote,
SG4 8UX

DESIGN 6a - 04.04.18

CLIENT NO:	DRAWN: JP
JOB NO:	DATE: 11.07.17
SCALE @ A3: 1:100	PG NO: 01

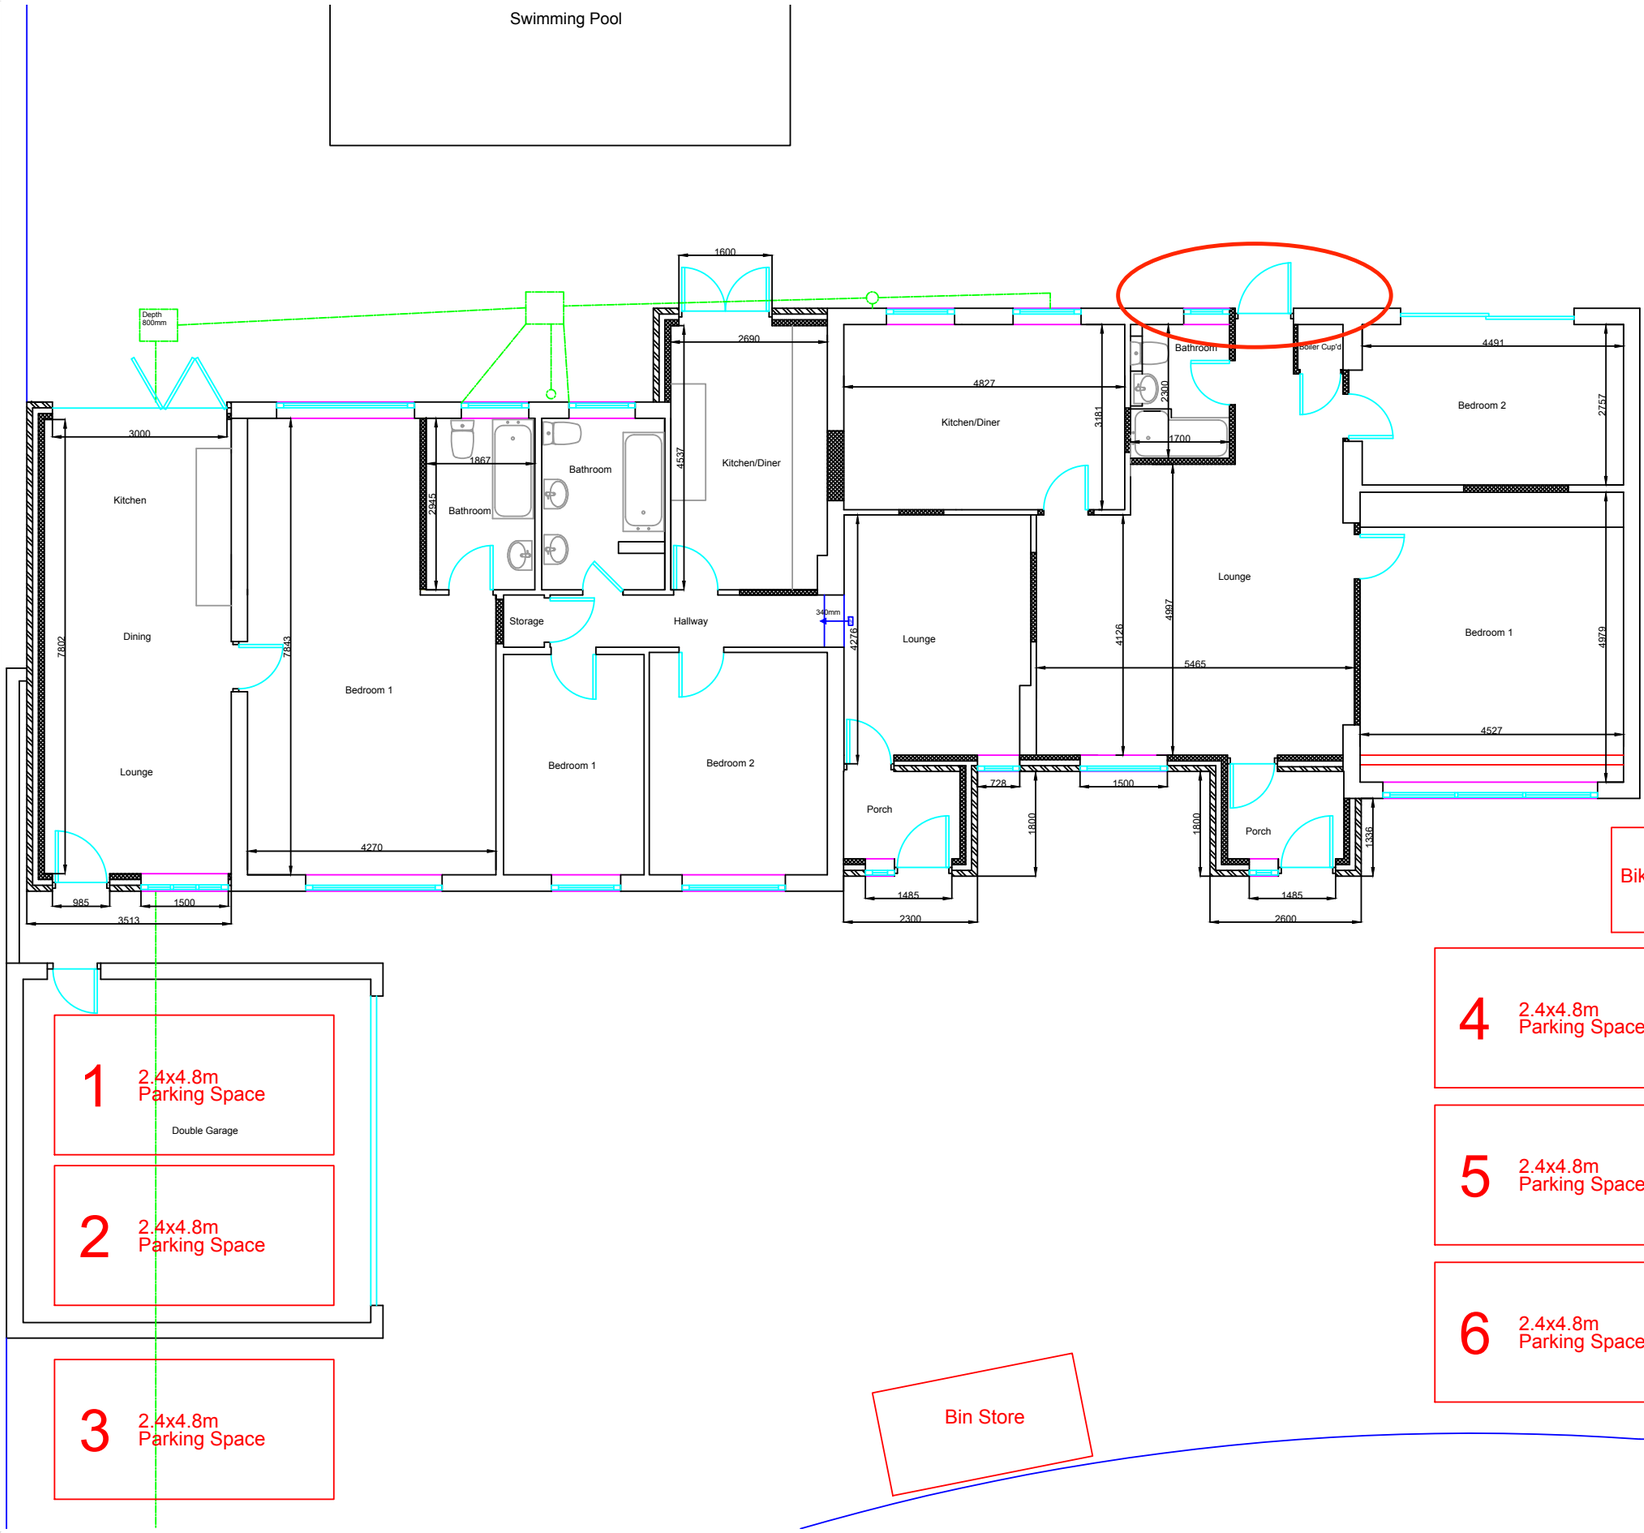

ROSENTHAL
ARCHITECTURAL SERVICES
07903 128614
graham.polley@rosenthalarchitectural.co.uk

NOTES

01 All new and existing building work dimensions are critical to the construction process.

02 All drawings are preliminary unless stated differently. Preliminary drawings and are not to be built or manufactured from.

03 This drawing is subject to copyright of Rosenthal Architectural SERVICES reproduction only with written authority.

04 Drawing dimensions and scales to be checked prior to commencement of work.

05 All structural work where mentioned on this drawing is subject to a qualified structural and civil engineer calculations before building work commences.

06 These plans may be subject to "Planning & Building Regulation Approval" or any other statute in law before the commencement of building works.

07 All materials to match existing unless otherwise stated.

M 1:100 0 1 2 3 4 5
M 1:50 0 0.5 1.0 1.5 2.0 2.5

Proposed GF Plan

Ms Blakeburn
Davron Apartments
12 Tithe Close,
Codicote,
SG4 8UX

DESIGN 6a - 04.04.18

CLIENT NO:	DRAWN: JP
JOB NO:	DATE: 11.07.17
SCALE @ A3: 1:100	PG NO: 02

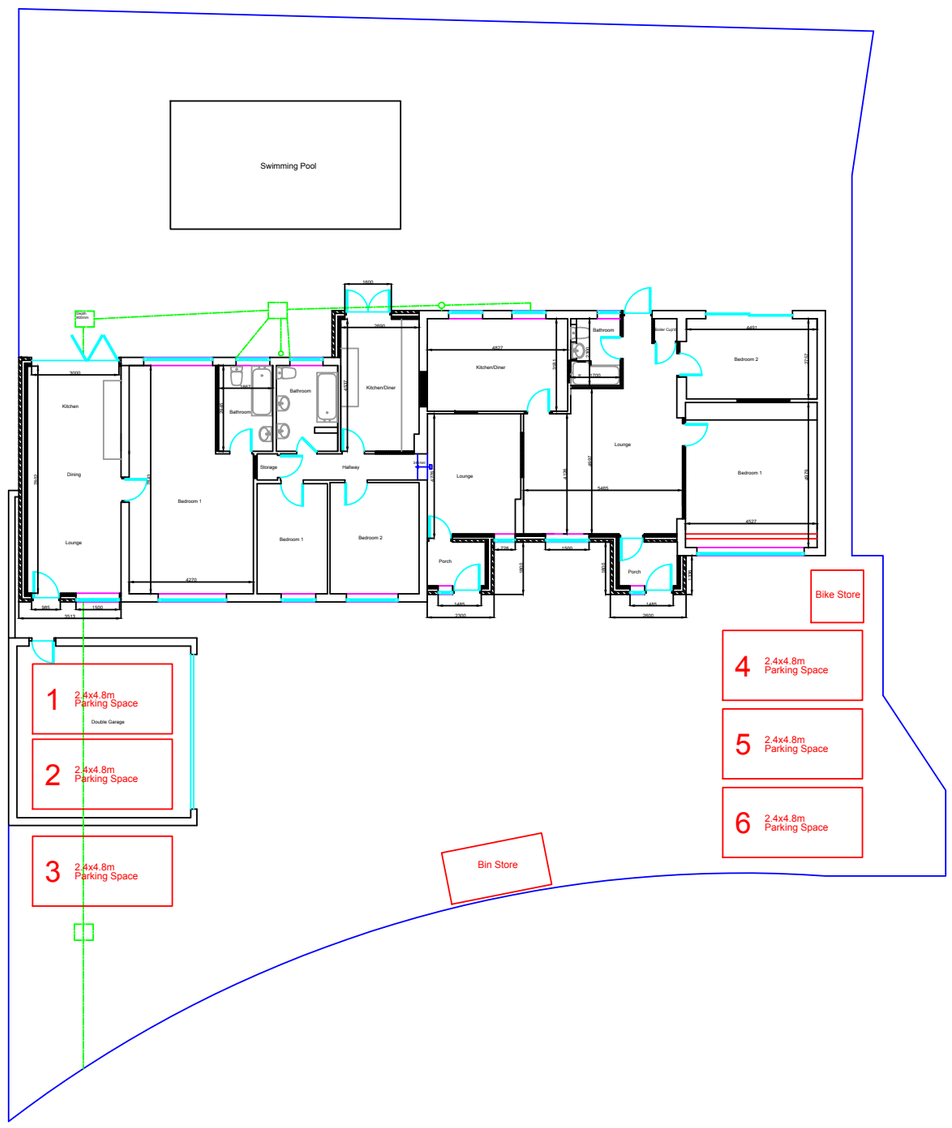

ROSENTHAL
ARCHITECTURAL SERVICES
07903 128614
graham.polley@rosenthalarchitectural.co.uk

NOTES

01 All new and existing building work dimensions are critical to the construction process.

02 All drawings are preliminary unless stated differently. Preliminary drawings and are not to be built or manufactured from.

03 This drawing is subject to copyright of Rosenthal Architectural SERVICES reproduction only with written authority.

04 Drawing dimensions and scales to be checked prior to commencement of work.

05 All structural work where mentioned on this drawing is subject to a qualified structural and civil engineer calculations before building work commences.

06 These plans may be subject to "Planning & Building Regulation Approval" or any other statute in law before the commencement of building works.

07 All materials to match existing unless otherwise stated.

M 1:100 0 1 2 3 4 5
M 1:200 0 2 4 6 8 10

Proposed GF Plan 2

Ms Blakeburn
Davron Apartments
12 Tithe Close,
Codicote,
SG4 8UX

DESIGN 6a - 04.04.18

CLIENT NO:

DRAWN: JP

JOB NO:

DATE: 11.07.17

SCALE @ A3: 1:200

PG NO: 02a

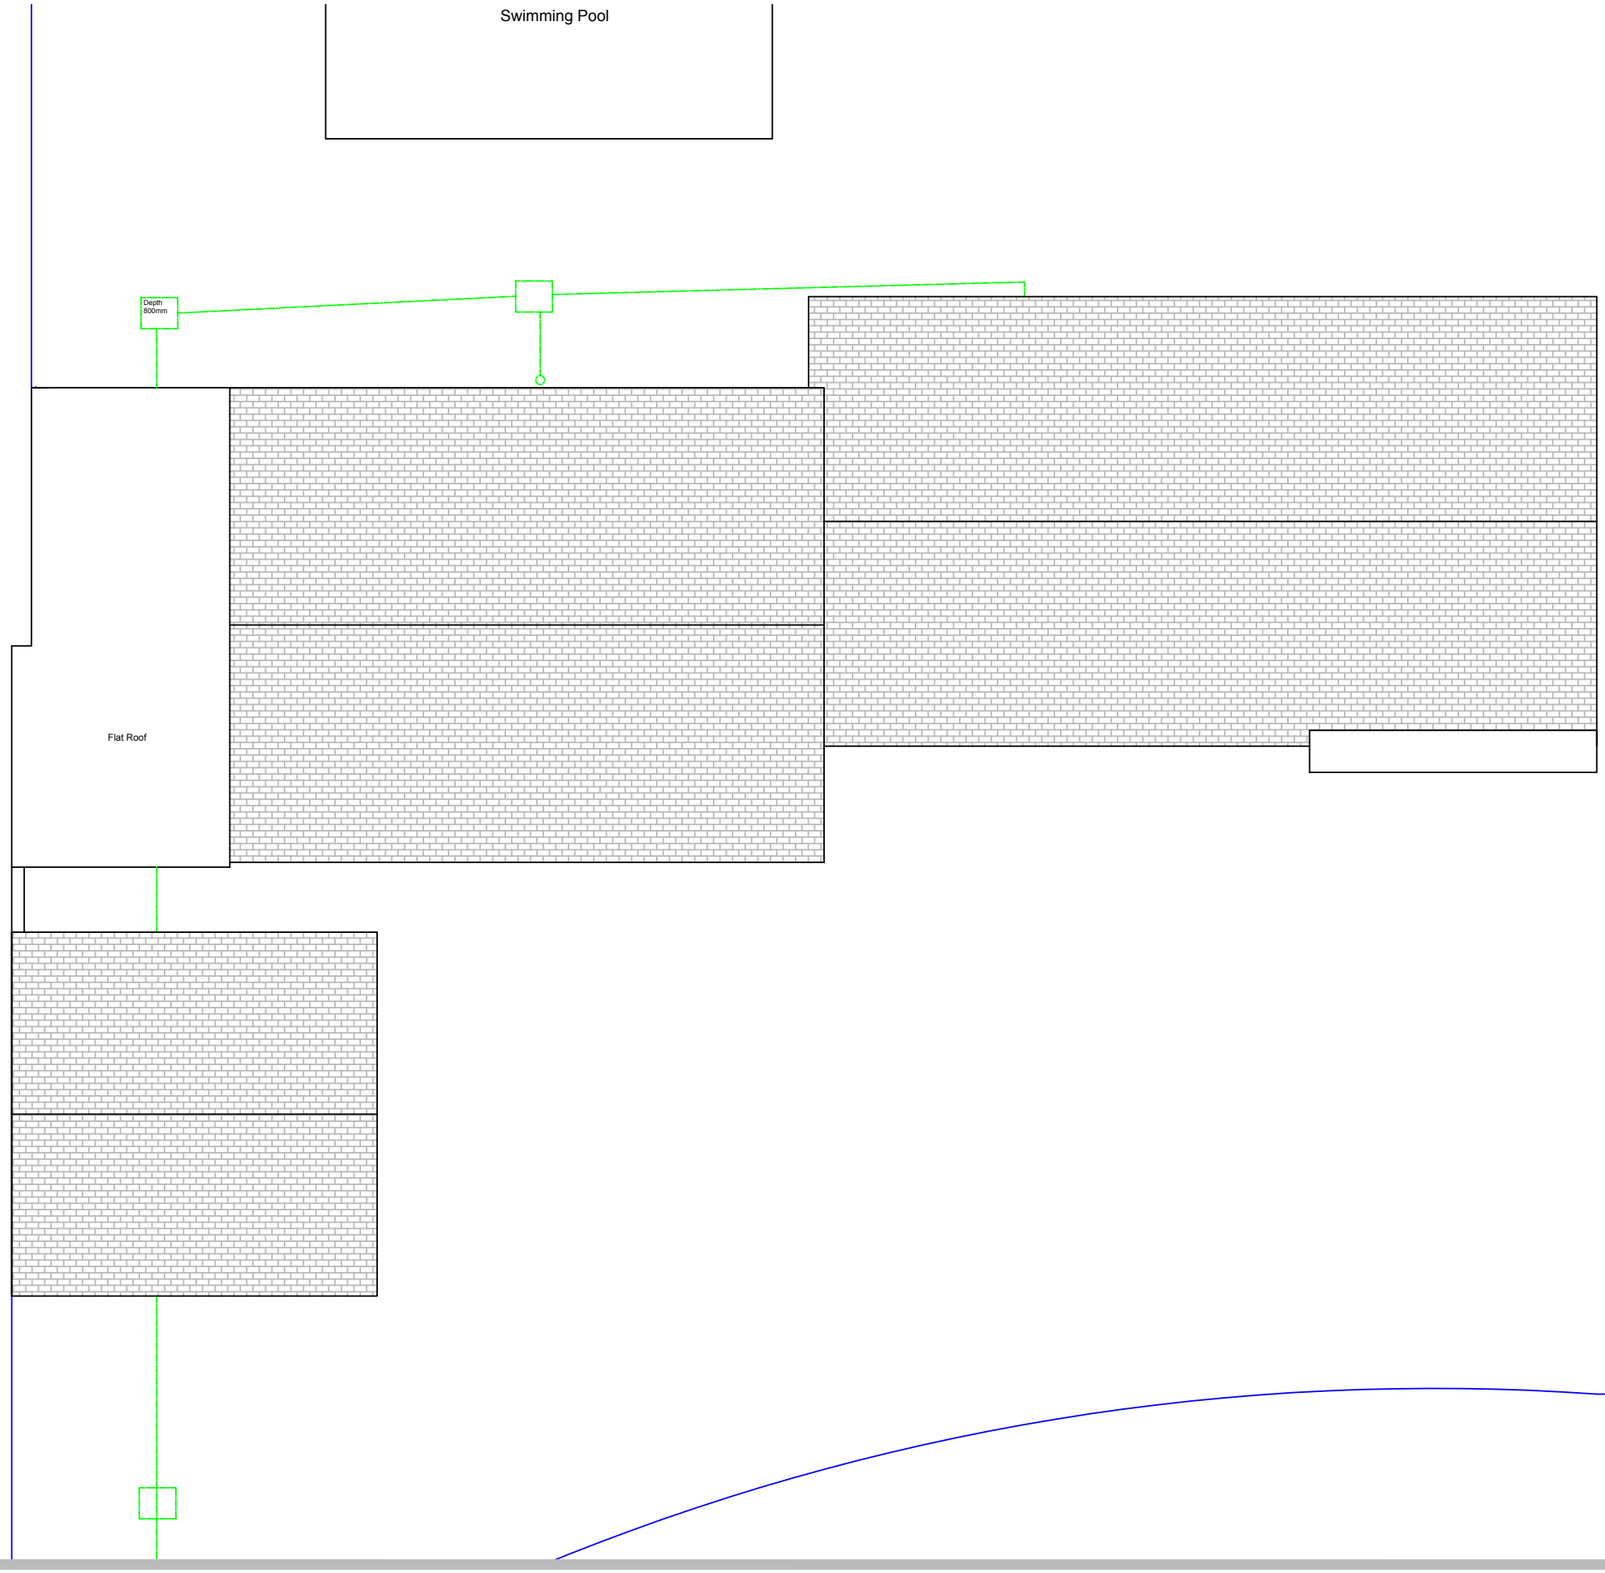

ROSENTHAL
ARCHITECTURAL SERVICES
07903 128614
graham.polley@rosenthalarchitectural.co.uk

NOTES

01 All new and existing building work dimensions are critical to the construction process.

02 All drawings are preliminary unless stated differently. Preliminary drawings and are not to be built or manufactured from.

03 This drawing is subject to copyright of Rosenthal Architectural SERVICES reproduction only with written authority.

04 Drawing dimensions and scales to be checked prior to commencement of work.

05 All structural work where mentioned on this drawing is subject to a qualified structural and civil engineer calculations before building work commences.

06 These plans may be subject to "Planning & Building Regulation Approval" or any other statute in law before the commencement of building works.

07 All materials to match existing unless otherwise stated.

M 1:100 0 1 2 3 4 5
M 1:50 0 0.5 1.0 1.5 2.0 2.5

Existing Roof Plan

Ms Blakeburn
Davron Apartments
12 Tithe Close,
Codicote,
SG4 8UX

DESIGN 6a - 04.04.18

CLIENT NO:	DRAWN: JP
JOB NO:	DATE: 11.07.17
SCALE @ A3: 1:100	PG NO: 03

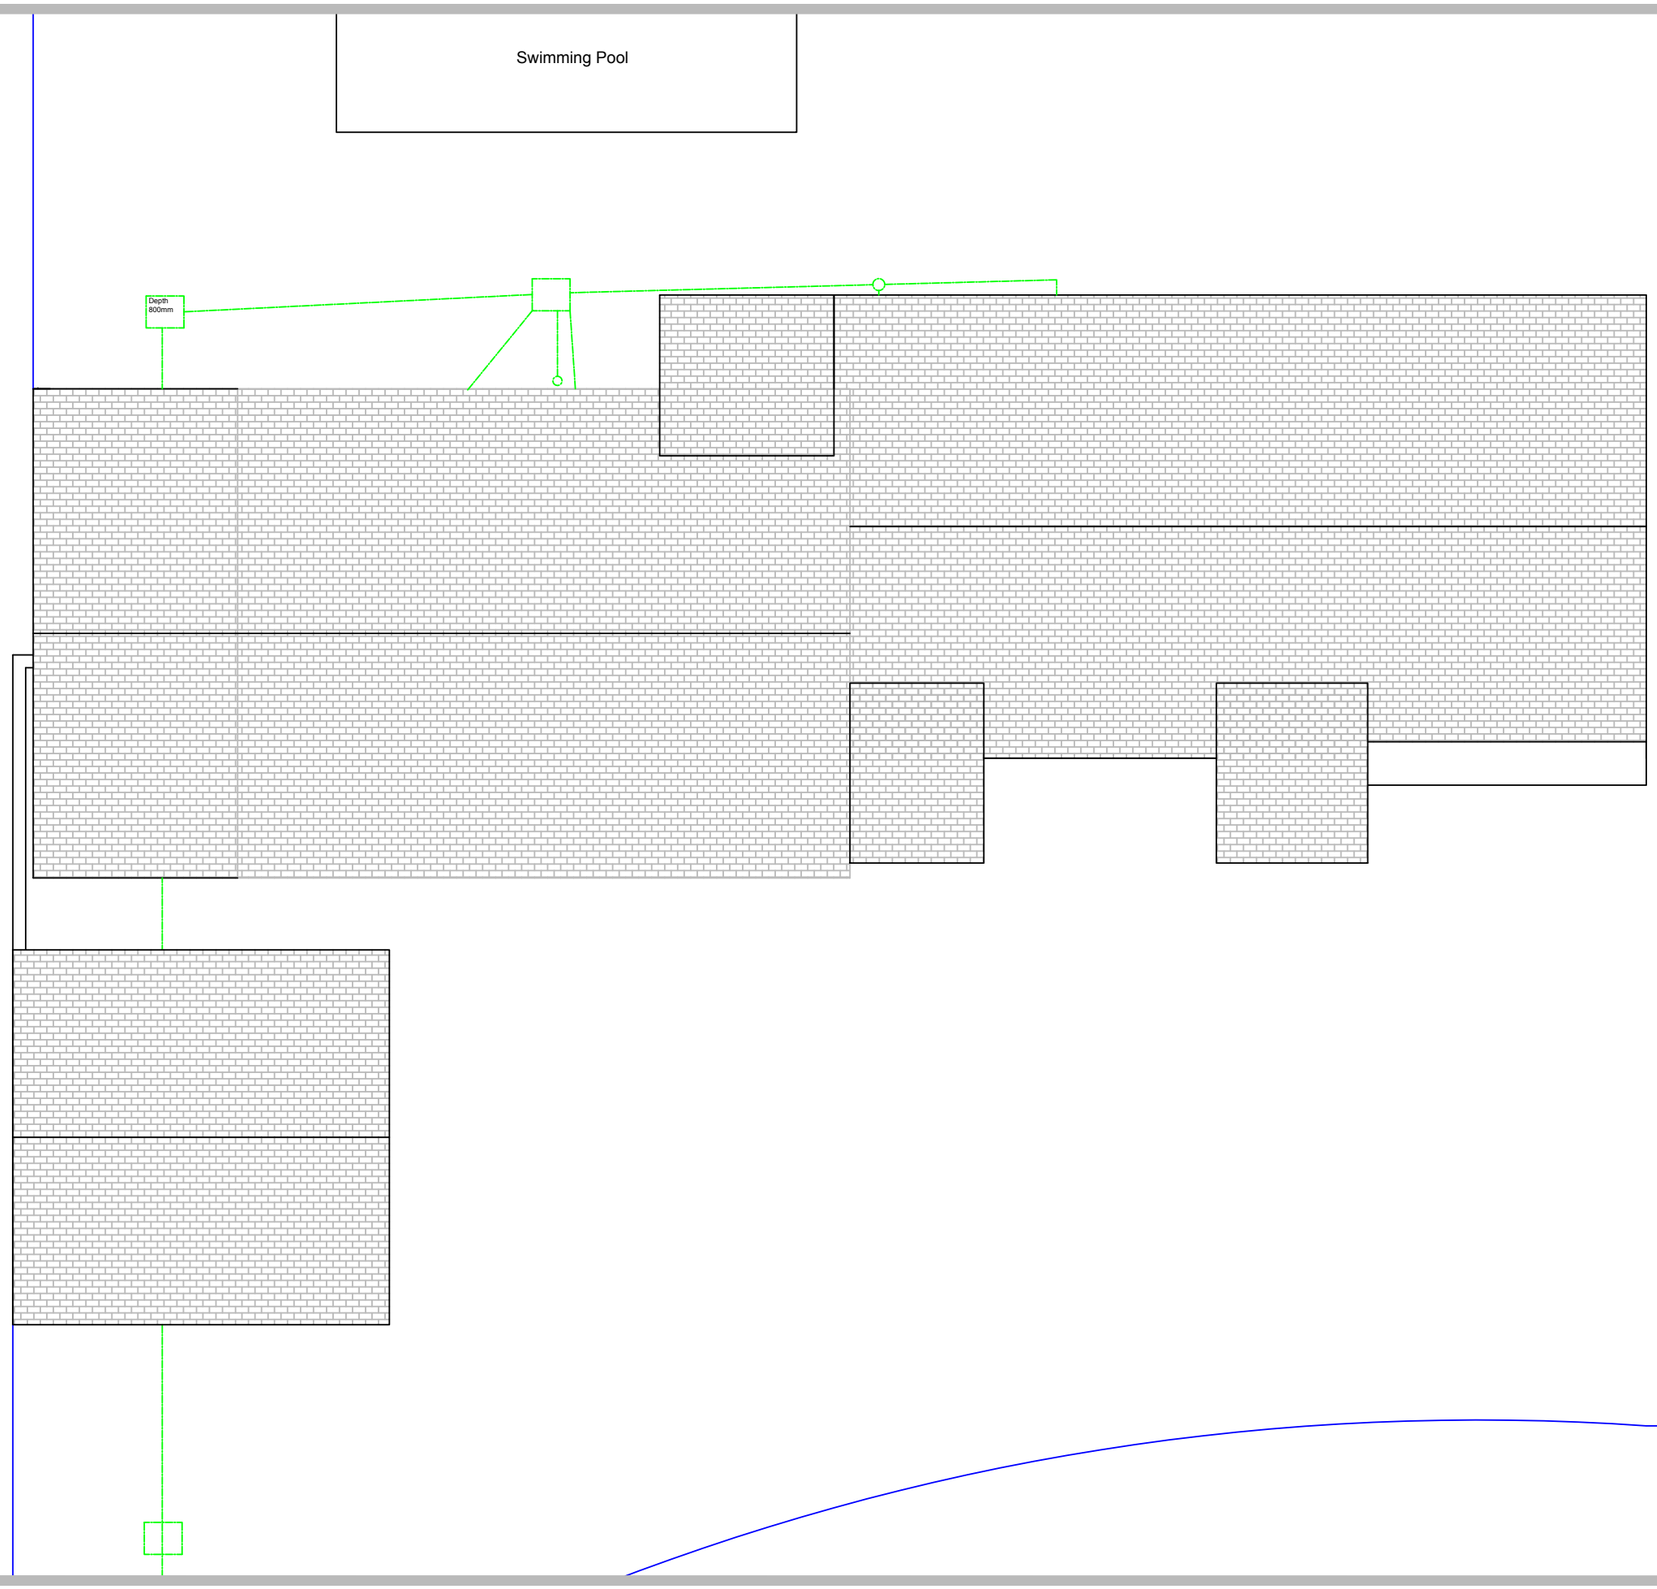

ROSENTHAL
ARCHITECTURAL SERVICES
07903 128614
graham.polley@rosenthalarchitectural.co.uk

NOTES

01 All new and existing building work dimensions are critical to the construction process.

02 All drawings are preliminary unless stated differently. Preliminary drawings and are not to be built or manufactured from.

03 This drawing is subject to copyright of Rosenthal Architectural SERVICES reproduction only with written authority.

04 Drawing dimensions and scales to be checked prior to commencement of work.

05 All structural work where mentioned on this drawing is subject to a qualified structural and civil engineer calculations before building work commences.

06 These plans may be subject to "Planning & Building Regulation Approval" or any other statute in law before the commencement of building works.

07 All materials to match existing unless otherwise stated.

M 1:100 0 1 2 3 4 5
M 1:50 0 0.5 1.0 1.5 2.0 2.5

Proposed Roof Plan

Ms Blakeburn
Davron Apartments
12 Tithe Close,
Codicote,
SG4 8UX

DESIGN 6a - 04.04.18

CLIENT NO:	DRAWN: JP
JOB NO:	DATE: 11.07.17
SCALE @ A3: 1:100	PG NO: 04



Front Elevation

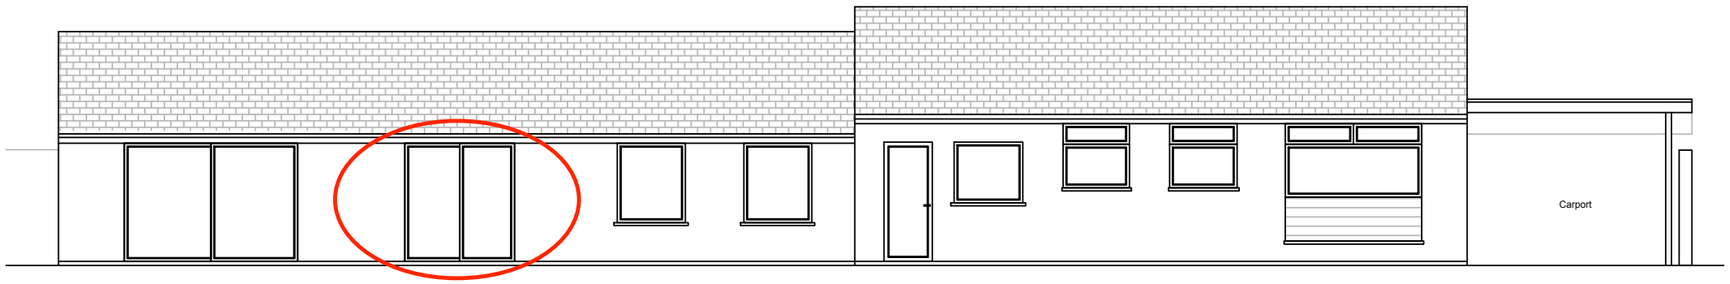

Rear Elevation

ROSENTHAL
ARCHITECTURAL SERVICES
07903 128614
graham.polley@rosenthalarchitectural.co.uk

NOTES

01 All new and existing building work dimensions are critical to the construction process.

02 All drawings are preliminary unless stated differently. Preliminary drawings and are not to be built or manufactured from.

03 This drawing is subject to copyright of Rosenthal Architectural SERVICES reproduction only with written authority.

04 Drawing dimensions and scales to be checked prior to commencement of work.

05 All structural work where mentioned on this drawing is subject to a qualified structural and civil engineer calculations before building work commences.

06 These plans may be subject to "Planning & Building Regulation Approval" or any other statute in law before the commencement of building works.

07 All materials to match existing unless otherwise stated.

M 1:100 0 1 2 3 4 5
M 1:50 0 0.5 1.0 1.5 2.0 2.5

Existing Elevations

Ms Blakeburn
Davron Apartments
12 Tithe Close,
Codicote,
SG4 8UX

DESIGN 6a - 04.04.18

CLIENT NO:	DRAWN: JP
JOB NO:	DATE: 11.07.17
SCALE @ A3: 1:100	PG NO: 05

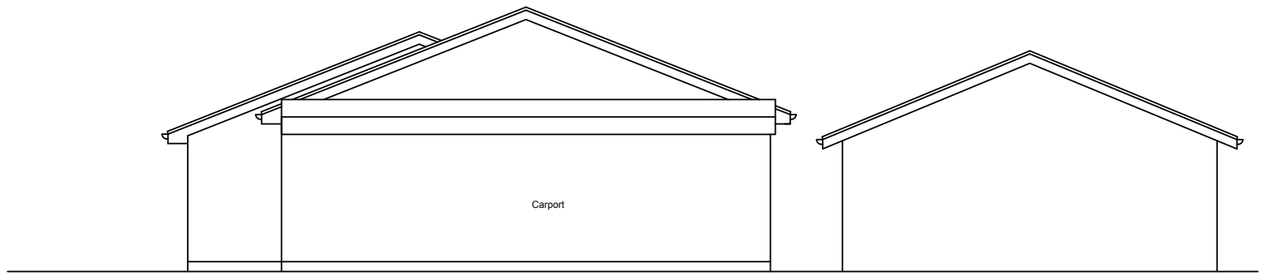

Left Side Elevation

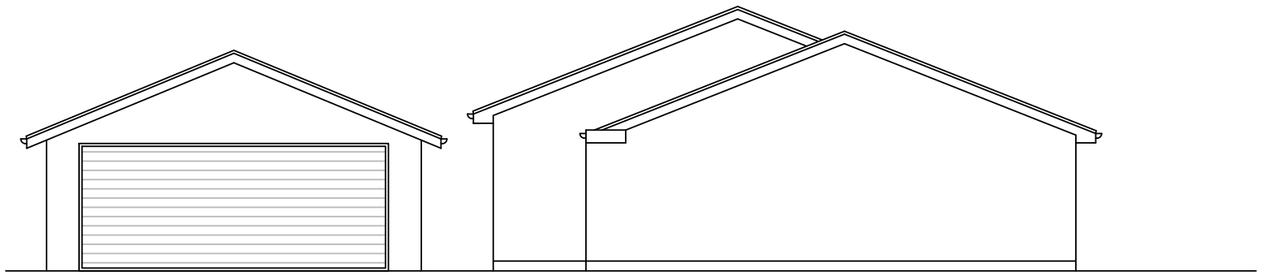

Right Side Elevation

ROSENTHAL
ARCHITECTURAL SERVICES
07903 128614
graham.polley@rosenthalarchitectural.co.uk

NOTES

01 All new and existing building work dimensions are critical to the construction process.

02 All drawings are preliminary unless stated differently. Preliminary drawings and are not to be built or manufactured from.

03 This drawing is subject to copyright of Rosenthal Architectural SERVICES reproduction only with written authority.

04 Drawing dimensions and scales to be checked prior to commencement of work.

05 All structural work where mentioned on this drawing is subject to a qualified structural and civil engineer calculations before building work commences.

06 These plans may be subject to "Planning & Building Regulation Approval" or any other statute in law before the commencement of building works.

07 All materials to match existing unless otherwise stated.

M 1:100 0 1 2 3 4 5
M 1:50 0 0.5 1.0 1.5 2.0 2.5

Existing Elevations

Ms Blakeburn
Davron Apartments
12 Tithe Close,
Codicote,
SG4 8UX

DESIGN 6a - 04.04.18

CLIENT NO:	DRAWN: JP
JOB NO:	DATE: 11.07.17
SCALE @ A3: 1:100	PG NO: 06



Apartment 1 Apartment 2 Apartment 3

Front Elevation

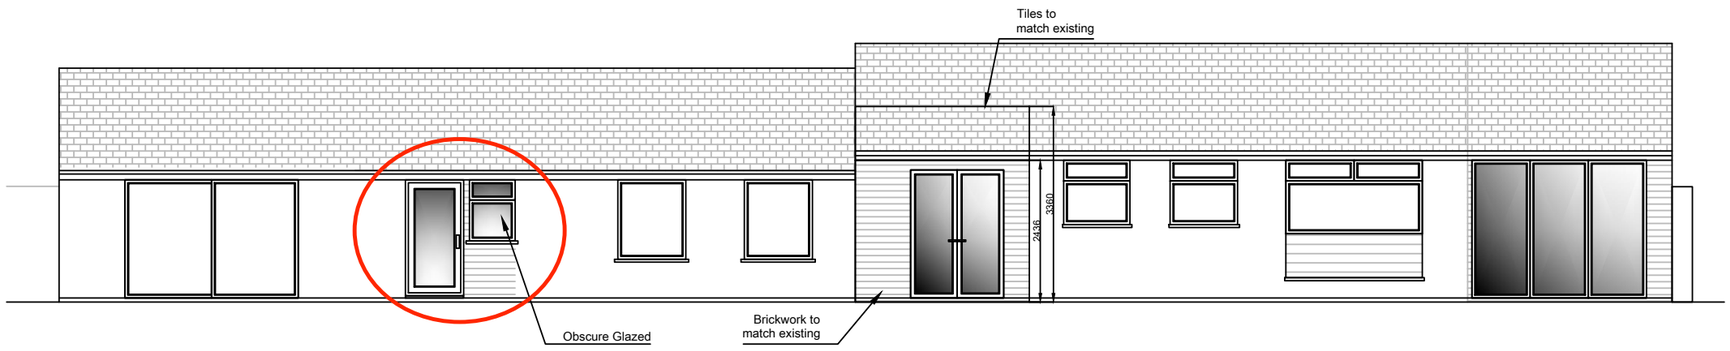

Rear Elevation

ROSENTHAL
ARCHITECTURAL SERVICES
07903 128614
graham.polley@rosenthalarchitectural.co.uk

NOTES

01 All new and existing building work dimensions are critical to the construction process.

02 All drawings are preliminary unless stated differently. Preliminary drawings and are not to be built or manufactured from.

03 This drawing is subject to copyright of Rosenthal Architectural SERVICES reproduction only with written authority.

04 Drawing dimensions and scales to be checked prior to commencement of work.

05 All structural work where mentioned on this drawing is subject to a qualified structural and civil engineer calculations before building work commences.

06 These plans may be subject to "Planning & Building Regulation Approval" or any other statute in law before the commencement of building works.

07 All materials to match existing unless otherwise stated.

M 1:100 0 1 2 3 4 5
M 1:50 0 0.5 1.0 1.5 2.0 2.5

Proposed Elevations

Ms Blakeburn
Davron Apartments
12 Tithe Close,
Codicote,
SG4 8UX

DESIGN 6a - 04.04.18

CLIENT NO:

DRAWN: JP

JOB NO:

DATE: 11.07.17

SCALE @ A3: 1:100

PG NO: 07

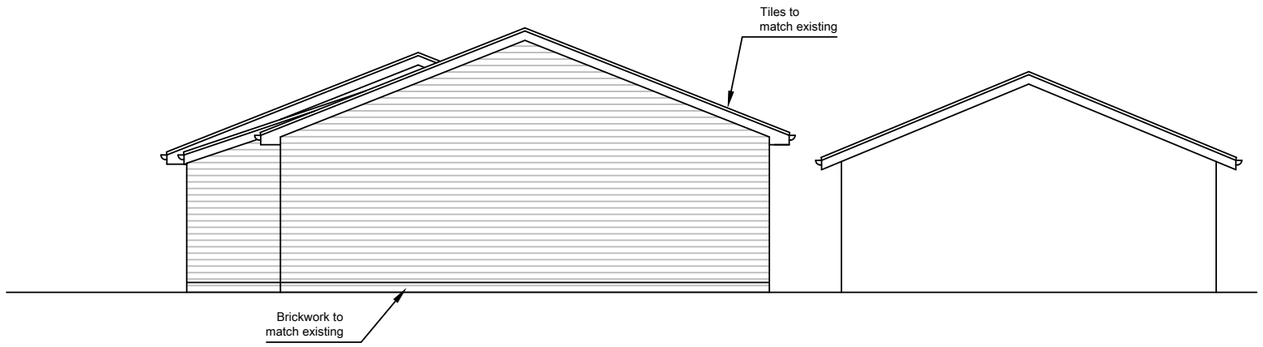

Left Side Elevation

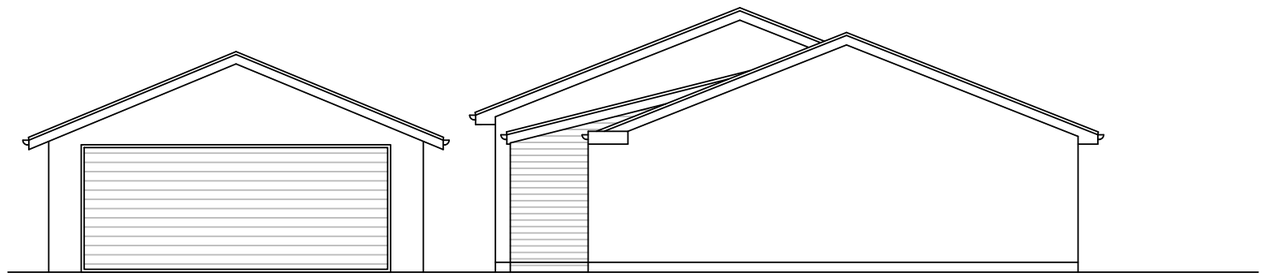

Right Side Elevation

ROSENTHAL
ARCHITECTURAL SERVICES
07903 128614
graham.polley@rosenthalarchitectural.co.uk

NOTES

01 All new and existing building work dimensions are critical to the construction process.

02 All drawings are preliminary unless stated differently. Preliminary drawings and are not to be built or manufactured from.

03 This drawing is subject to copyright of Rosenthal Architectural SERVICES reproduction only with written authority.

04 Drawing dimensions and scales to be checked prior to commencement of work.

05 All structural work where mentioned on this drawing is subject to a qualified structural and civil engineer calculations before building work commences.

06 These plans may be subject to "Planning & Building Regulation Approval" or any other statute in law before the commencement of building works.

07 All materials to match existing unless otherwise stated.

M 1:100 0 1 2 3 4 5
M 1:50 0 0.5 1.0 1.5 2.0 2.5

Proposed Elevations

Ms Blakeburn
Davron Apartments
12 Tithe Close,
Codicote,
SG4 8UX

DESIGN 6a - 04.04.18

CLIENT NO:	DRAWN: JP
JOB NO:	DATE: 11.07.17
SCALE @ A3: 1:100	PG NO: 08