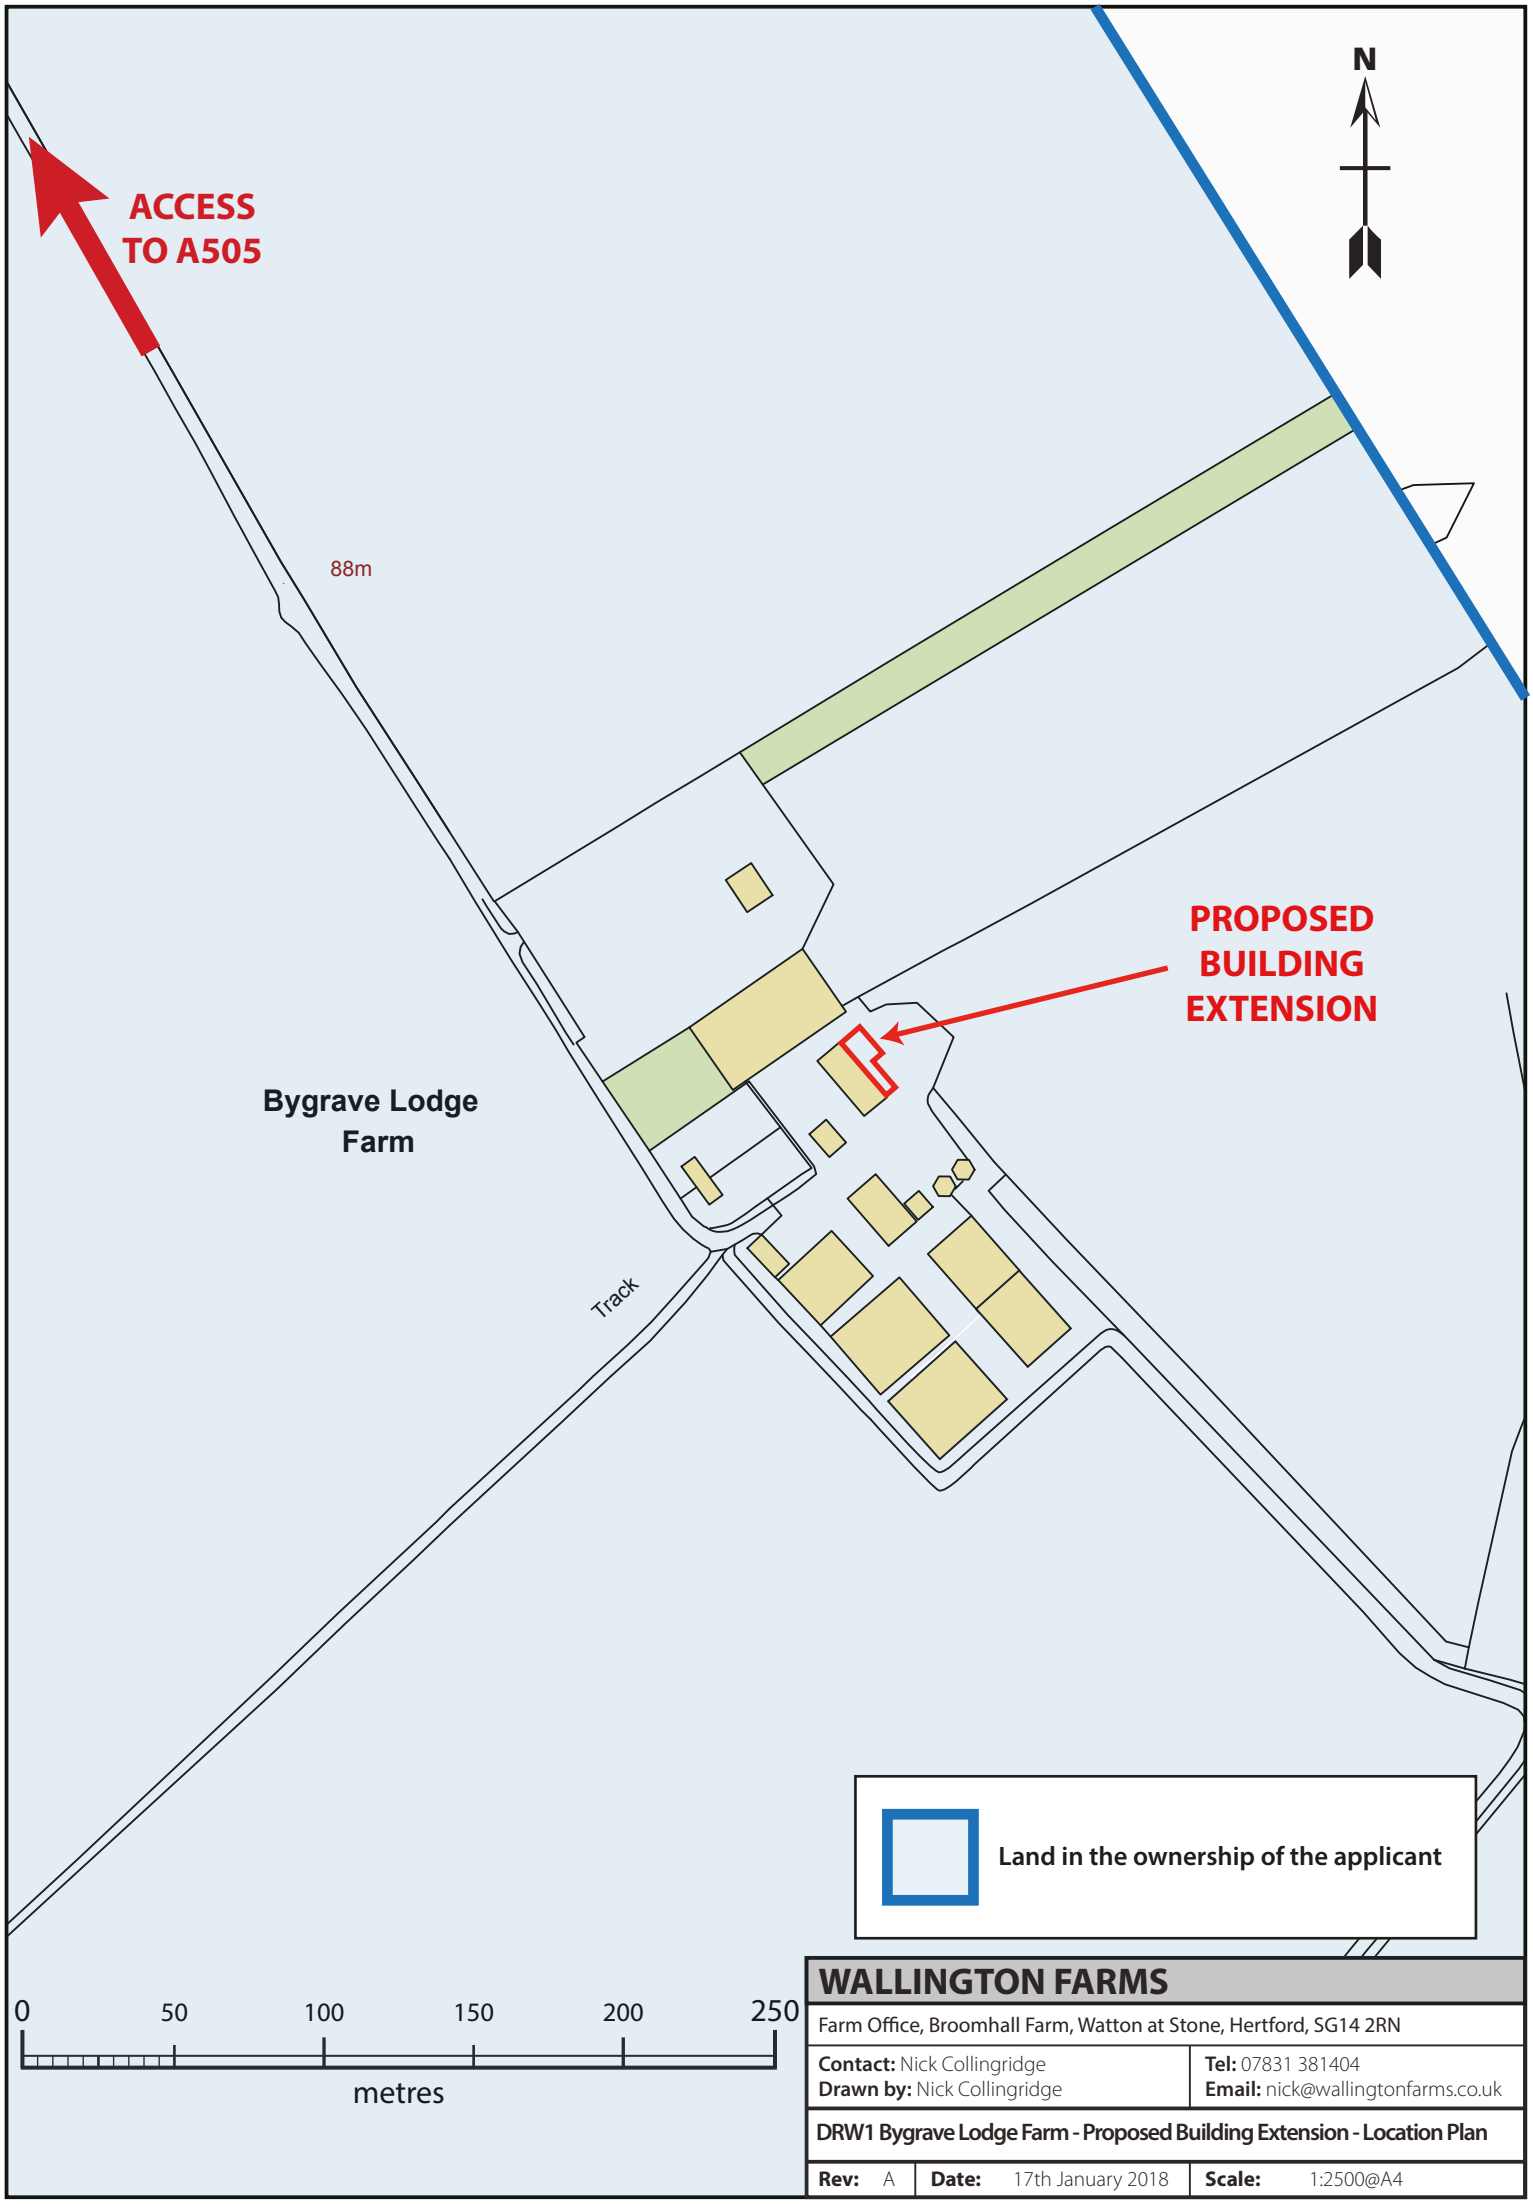

WALLINGTON FARMS

Farm Office, Broomhall Farm, Watton at Stone, Hertford, SG14 2RN

Contact: Nick Collingridge **Drawn by:** Nick Collingridge	**Tel:** 07831 381404 **Email:** nick@wallingtonfarms.co.uk

DRW1 Bygrave Lodge Farm - Proposed Building Extension - Location Plan

Rev:	A	**Date:**	17th January 2018	**Scale:**	1:2500@A4