

Front Elevation



Side Elevation

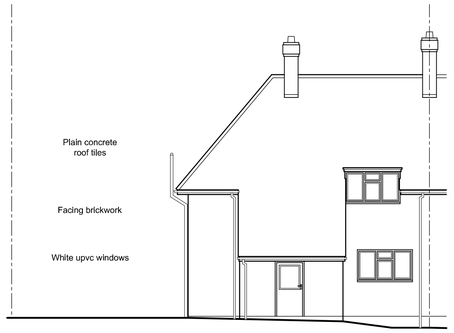

Rear Elevation

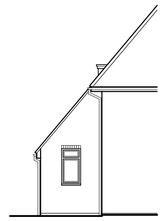

Side Elevation

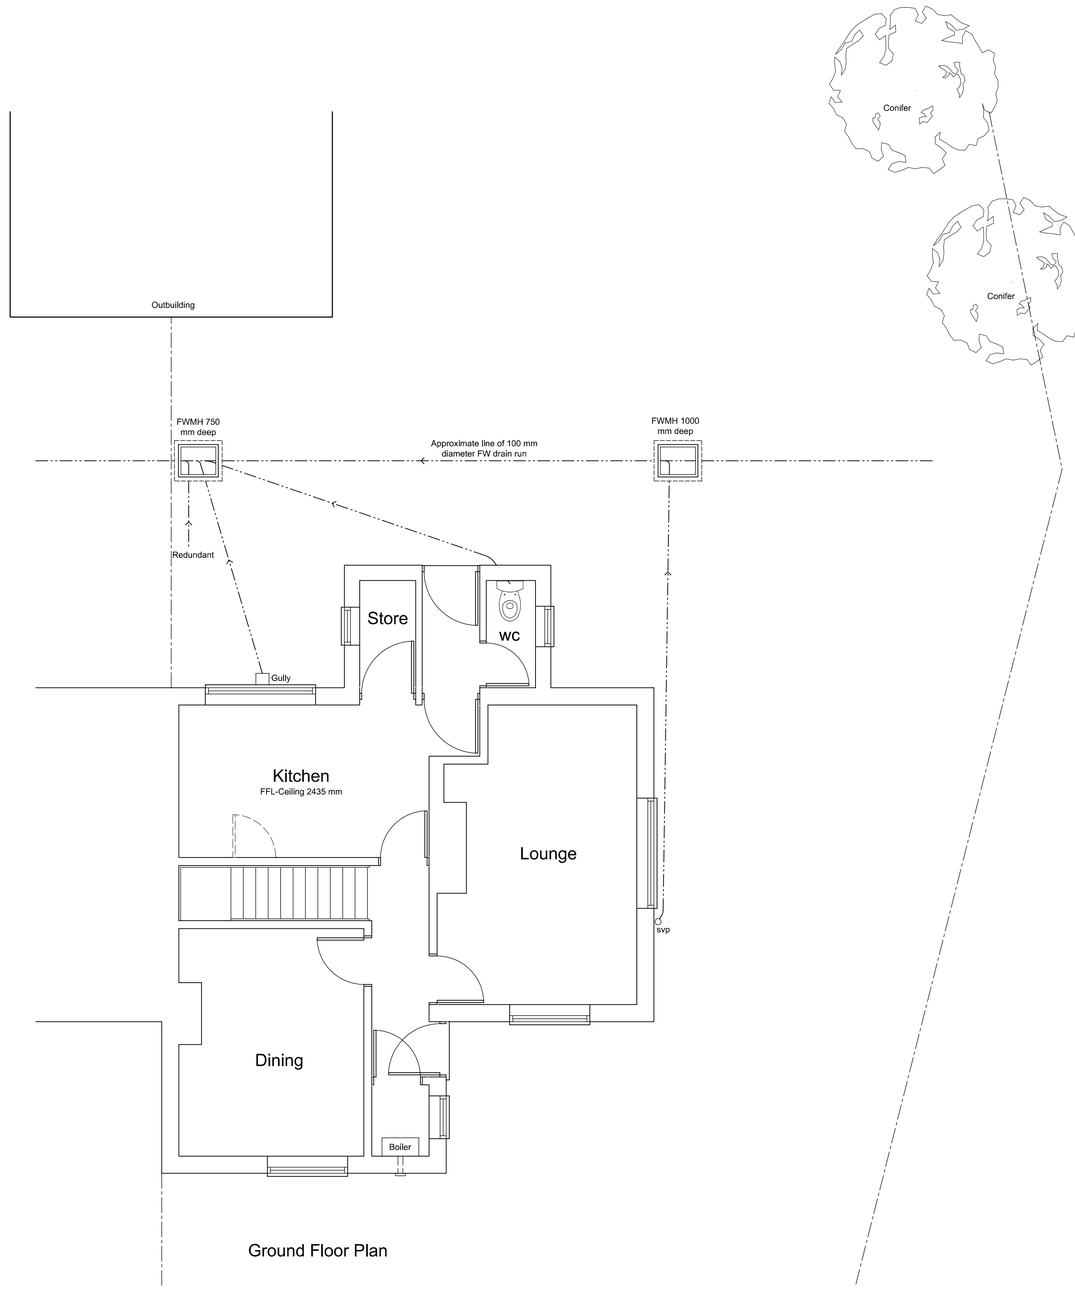

Ground Floor Plan

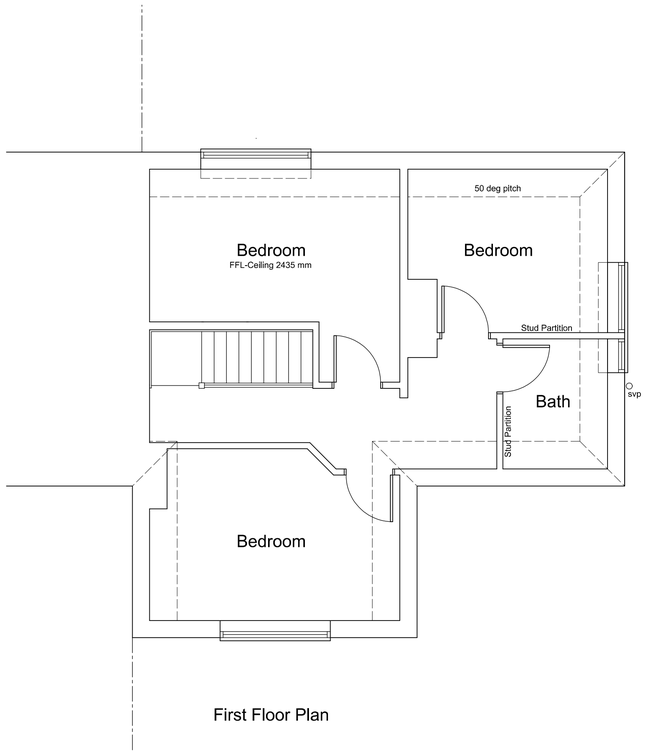

First Floor Plan

1:100

0 1 2 3 4 5

Metres

1:50

0 1 2 3 4 5

Metres

No.	Date	Revision

Worth Planning & Design Ltd

RICS

14 Harvey Road, Dunstable, Beds. LU6 2AL
Tel : 01582 667447 or 07812 520444

Project

Single Storey Side and Rear Extension

Client

Mr & Mrs T Clark
11 Davis Crescent
Pirton
Hertfordshire

Drawing

Plans as Existing

Scale 1:50 1:100 Drawn GW

A1 Sheet Date Jan 2018

Drawing No.

WPD - 039 - 17 - 1

This drawing and design is copyright and must not be reproduced in part or in whole without prior written consent. Contractors must verify all dimensions on site before commencing work or preparing shop drawings.

A1