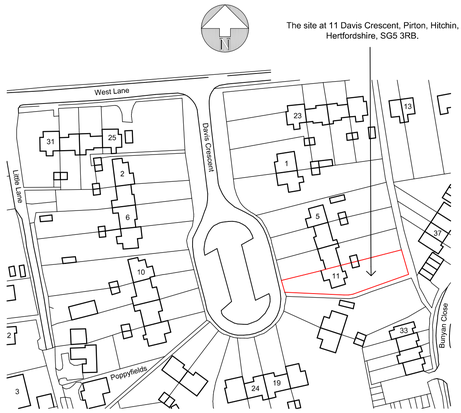

Ordnance Survey (c) Crown Copyright 2018. All rights reserved. Licence number 100022432

Site Location Plan 1:1250

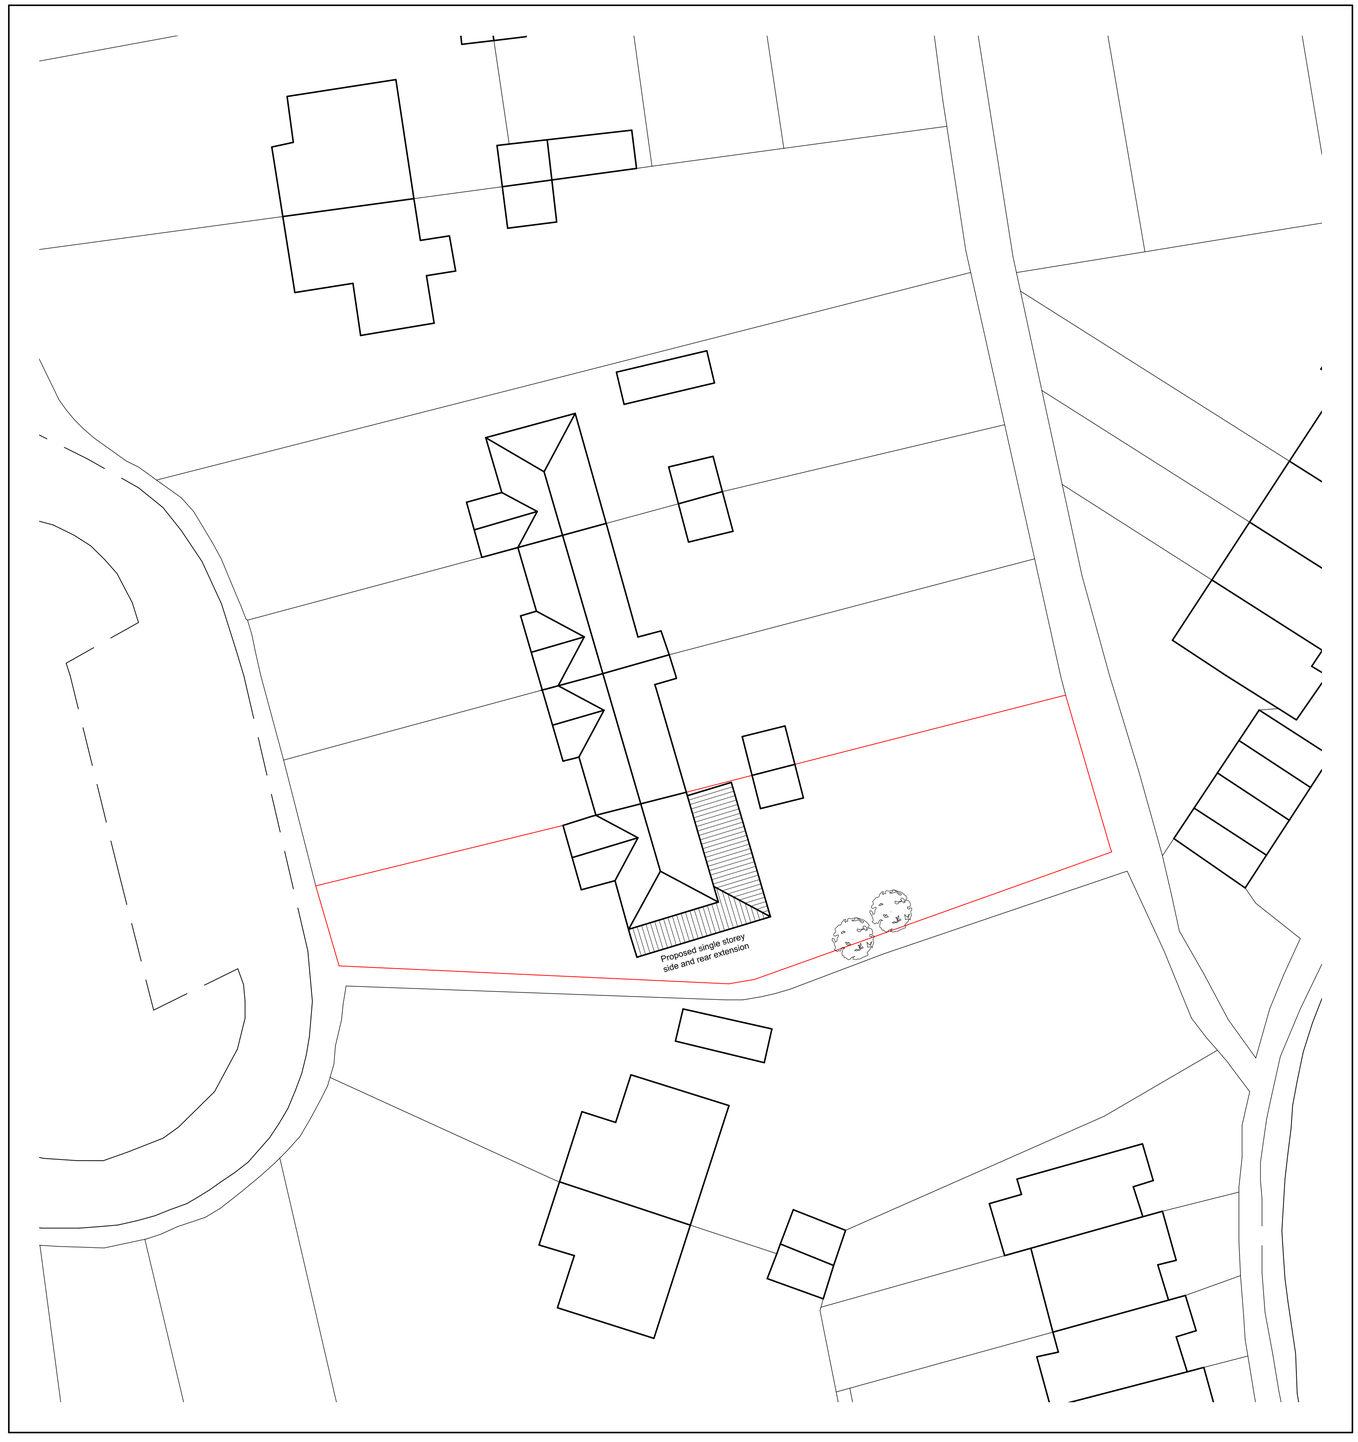

Site Layout Plan 1:200

No.	Date	Revision

Worth Planning & Design Ltd
RICS
14 Harvey Road, Dunstable, Beds, LU6 2AL
Tel : 01582 667447 or 07812 520444

Project

Single Storey Side and Rear Extension

Client

Mr & Mrs T Clark
11 Davis Crescent
Pirton
Hertfordshire

Drawing

Site Plans

Scale 1:1250 1:200 Drawn GW

A1 Sheet Date Jan 2018

Drawing No.

WPD - 039 - 17 - 3

This drawing and design is copyright and must not be reproduced in part or in whole without prior written consent. Contractors must verify all dimensions on site before commencing work or preparing shop drawings.

A1