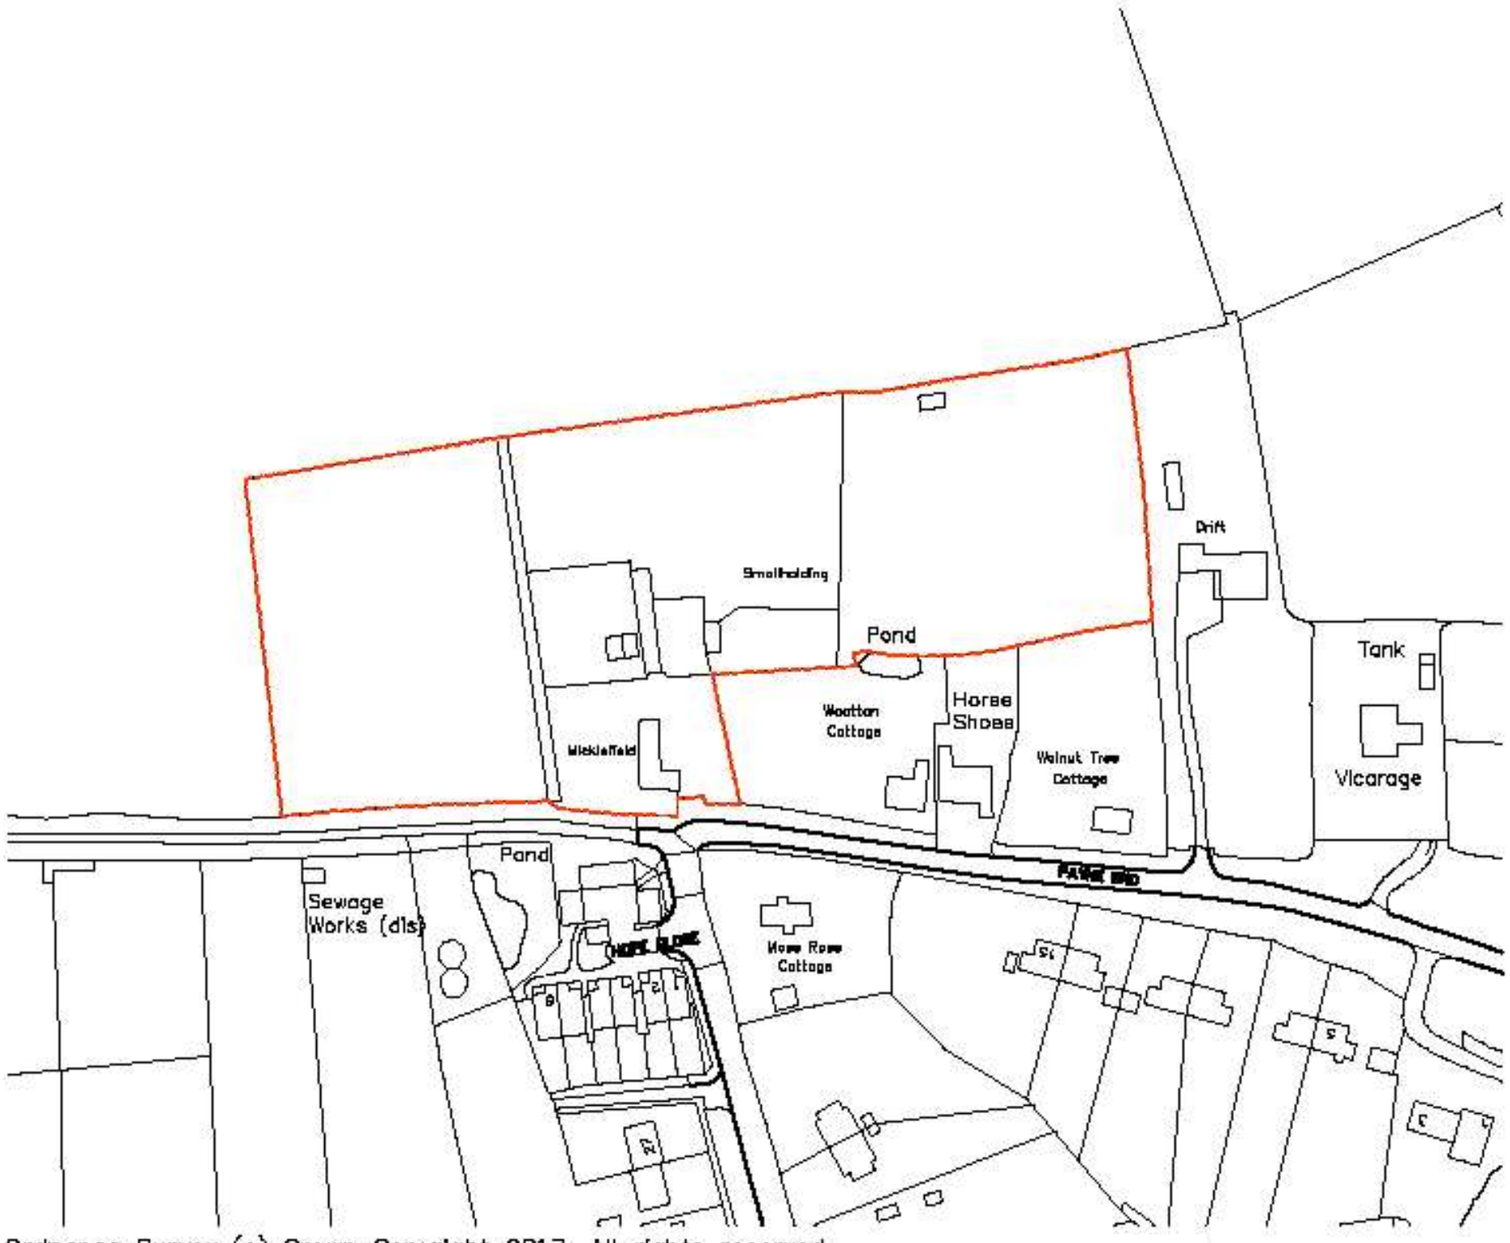


Ordnance Survey (c) Crown Copyright 2017. All rights reserved.

Project at Micklefield, Sandon.
Conversion of existing garage and stables to dwelling.
Existing Site Plan
Document Number 1603-5
16th March 2018