



HAYMOOR

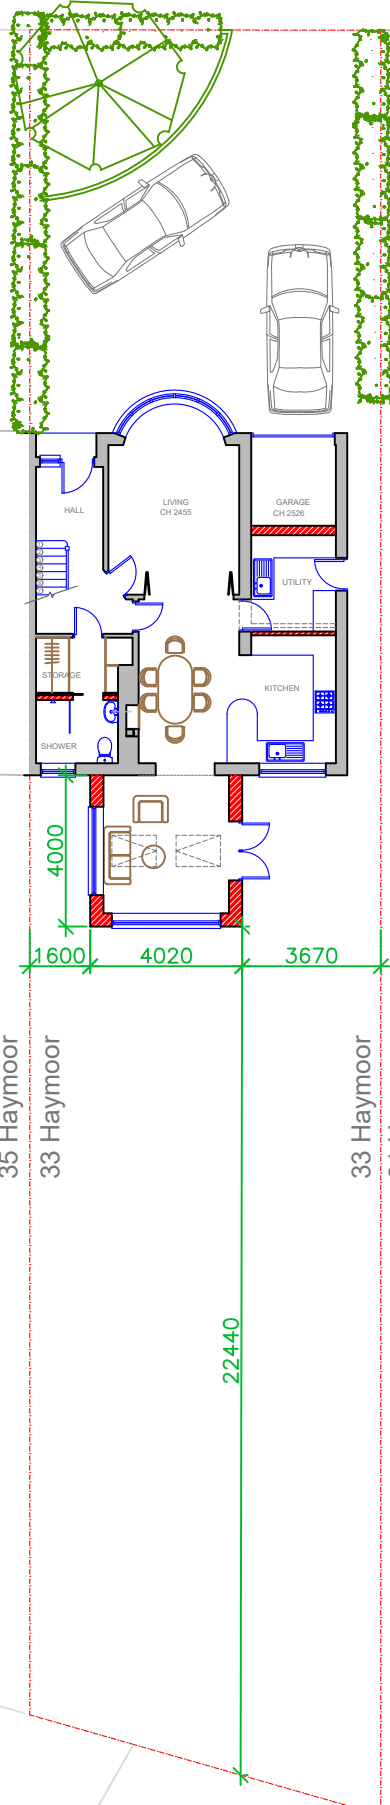

29

Notes:
All dimensions are in mm unless
stated otherwise

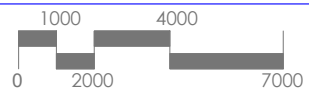

Prepared by:
A+L Architecture Studio, Hitchin
www.alarchitecture.uk

Address:
33, Haymoor, Letchworth
Garden City, SG6 4HS

Drawing name:
Block Plan: As Proposed

Scale:
1:200 @
A4

Date drawn:
Oct 2025

Drawing number:
33HM-FP200
Rev 00

SITE BLOCK PLAN
AS PROPOSED