


Location Plan

Site Address: 33, Haymoor, Letchworth Garden City, SG6 4HS

Date Produced: 10-Dec-2025

Scale: 1:1250 @A4

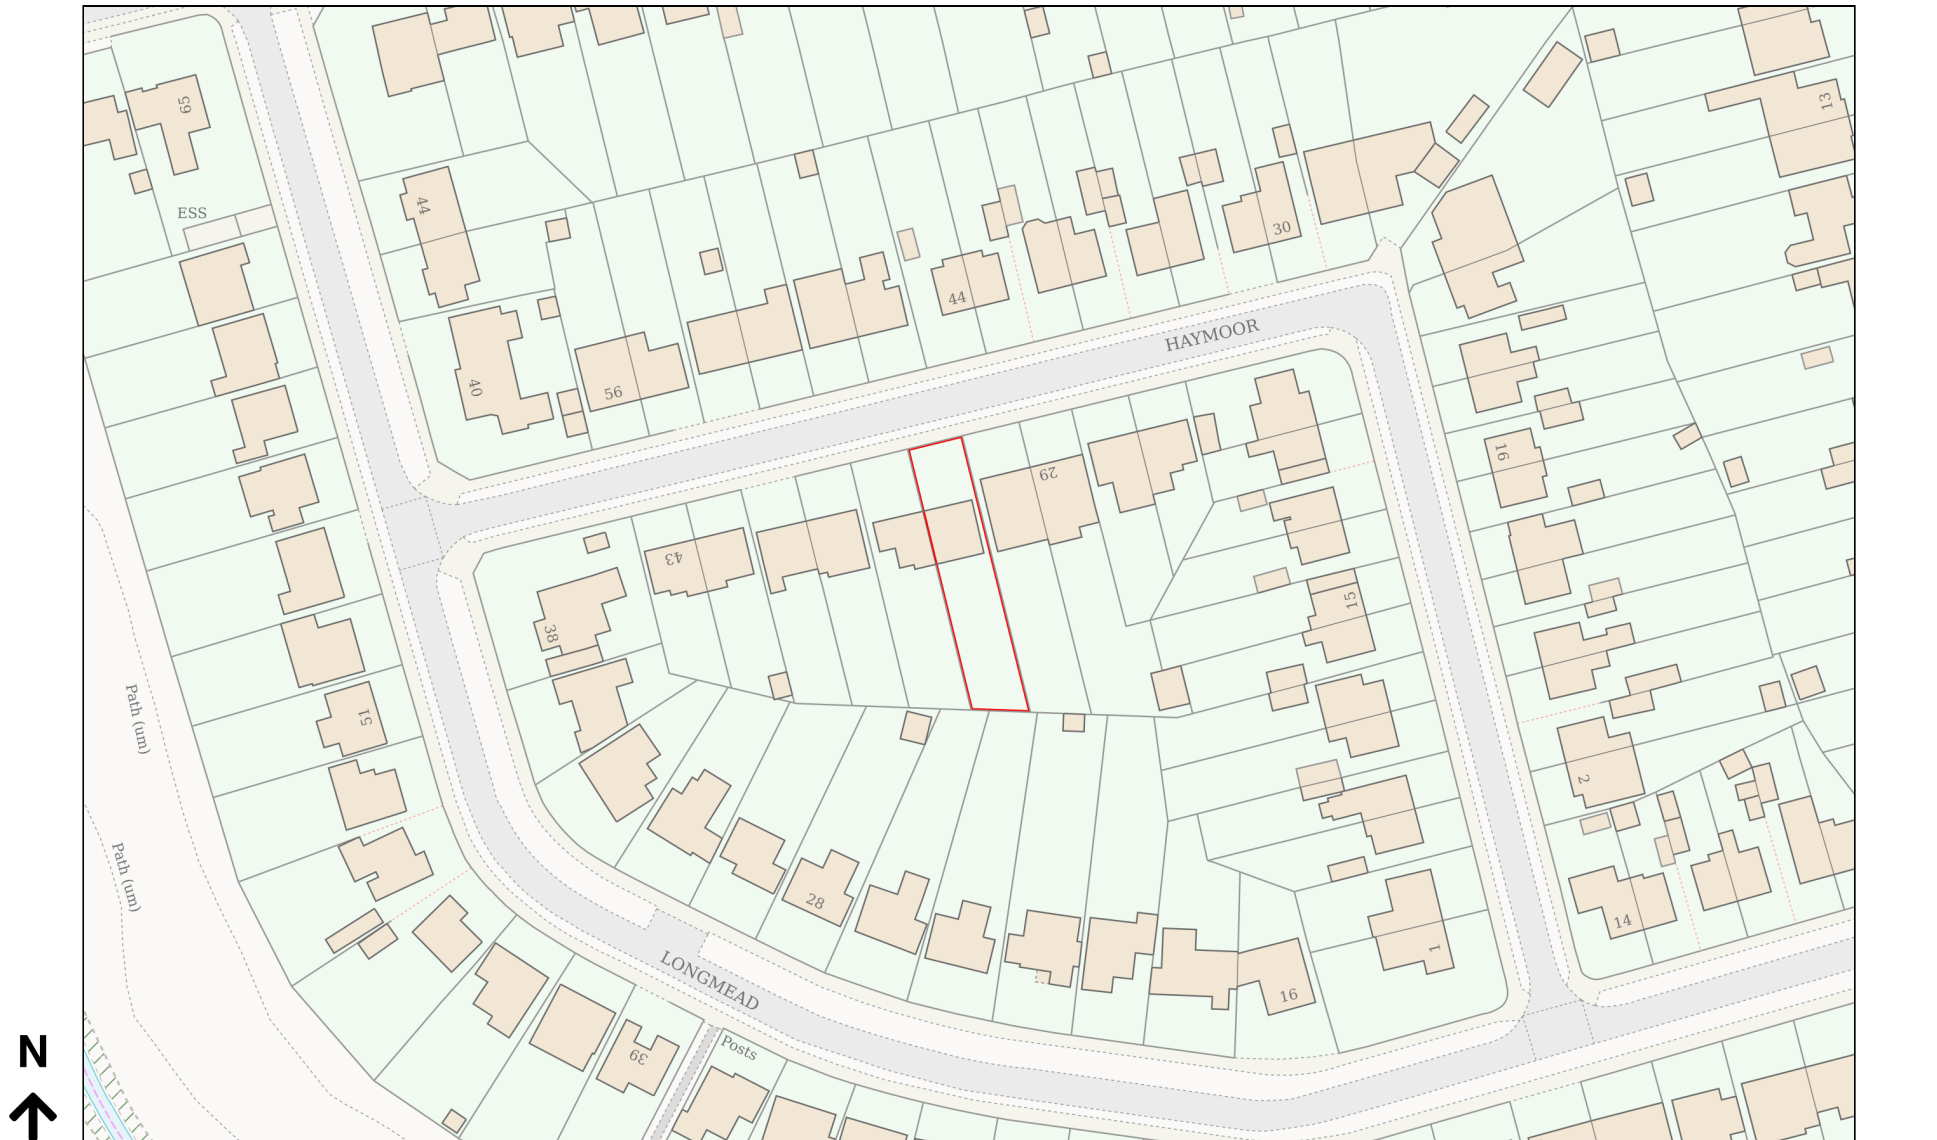

Planning Portal Reference: PP-14554665v1