

ROOFLIGHTS (SECTION)

Rooflight to be installed in accordance with manufacturer details



EAVES DETAIL FOR EXTENSION

Insulation to be installed tightly between the rafters and under rafters to prevent thermal bridging


Ensure continuity of insulation

Eaves ventilator tray to ensure a 50mm ventilation gap above insulation

Cross ventilation to be provided by a proprietary eaves ventilation strip equivalent to a 25mm continuous gap at eaves level with insect grill and 50mm air gap between felt and insulation

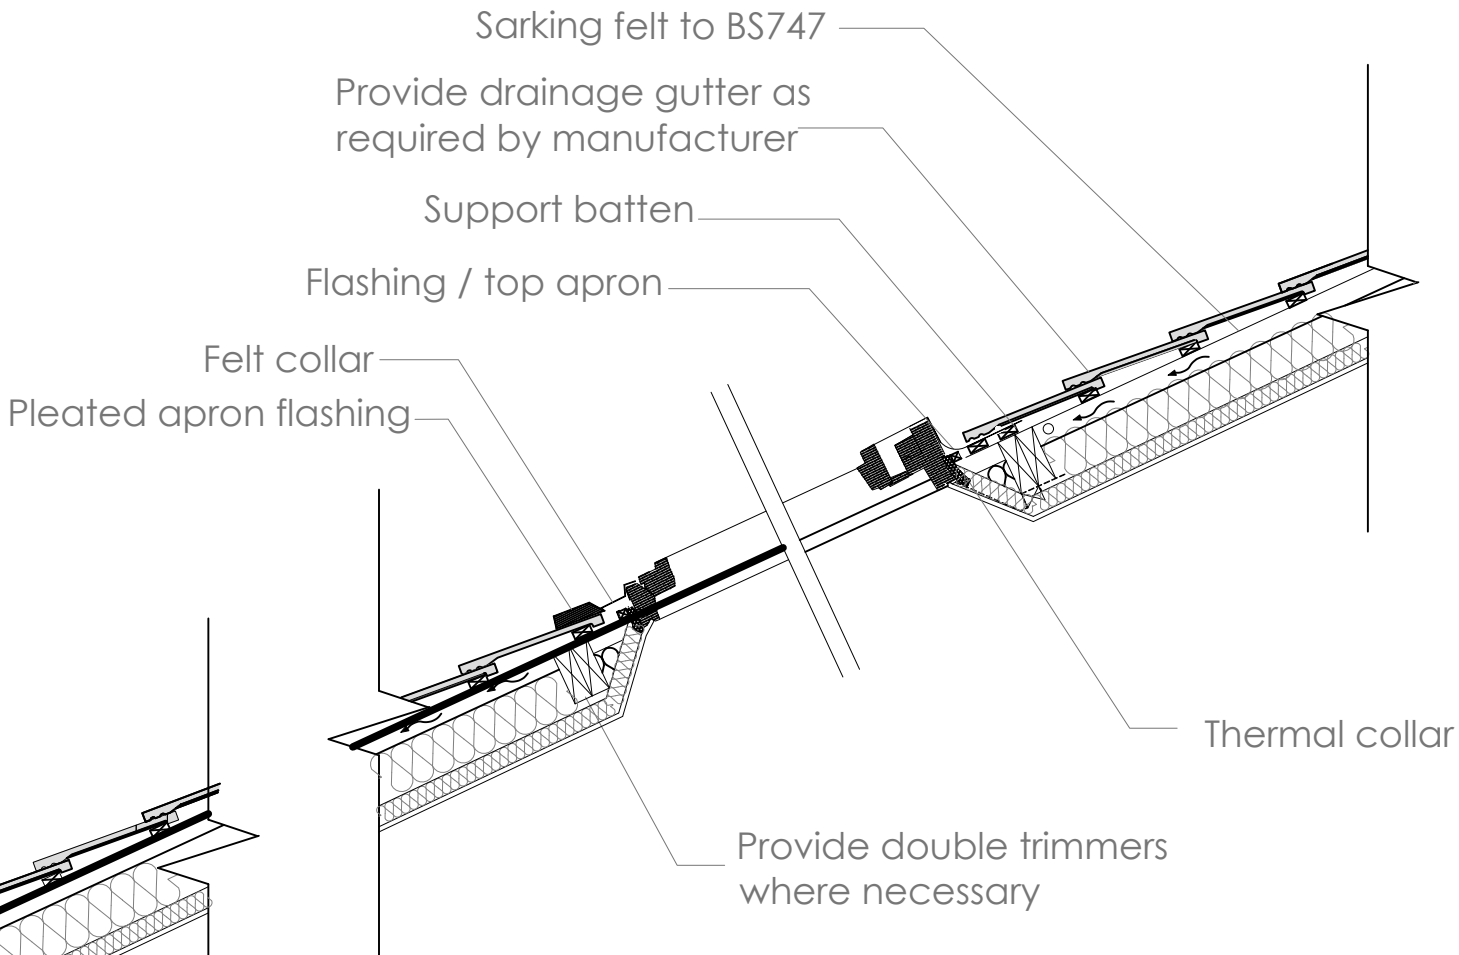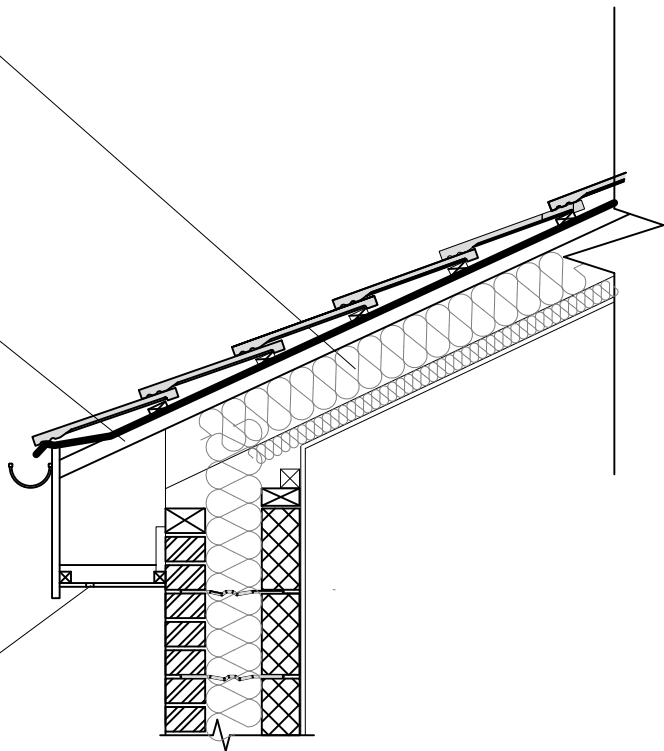

NOTE: Roof designs subject to structural check and calculations by a structural engineer

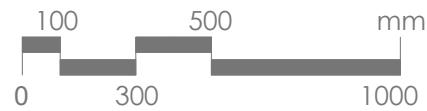

Prepared by:
A+L Architecture Studio, Hitchin
www.alarchitecture.uk

Address:
33 Haymoor, LGC,
SG6 4HS

Drawing name:
Construction details -
Eaves and Rooflight

Scale:
1:20 @ A3

Date drawn:
Oct 2025

Drawing number:
33HM-FP250
Rev 00